
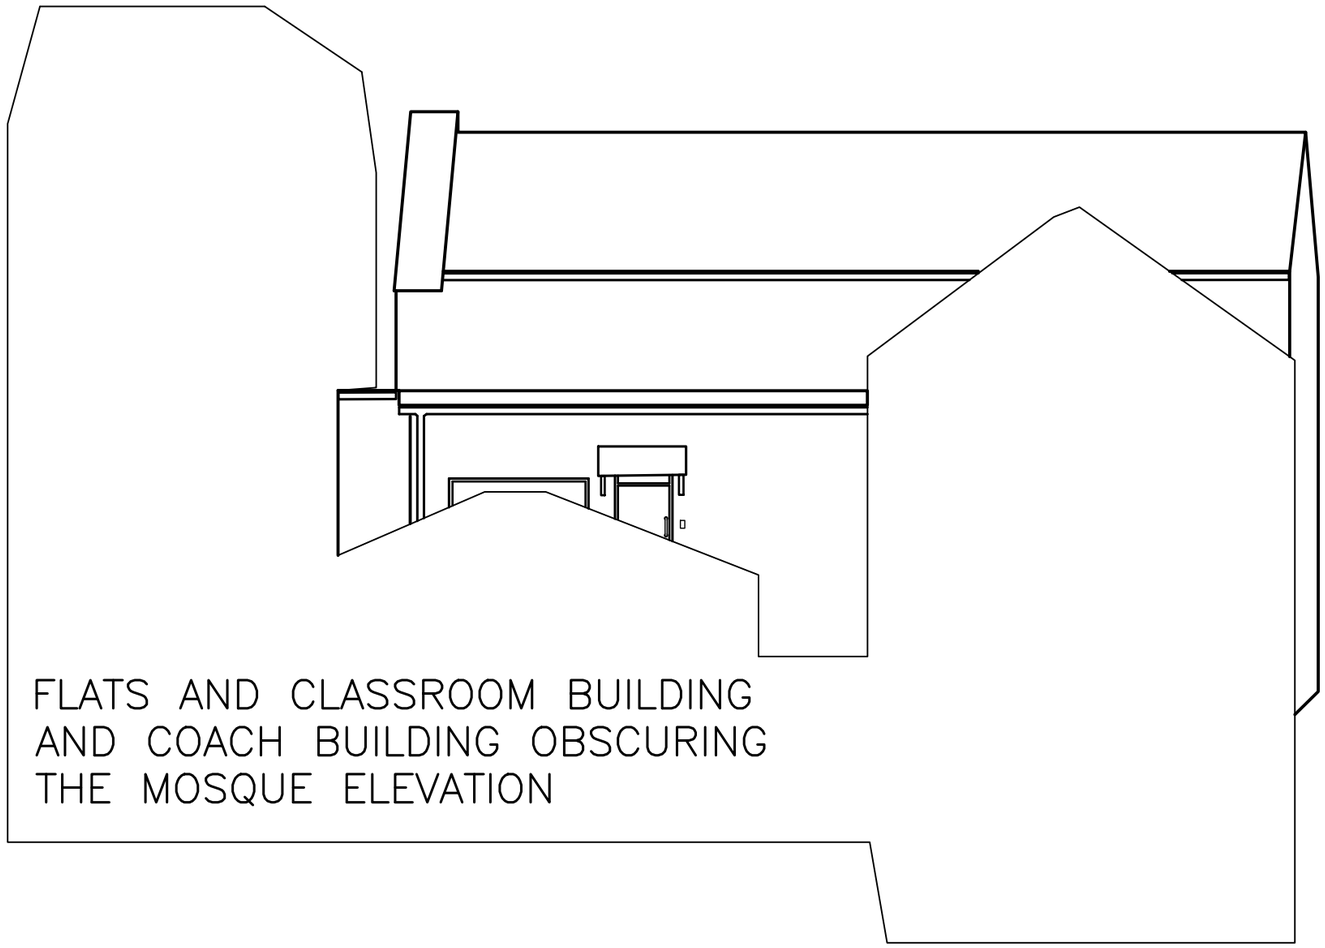


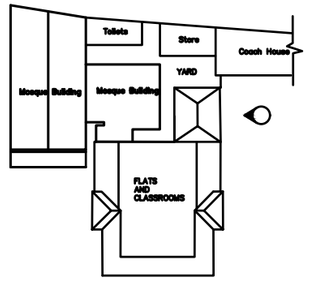

General Notes

No.	Revision/Issue	Date

Firm Name and Address

YnNi Teg
17 Bute Street
Cardiff,CF105EP

Drawing Name

Existing Side Elevation
Wrexham Mosque
LL11 1DN, Wrexham

Drawn By: W. Tadrak
Date: 10.12.2025
Scale: 1:100 and A3
Drawing Number: D14-05