
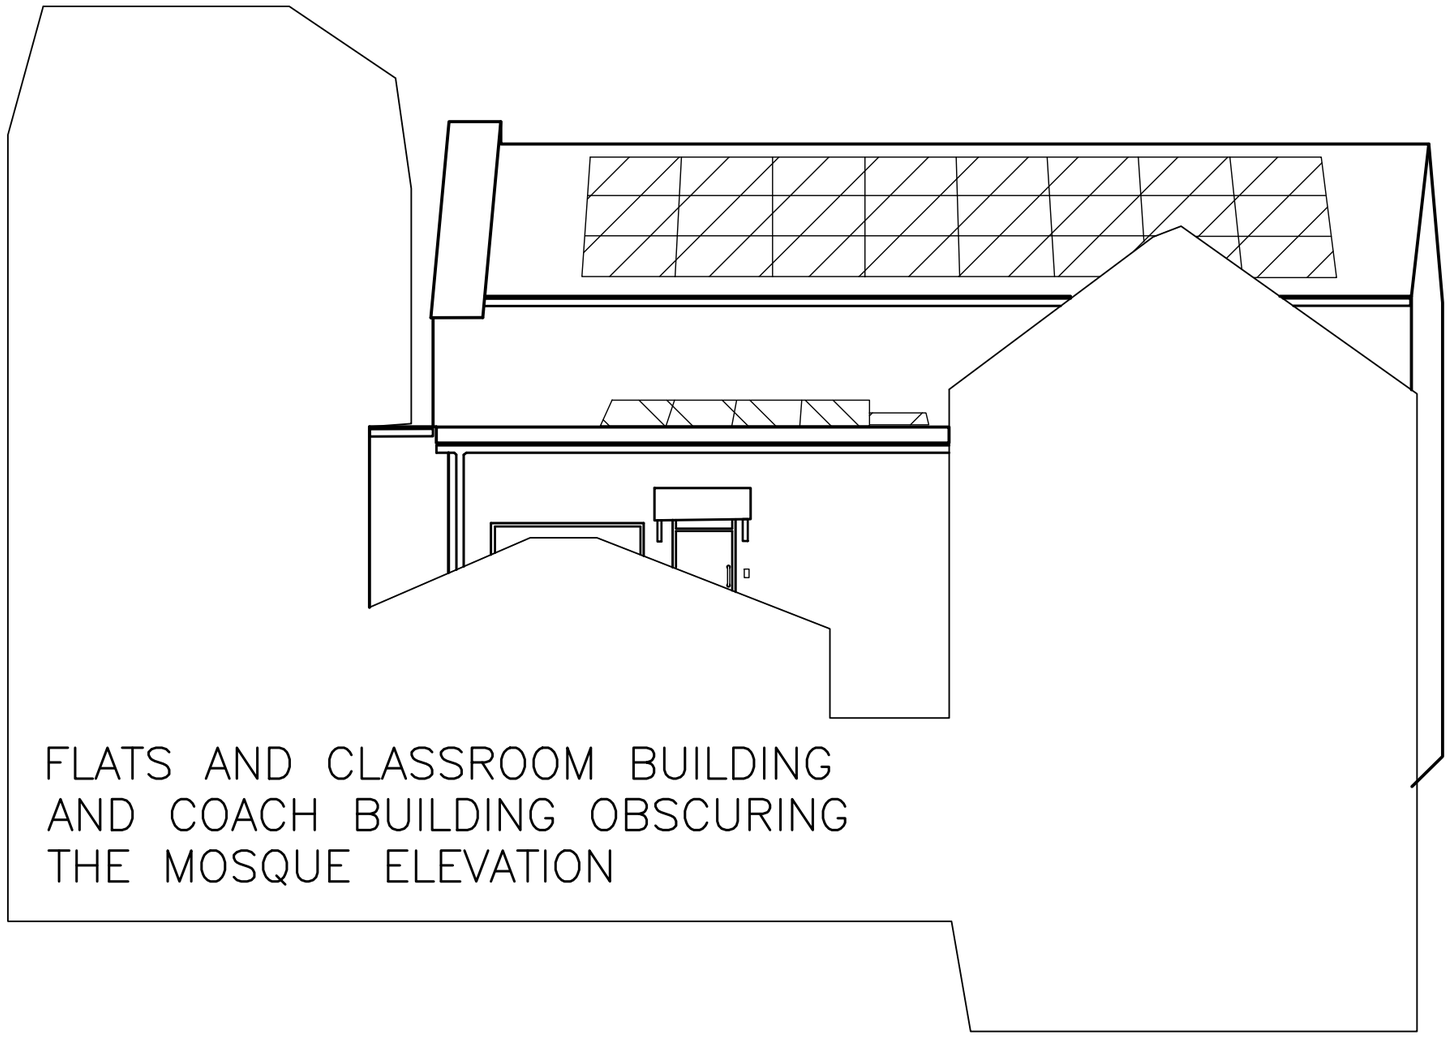


FLATS AND CLASSROOM BUILDING
AND COACH BUILDING OBSCURING
THE MOSQUE ELEVATION

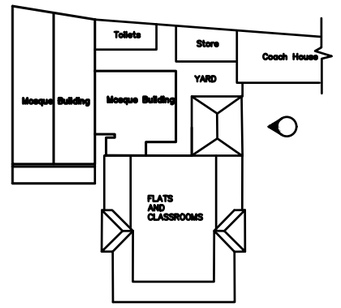

General Notes

No.	Revision/Issue	Date

Firm Name and Address

YnNi Teg
17 Bute Street
Cardiff,CF105EP

Drawing Name

Proposed Side Elevation
Wrexham Mosque

Drawn By	Drawing Number
W. Tadrak	D14-06
Date: 10.12.2025	
Scale: 1:100 on A3	