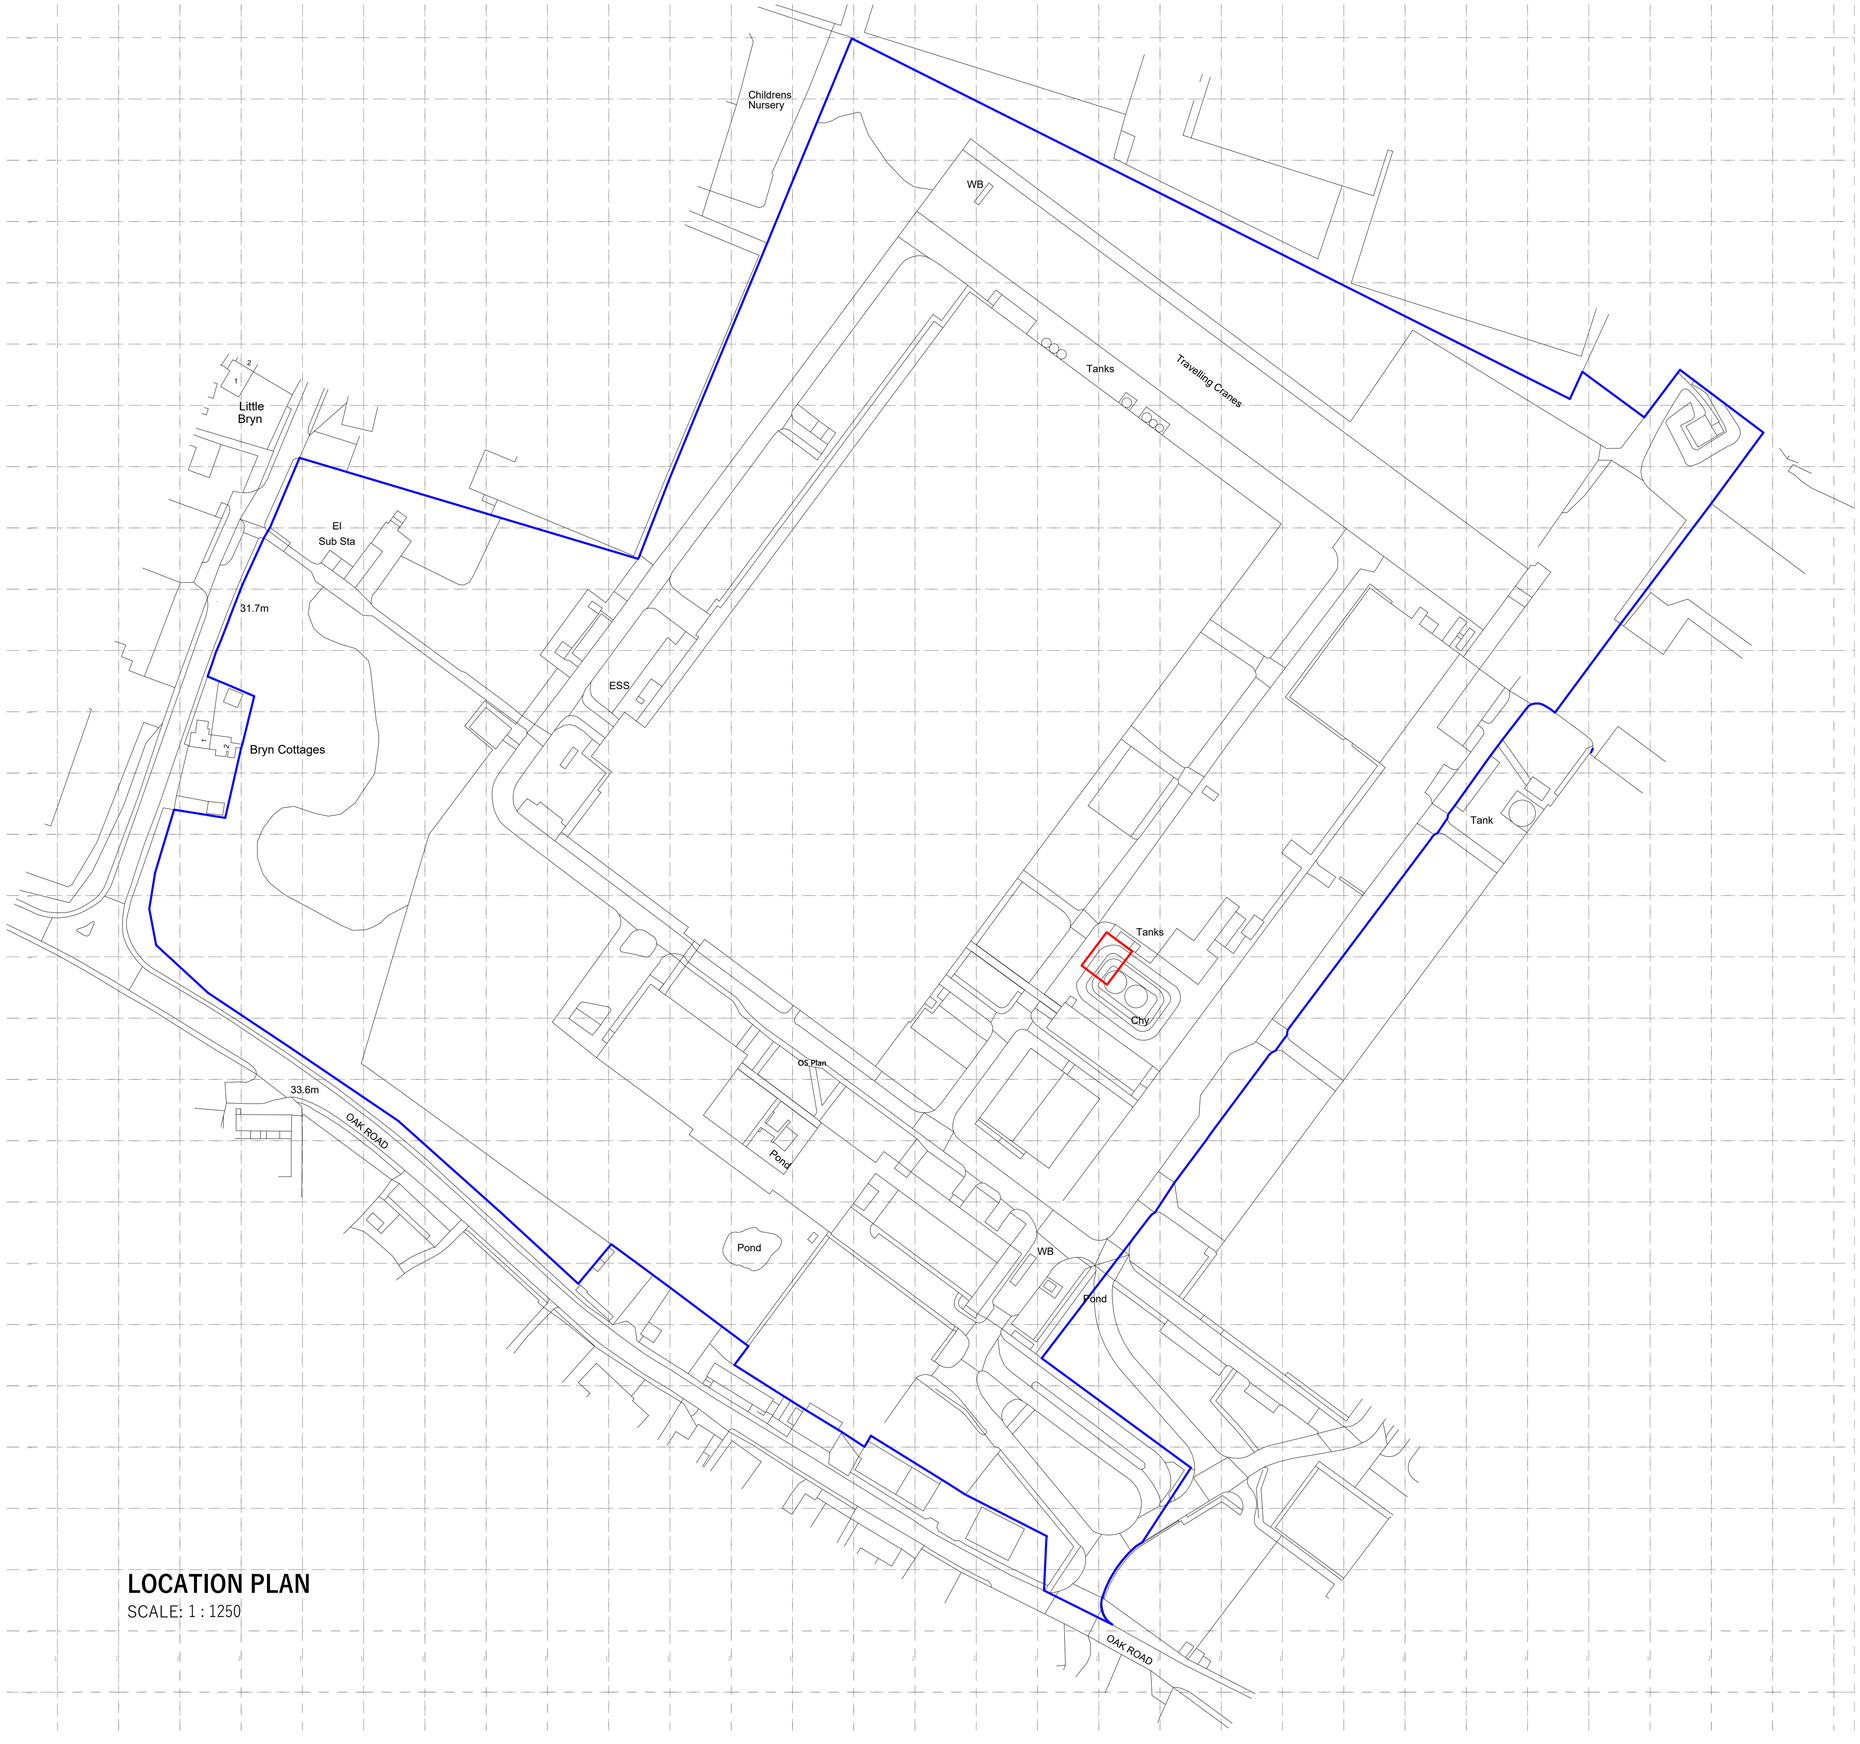


LOCATION PLAN

SCALE: 1 : 1250

PRINTED:		27/11/2025 16:54:10		
REV:	DESCRIPTION:	DATE:	BY:	CHK:
P1	INITIAL ISSUE	19/11/2025	GJ	SS
P2	CLIENT COMMENTS	27/11/2025	GJ	SS

saer architects
www.saer.wales | 01492 472478 | studio@saer.wales

THIS DRAWING IS COPYRIGHT OF SAER ARCHITECTS LIMITED. CHECK ALL DIMENSIONS ON SITE. DISCREPANCIES TO BE NOTIFIED TO ARCHITECT. ELEMENTS OF STRUCTURE SHOWN ARE INDICATIVE AND FOR GUIDANCE. FINAL DESIGN TO STRUCTURAL ENGINEERS DETAILS AND SPECIFICATION.

PROJECT:
PRYSMIAN WASHDOWN BAY, WREXHAM

CLIENT:
PRYSMIAN

DRAWING TITLE:
LOCATION PLAN

DRAWING STATUS:	STATUS:
PLANNING	S3
DRAWING No:	PROJECT No:
PWB-SAL-01-ZZ-DR-A-0001	P1420
SCALE:	REVISION:
1 : 1250@A1	P2