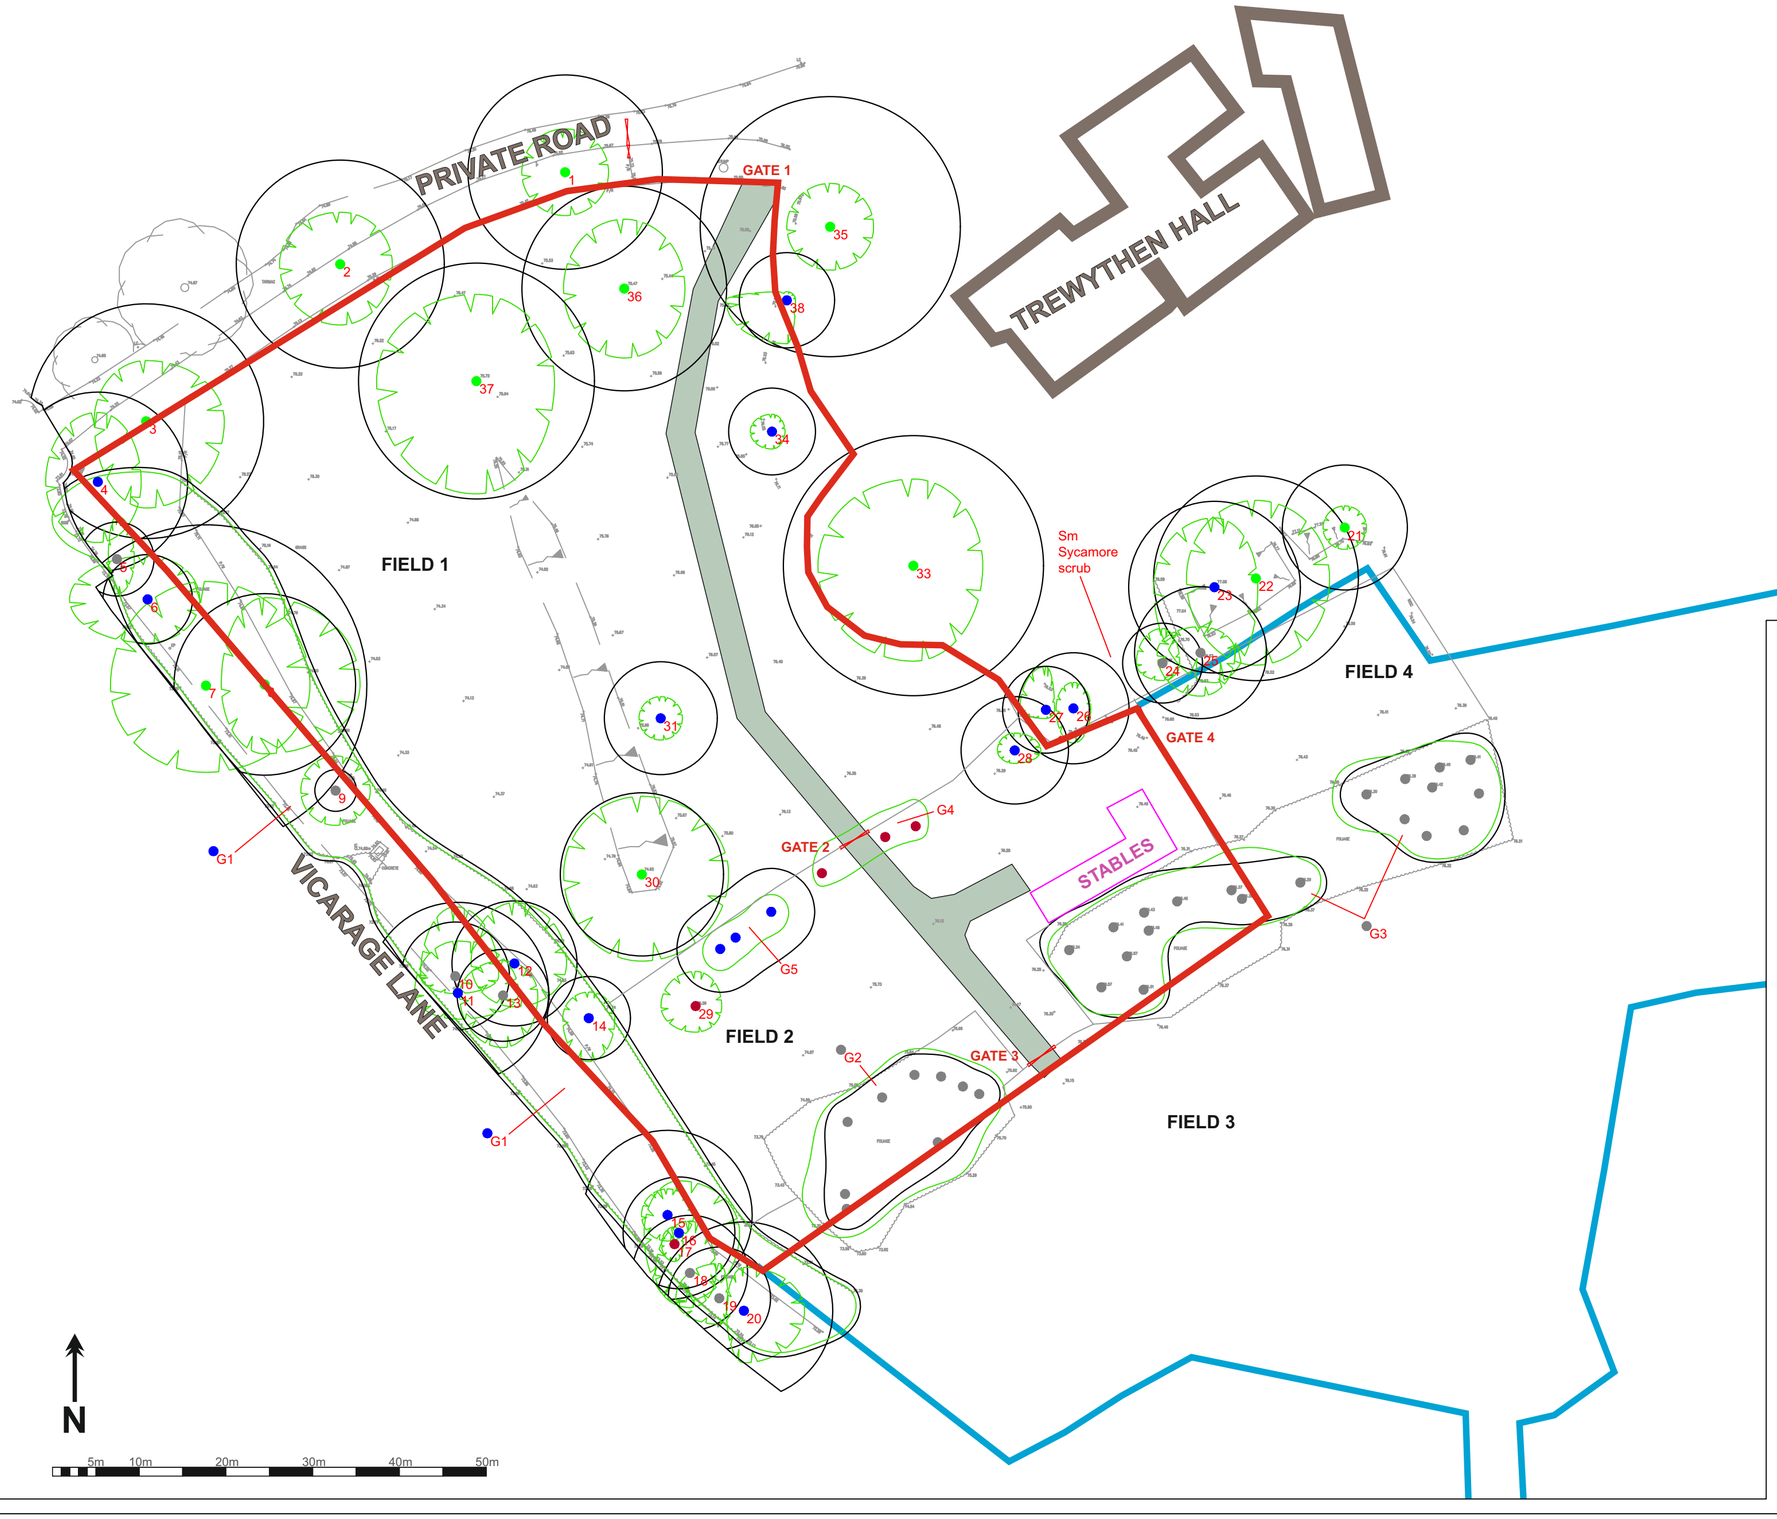


Legend

- Site boundary
- Stables
- Landmark Building
- Additional Fields owned by the applicant
- Gate
- Proposed Track

Project:
Land at Trewythen Hall, Vicarage Lane, Gresford, LL12 8US

Title:
Preliminary Tree Constraints Plan Overlaid with Track and Boundary

Drawn By:	Date:
LP	December 2025
Planning App:	Revision:
PP-14478385	02

All dimensions to be checked on site.
Scale: 1-500@A2

TREWYTHEN HALL

Email: network.manager@trewythen.co.uk
Tel: 01978801474

Legend

Root Protection Area
Modified to Account for Site Features

Category
Crown Spread
Tree Number
Root Protection Area
13

- Category A (High Quality)
- Category B (Moderate Quality)
- Category C (Low Quality)
- Category U (Dead/Dying/In Decline)

Client:
Trewythen Hall Care Home

Project:
Land at Trewythen Hall, Vicarage Lane, Gresford, LL12 8US

Title:
Preliminary Tree Constraints Plan Overlaid with Track and Boundary

Scale:	Date:
1-500@A2	June 2012
Drawn By:	Revision:
AM	-
Job Ref:	Drawing No:
12/AIA/WXM/87	01

Do not scale from this drawing all dimensions to be checked on site.

The copyright of this document resides with Tree Solutions unless assigned in writing by the company

Tree Solutions

E: info@tree-solutions.co.uk
W: www.tree-solutions.co.uk
T: 01244 389114
M: 07766 774508