
Location Plan

Site Address: **Land Adjoining Trewythen Hall Care Home, Vicarage Lane, Gresford, Wrexham, LL12 8US**

PlanningPortal

Date Produced: **19-Dec-2025**

Scale: **1:1250 @A3**

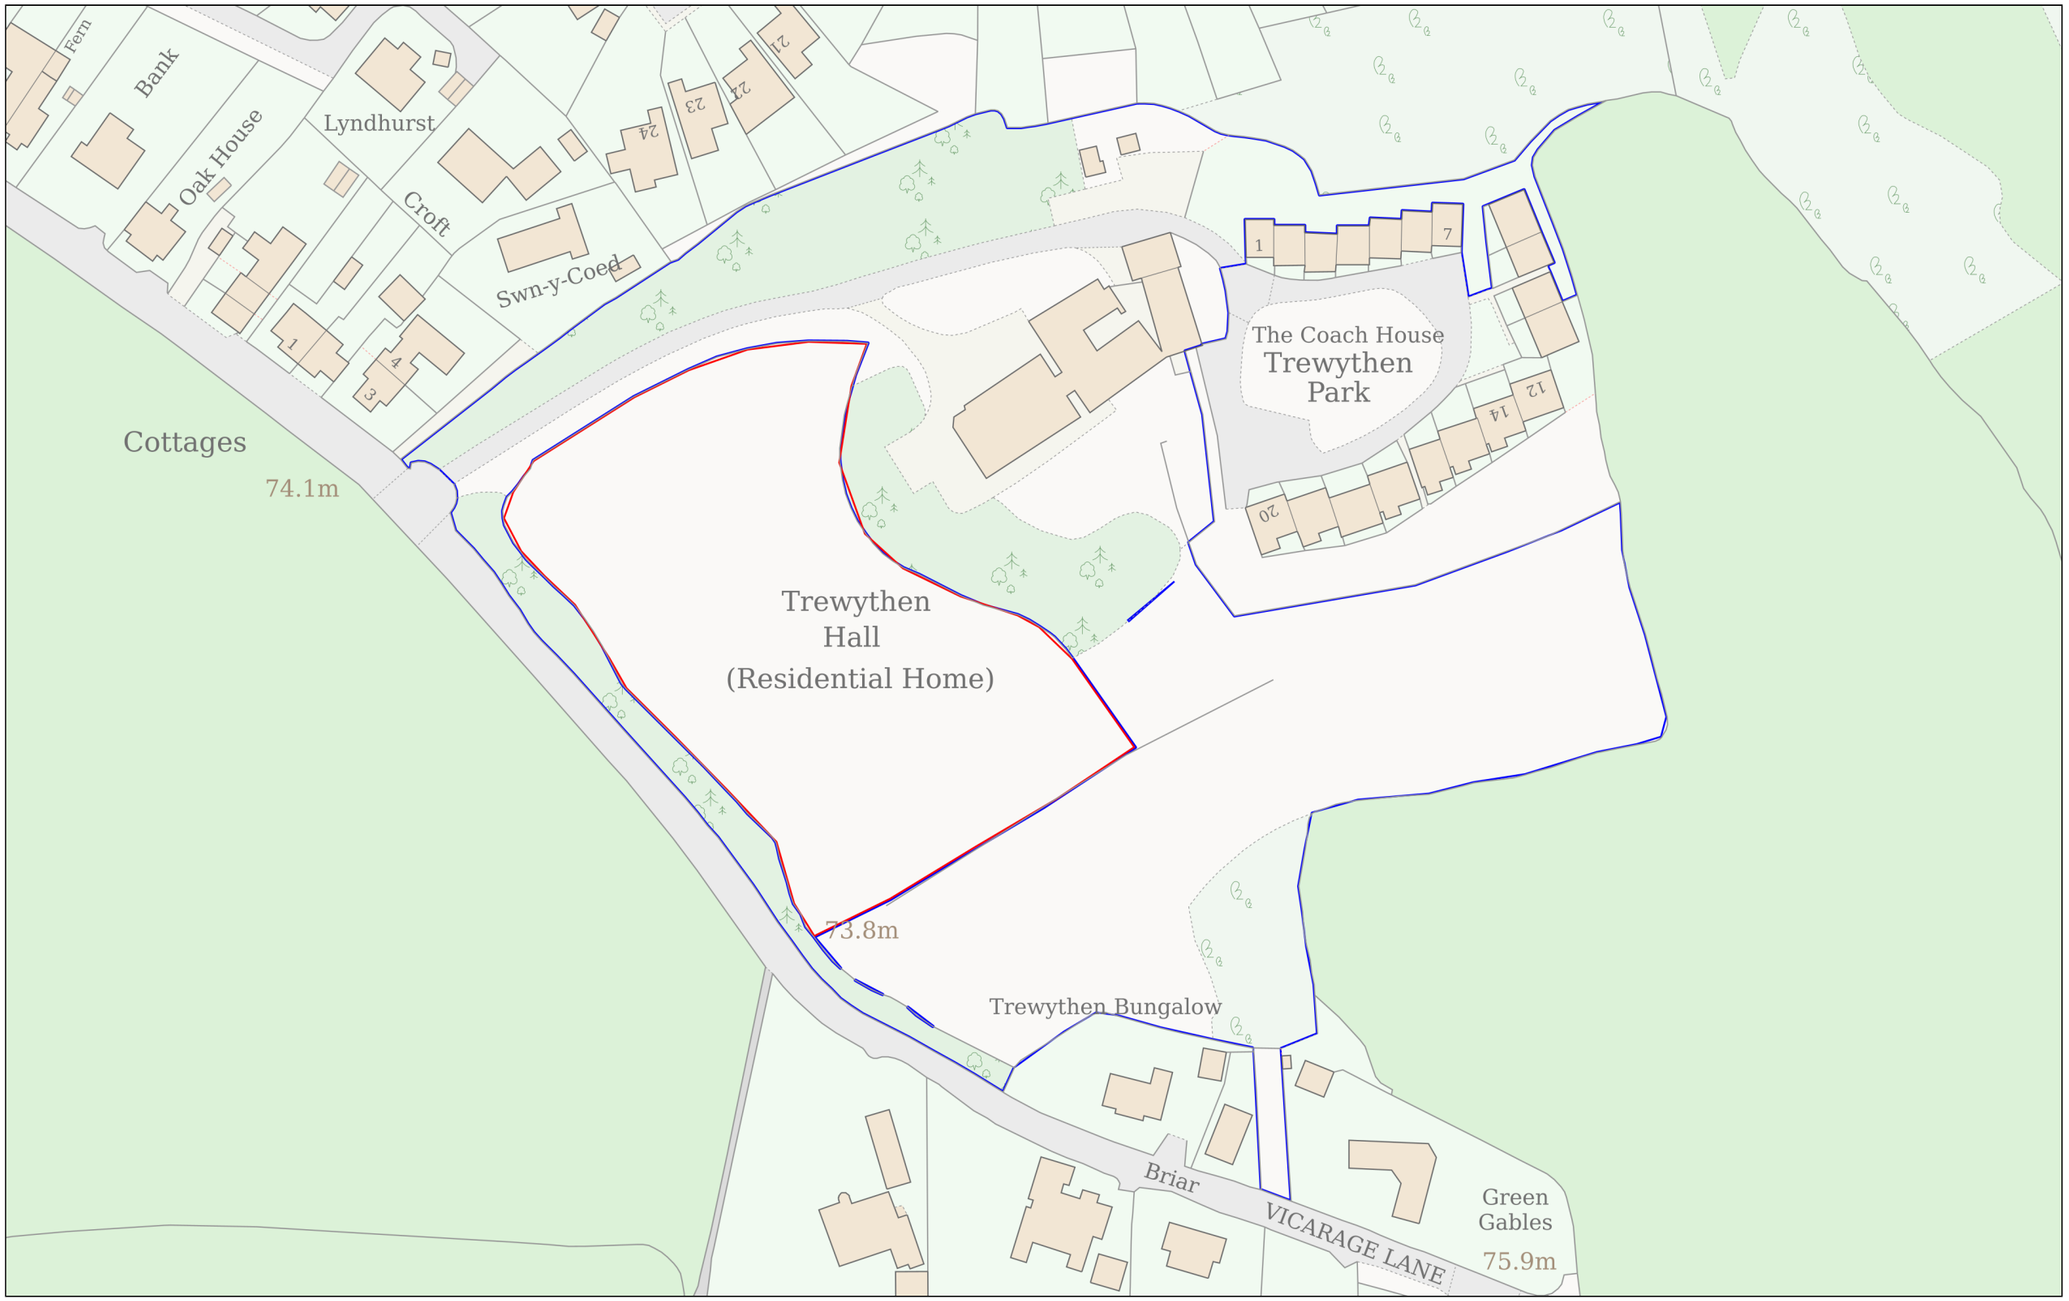

Planning Portal Reference: **PP-14478385v2**

0 50

Metres

Powered By TerraQuest

© Crown copyright and database rights 2025 OS 100042766