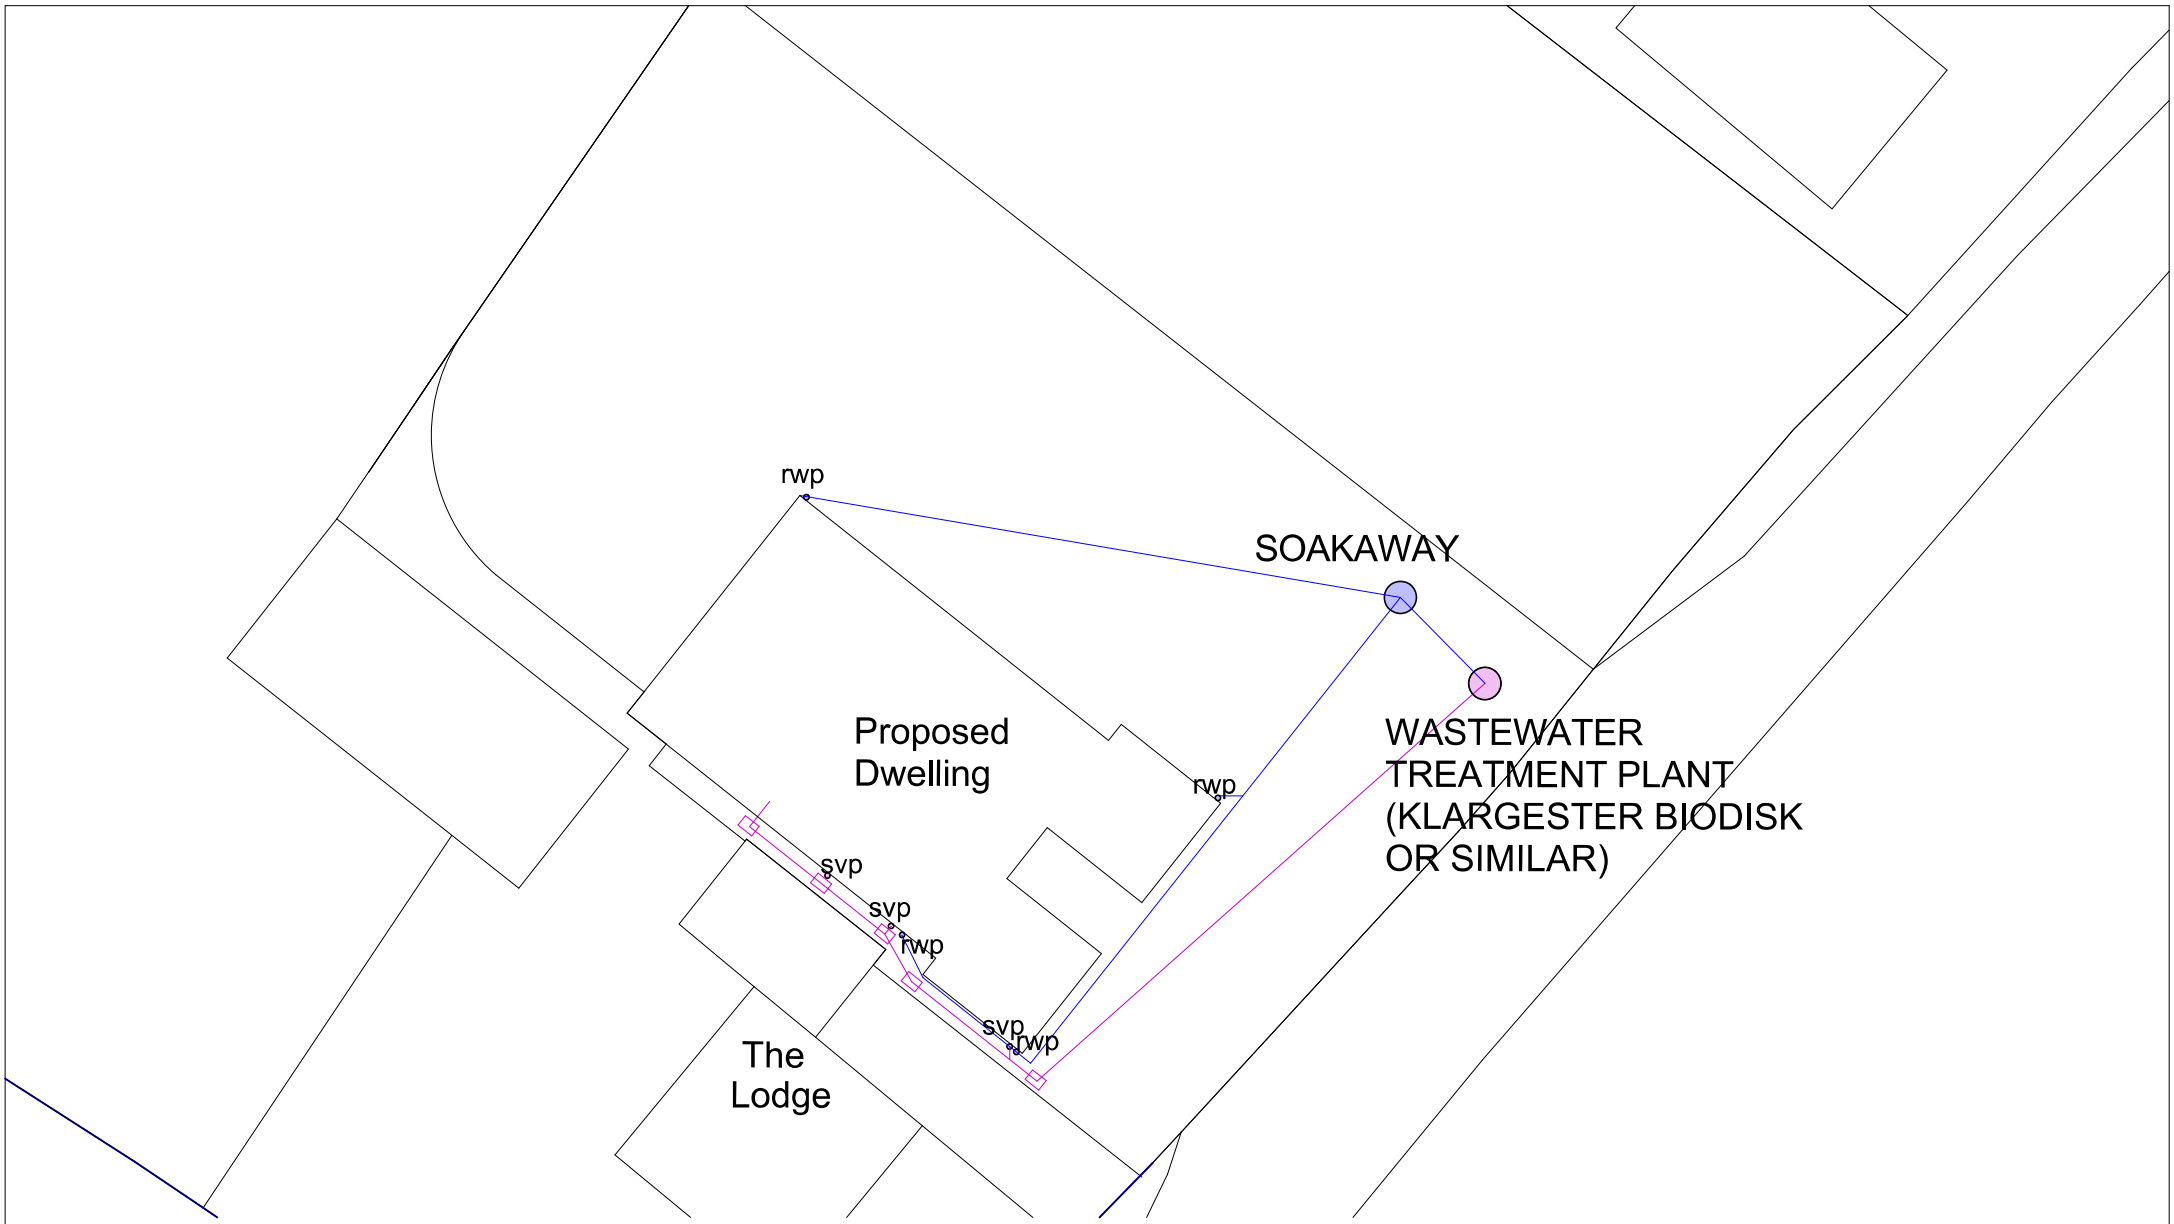


Drainage as Proposed

1:200

REV NO	COMMENT	DATE
B	GENERAL AMENDMENTS. ISSUED TO CLIENT	03/12/25
A	GENERAL AMENDMENTS. ISSUED TO CLIENT	17/10/25
	ISSUED TO CLIENT FOR COMMENT	26/09/25

Job Title

Conversion of the Shippon

The Shippon at
The Lodge
Drury Lane
Tyboughton
Whitchurch
SY13 3BE

for Mr and Mrs A Read

Drawing Name

Drainage as Proposed

Drawn by	Date
njg	SEPTEMBER '25
Drawing Scale	Paper Size
1:200	A3
Layout ID	Status / Revision
1237/PL/009	B

nicolagibson ARCHITECTURAL DESIGN

Dairy House Farm, Chester Road, Oakmere CW8 2HB
t: 01606 536101 | m: 07813034552
w: www.njgdesign.co.uk | e: nicola@njgdesign.co.uk