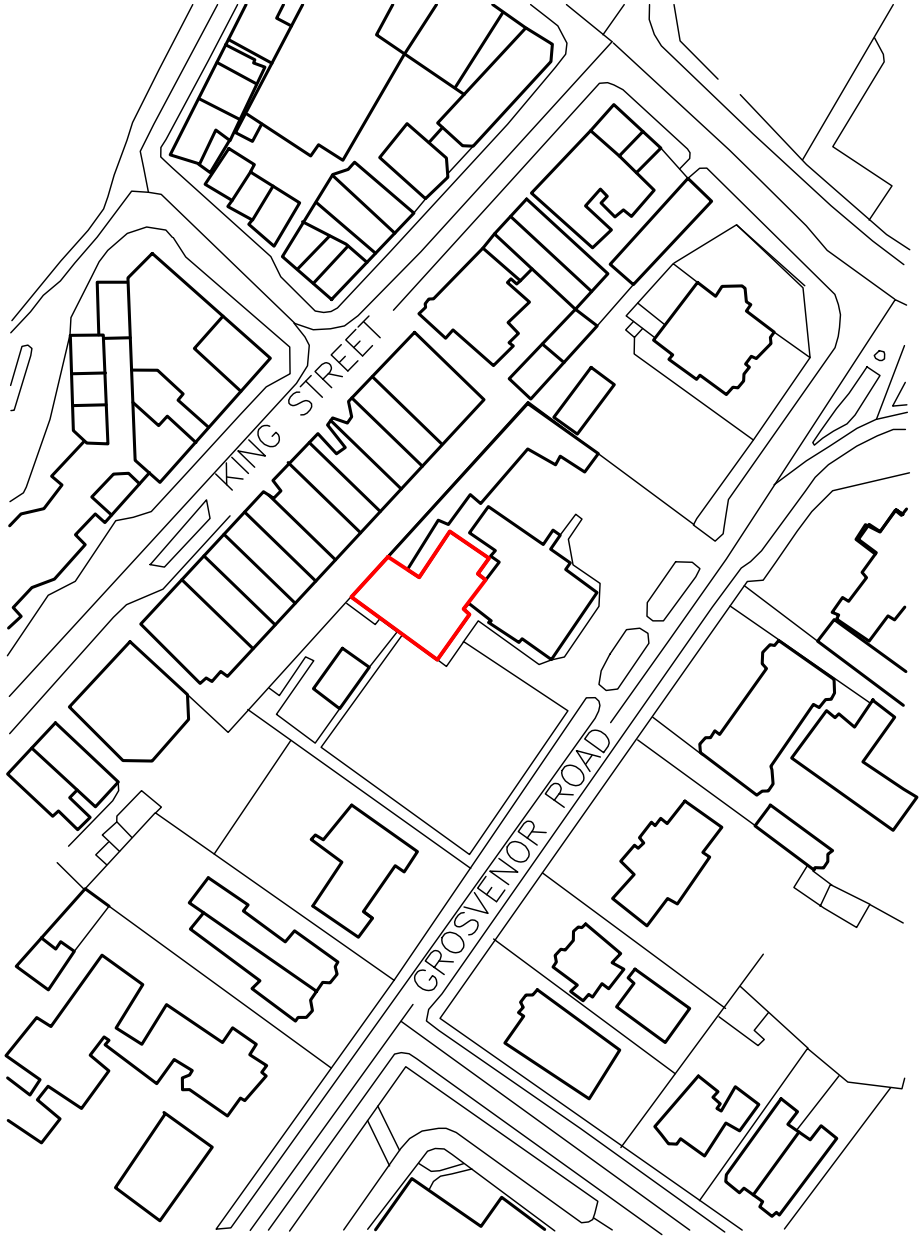


N

General Notes

No.	Revision/Issue	Date
1	Visual of boundary changed	22.12

Firm Name and Address

YnNi Teg
17 Bute Street
Cardiff,CF105EP

Drawing Name

Existing and Proposed
Location Plan
Wrexham Mosque

Drawn By: W. Tadrak

Date: 10.12.2025

Scale: 1:1250 on A4

Drawing Number: D14-01