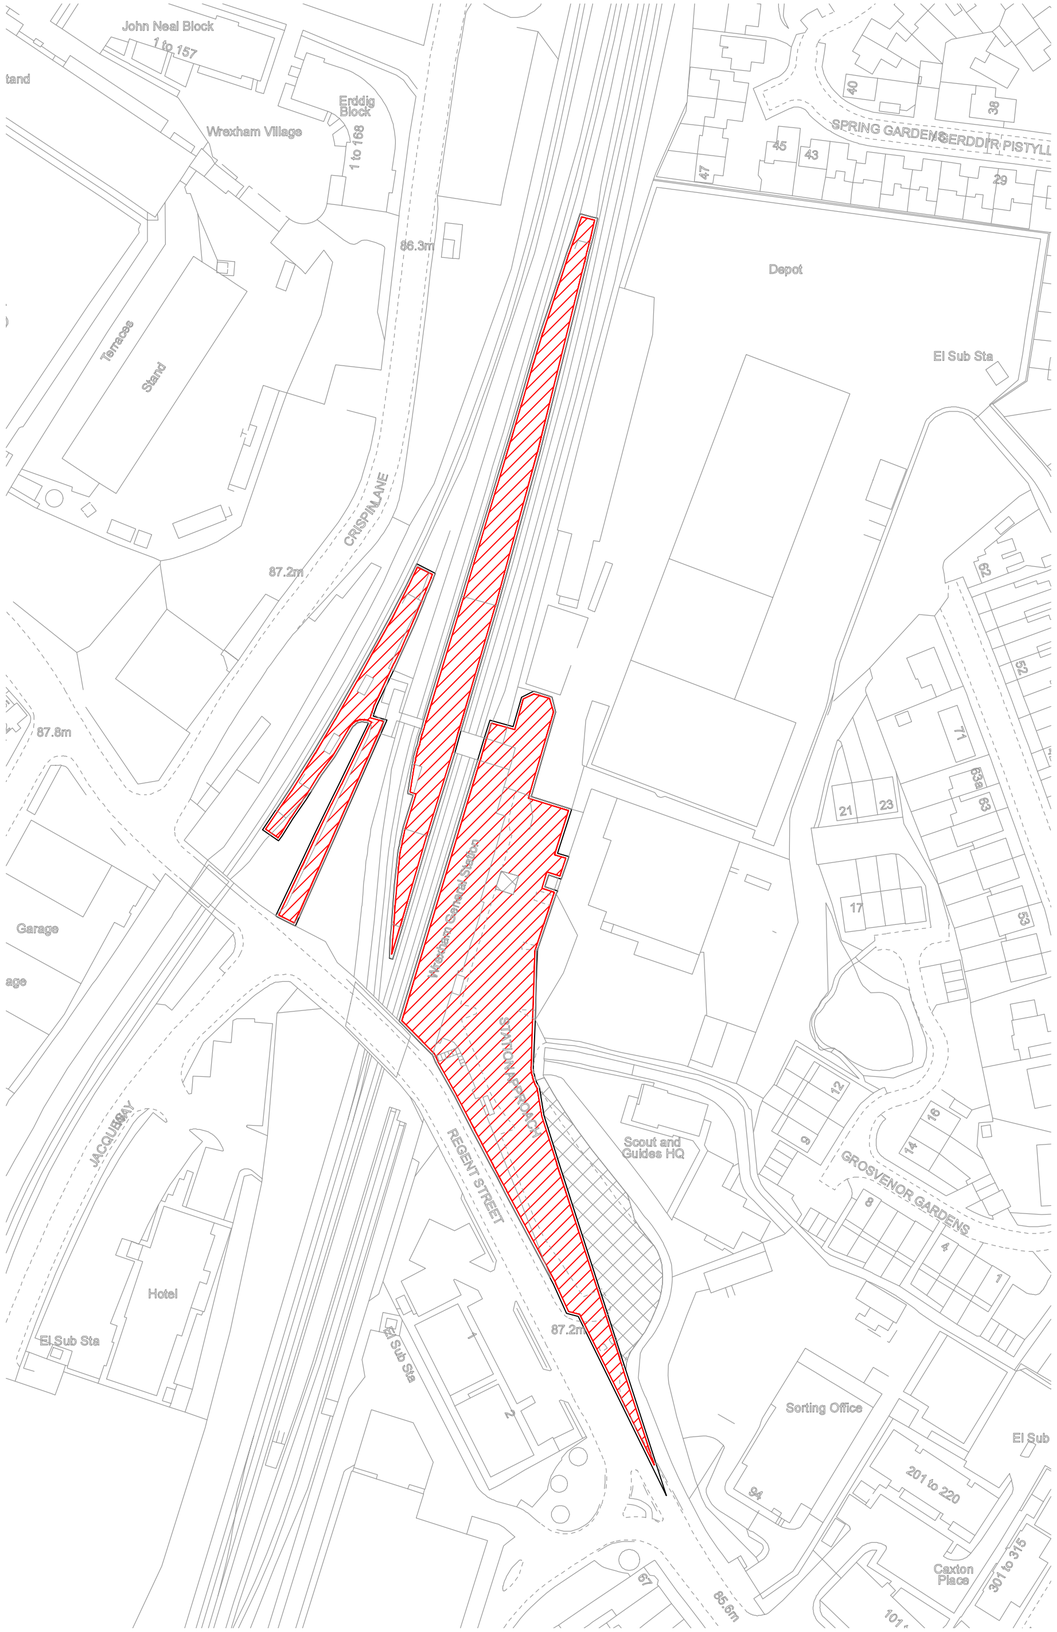


APPLICANTS SITE.

Location:

WREXHAM GENERAL RAILWAY STATION
LOCATION PLAN

Plot Scale: 1:1250

Page Size: A2