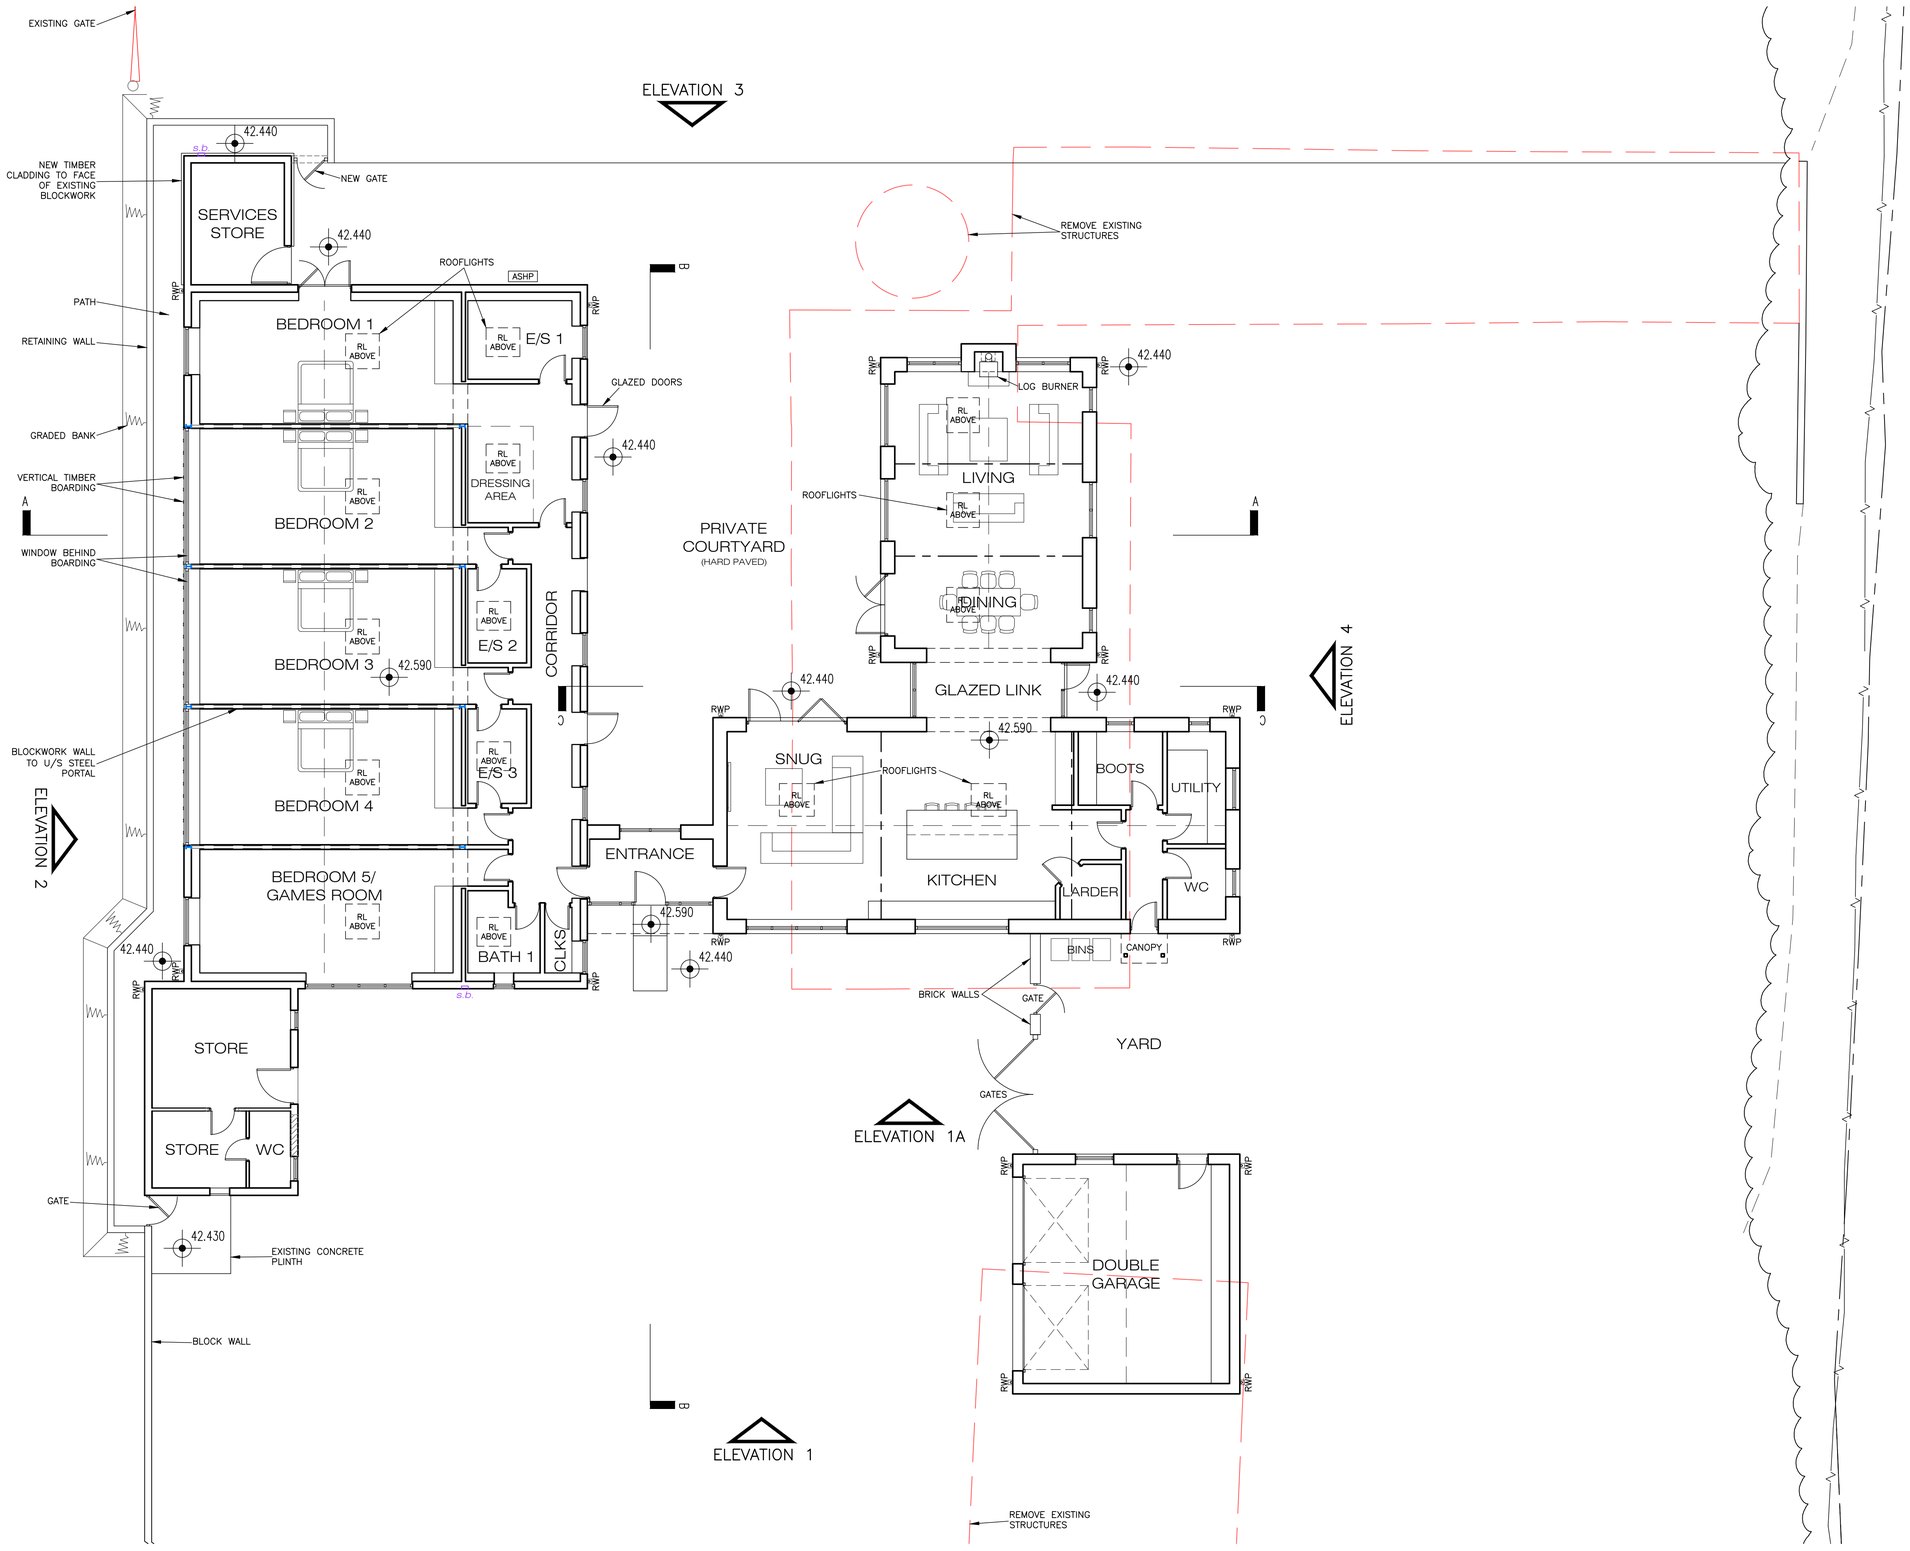


PROPOSED PLAN

1:100

2m 0 2m 4m 6m 8m 10m

NOTES:

THIS DRAWING IS THE PROPERTY OF McCORMICK ARCHITECTURE LTD AND COPYRIGHT IS RESERVED BY THEM. THE DRAWING IS NOT TO BE COPIED OR DISCLOSED BY OR TO ANY UNAUTHORISED PERSONS WITHOUT THE WRITTEN CONSENT OF McCORMICK ARCHITECTURE LTD. DO NOT SCALE FROM THIS DRAWING. CONTRACTORS TO CHECK ALL DIMENSIONS ON SITE AND TO REPORT ANY DISCREPANCIES. ELECTRONIC ISSUE VERSIONS OF THIS DRAWING ARE NOT TO BE CHANGED BY RECIPIENTS OR 3rd PARTIES.

NOTE:
THIS DRAWING IS FOR PLANNING APPLICATION PURPOSES ONLY

KEY

BIODIVERSITY ENHANCEMENTS AS ADVISED BY PJ ECOLOGICAL SOLUTIONS 06.05.25, REFER TO PRELIMINARY ECOLOGICAL APPRAISAL

s.b. SWALLOW BOX BUILT-IN TO STRUCTURE

Revision:	By:	Date:	Chckd:
D	EWR	22/12/25	WR
BIODIVERSITY ENHANCEMENTS UPDATED FOLLOWING RECEIPT OF PSS (BATS) REPORT VERSION 5			
C	EWR	15/05/25	PM
BIODIVERSITY ENHANCEMENTS ADDED FOLLOWING RECEIPT OF ECOLOGIST'S PEA			
B	EWR	22/04/25	PM
SNUG WINDOW UPDATED FOLLOWING CLIENT COMMENTS 22.04.25			
A	EWR	10/04/25	PM
UPDATES FOLLOWING CLIENT MEETING AND RECEIPT OF TOPO SURVEY			

McCORMICK ARCHITECTURE
THE MOORINGS, ROWTON BRIDGE ROAD,
CHRISTLETON, CHESTER. CH3 7AE
TEL: 01244 332020
email:info@mccormick-architecture.co.uk
web:www.mccormick-architecture.co.uk

Client:
MR S & MRS V DAVIES

Project:
CAE COCH, GOLLY, ROSSETT, WREXHAM LL12 0AL

Detail:
PLANNING - PROPOSED PLAN

Status:
FOR APPROVAL / COMMENT

Drawn By:	Date:	Scale:
EWR	19/03/2025	1:100 @ A1
Checked By:	Date:	Signature:
PM	26/03/2025	P. McCORMICK
Job No:	Drg No:	Revision:
4246/1	A(300)01	C