
NORTH

Ordnance Survey©
Ukmapcentre.com

Ordnance Survey ®
UKmapcentre.com

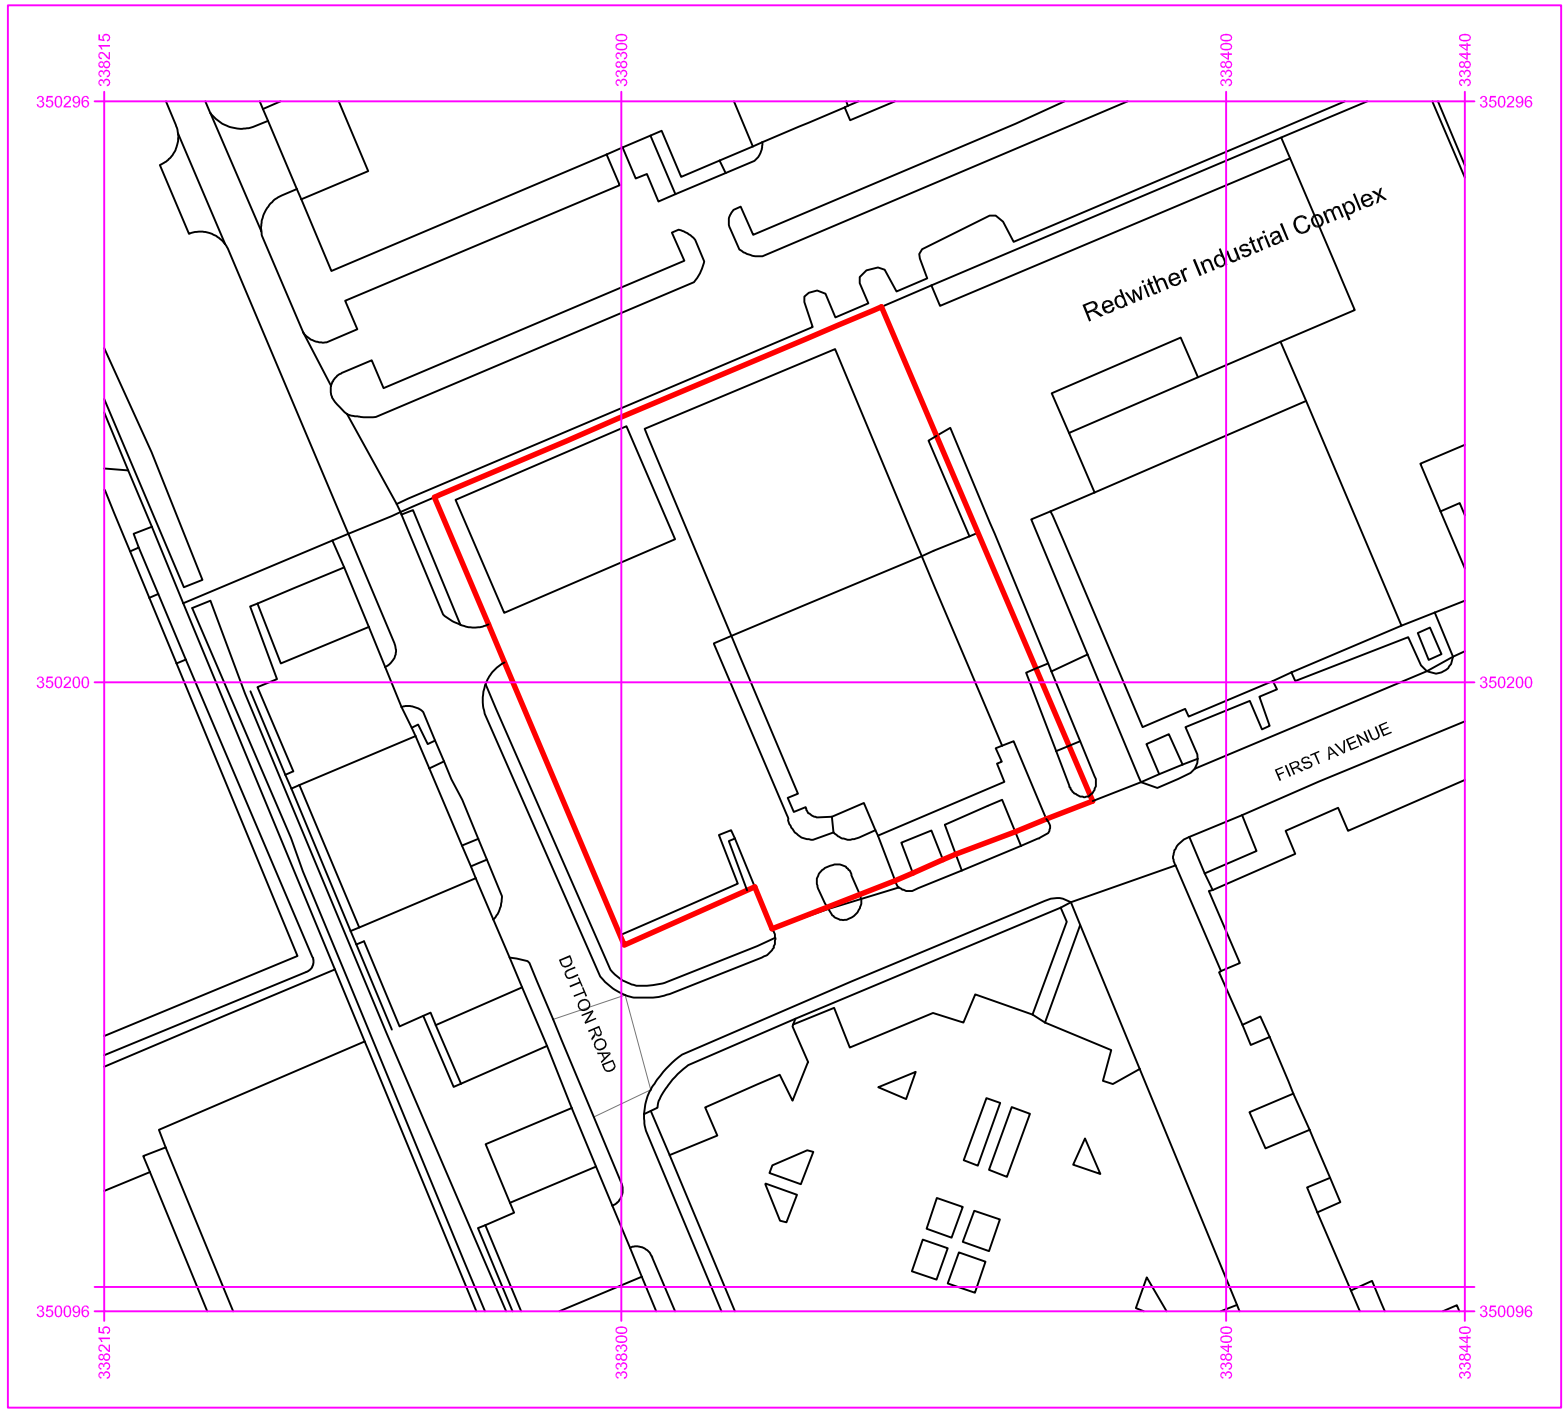

Serial number: 316840

© Crown copyright and database right 2025
Ordnance Survey licence AC0000848283
Reproduction in whole or in part is prohibited
without the prior permission of Ordnance Survey.

0 10 20 30 40 50
metres

NORTH

go2plan

40, The Wharf, New Crane St, Chester, CH1 4HZ
Tel: 07957 634478 email: jon@go2plan.co.uk

SITE LOCATION PLAN
UNIT 1, 1st. AVENUE
REDWITHER BUSINESS CENTRE
WREXHAM INDUSTRIAL ESTATE
WREXHAM LL13 9XP

0 20 40 60 80 100

1:1250 scale bar in metres

Dwg No.	**WIE 001**
Scale:	**1: 1250 @ A3**
date:	**17.12.25**
drawn:	**jon evans**