


ELEVATION 'D' (rear / north west)

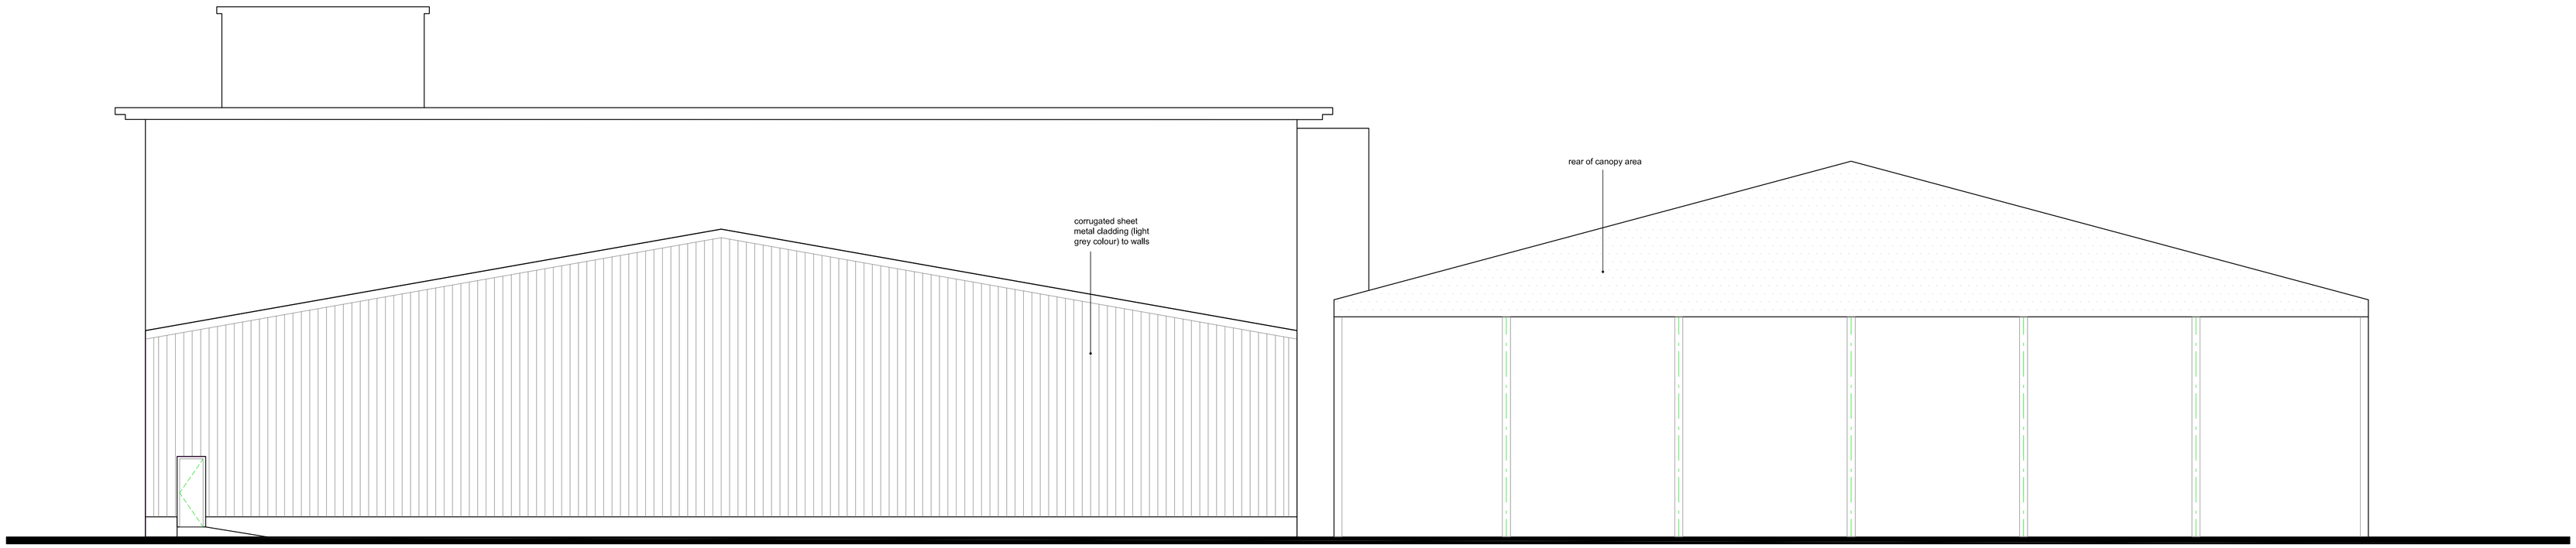

ELEVATION 'C' (north east)

NOTE - this drawing is for the purposes of a proposed Planning Application and NOT FOR CONSTRUCTION all dimensions, ground levels etc. to be checked on site.

go2plan
Design & Planning
Tel: 07957 634478 email: jon@go2plan.co.uk

NOTE:
this drawing is for the purposes of the proposed Planning Application and is not for construction, all dimensions to be checked on site.

PROPOSED ELEVATIONS 'C' & 'D'
UNIT 1, 1st. AVENUE
REDWITHER BUSINESS CENTRE
WREXHAM INDUSTRIAL ESTATE
WREXHAM LL13 9XP

0 2m 4m 6m 8m
Scale bar in metres

Dwg No. WIE 007
Scale: 1: 100 @ A1
date: 17.12.25
drawn: jon evans