


EXISTING ELEVATION A

SCALE : 1:50




EXISTING ELEVATION B

SCALE : 1:50

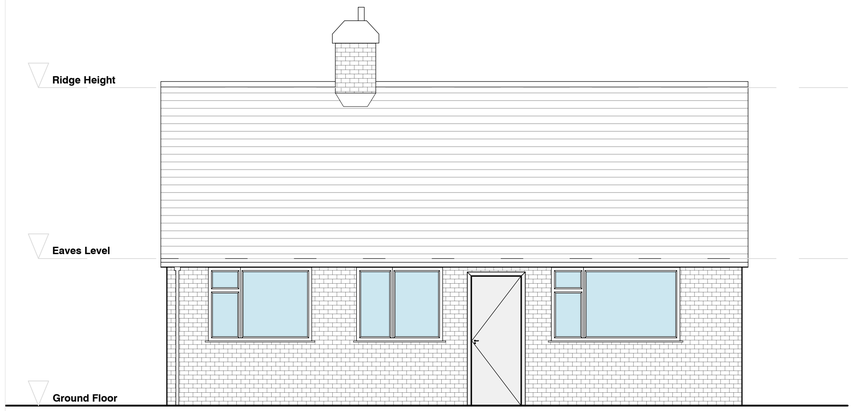

EXISTING ELEVATION C

SCALE : 1:50

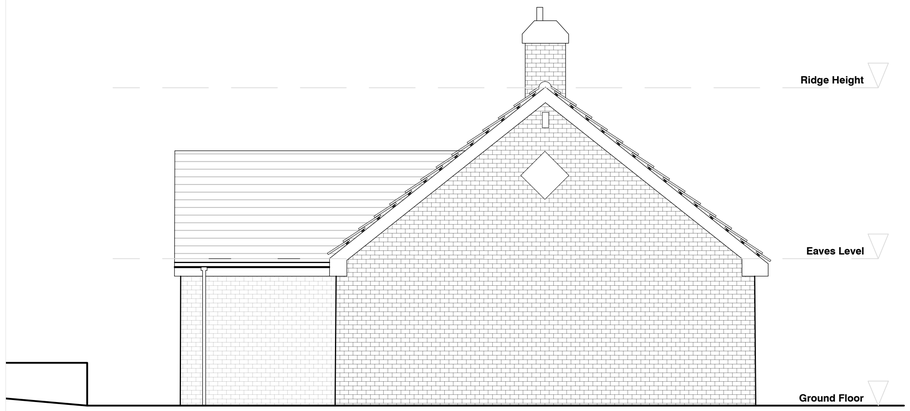


EXISTING ELEVATION D

SCALE : 1:50

PLEASE NOTE

1. DO NOT scale from this drawing, use figured dimensions only.
2. All dimensions to be checked on site by the contractor.
3. Please report any discrepancies to JHA Ltd immediately.
4. All setting out dimensions are approximate. To be marked out on site for approval by JHA Ltd prior to construction.

NOTES:

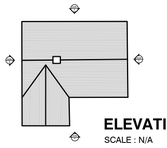

ELEVATION KEY

SCALE : N/A

Ref	Date	Revision	Initial
*	**/**/**	Description of Revision	***

Project / Client:

PROPOSED DEMOLITION
AT
LAND OFF MAIN ROAD, WREXHAM
FOR
SWANSWAY GROUP

Issue:

PLANNING ISSUE

Drawing Title:

EXISTING ELEVATIONS

JHA Pulmann,
18A Bridge Street
Milnrow, Rochdale,
OL16 3ND

T 01302 364565
E enquiries@j-h-a.co.uk
W www.j-h-a.co.uk

Scale:	Date:
AS INDICATED	NOV 2025
Drawn By: JW	Checked By: JA
Drawing No: M25/035/102	Sheet Size: A1

© This drawing is the copyright of JHA Architecture and shall not be reproduced without permission