
scan the qr code with your mobile phone camera for an illustrative video of the site panorama

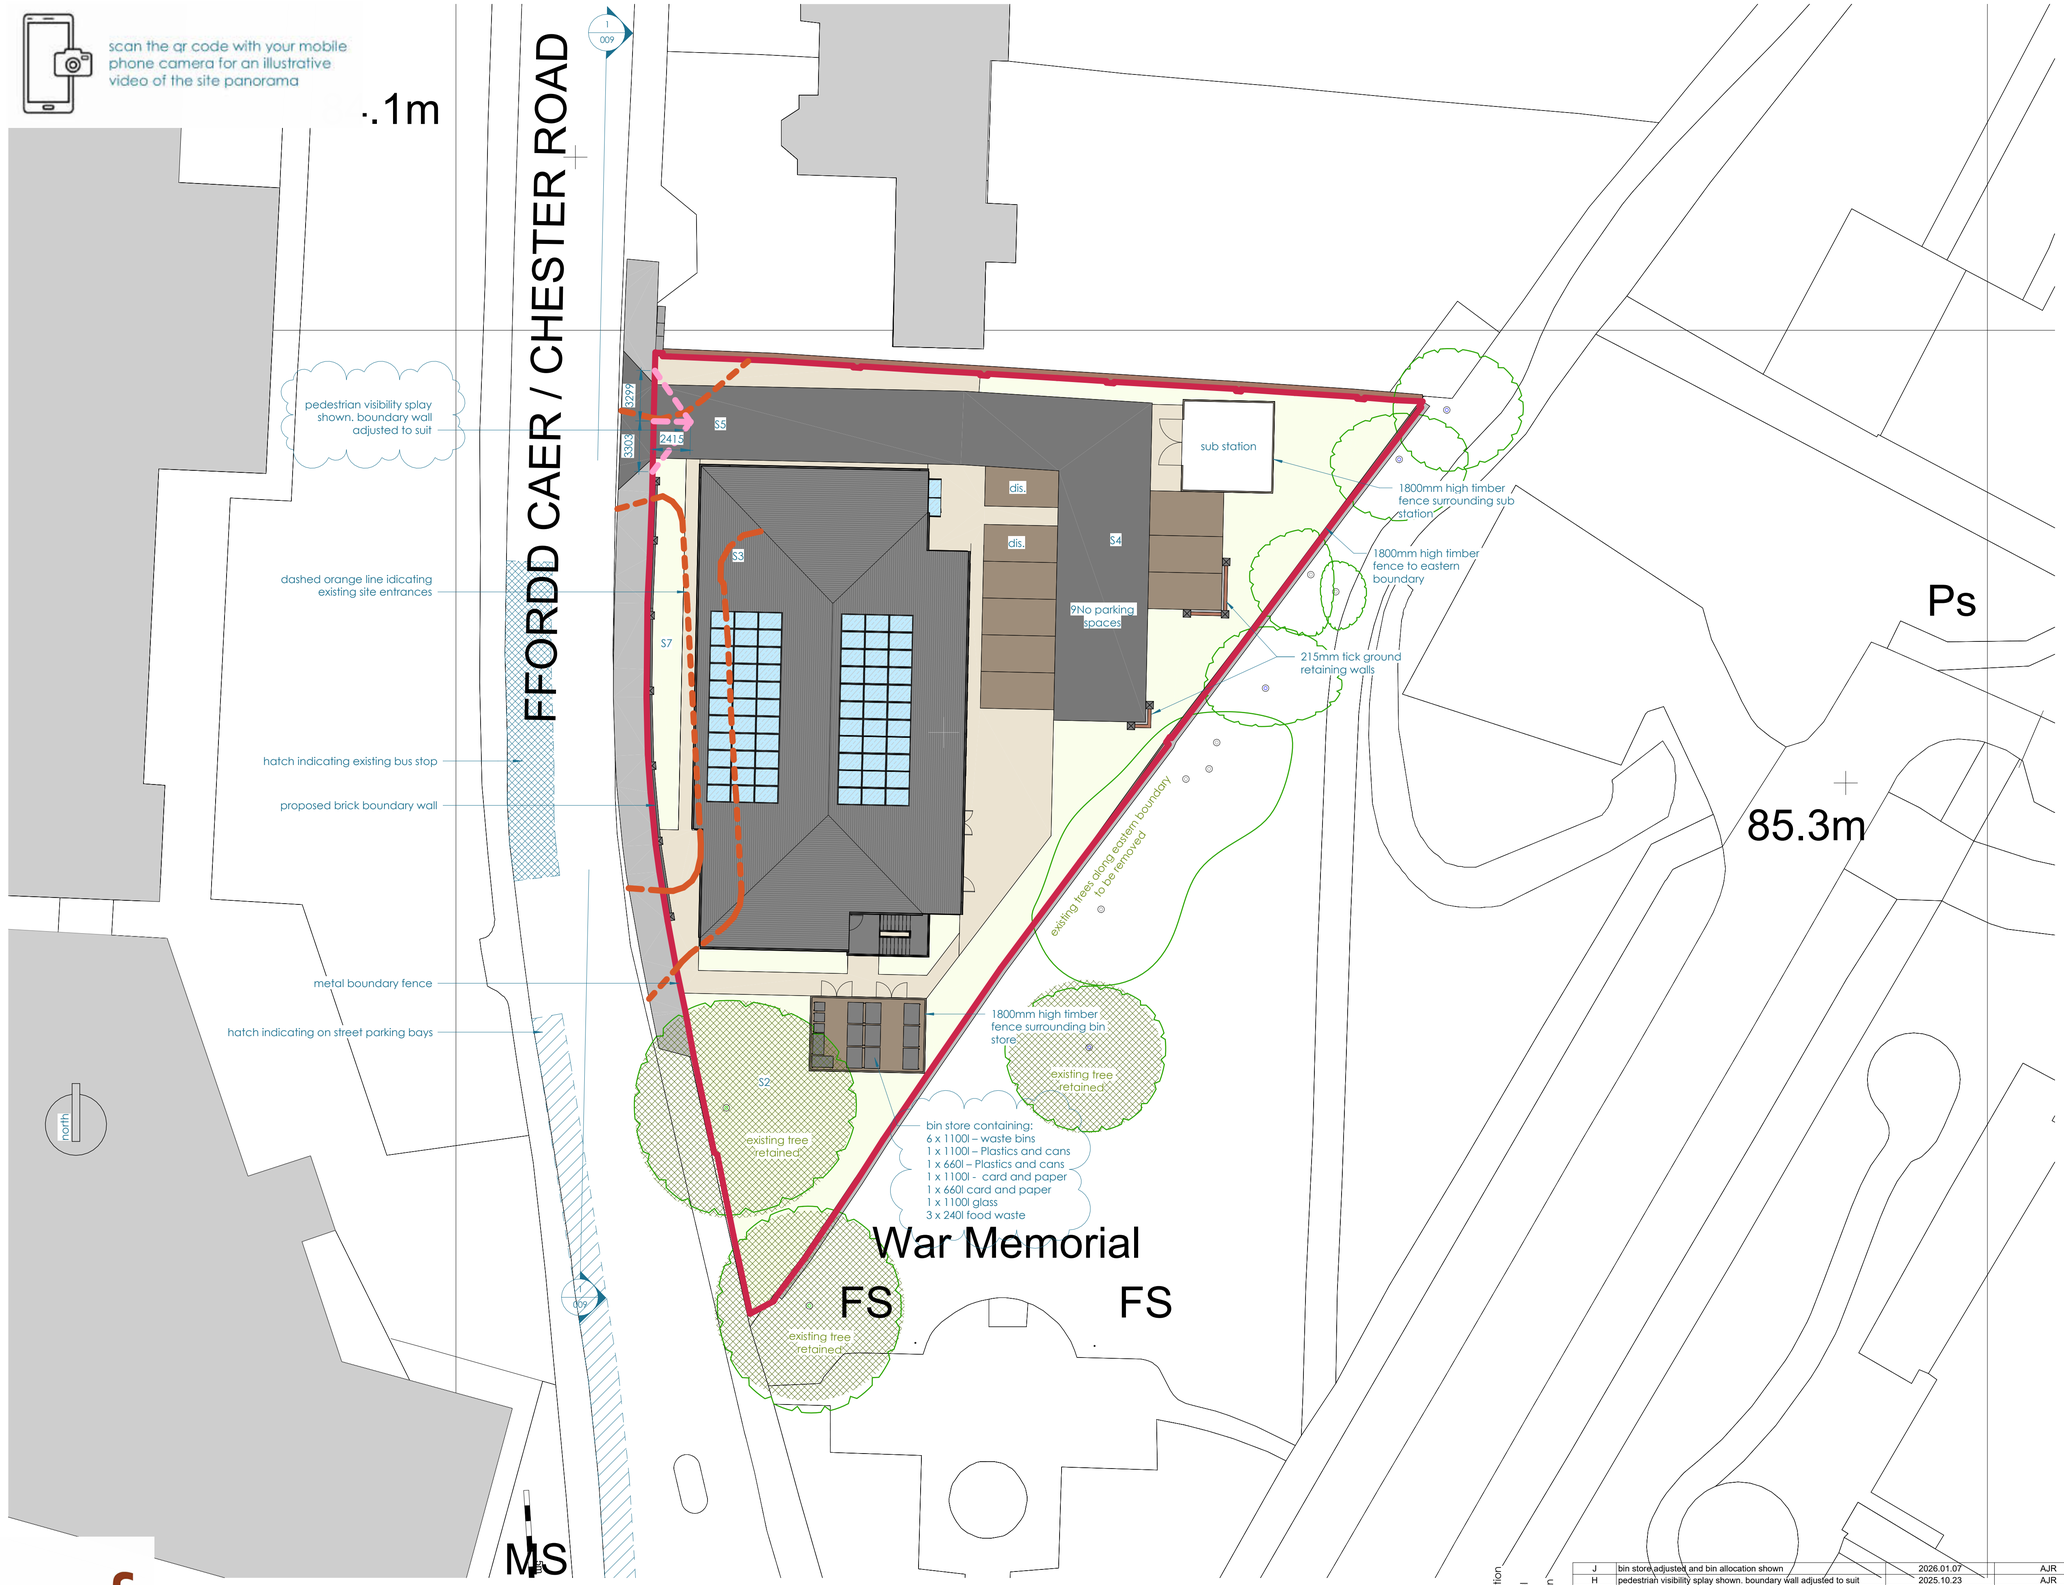

J	bin store adjusted and bin allocation shown	2026.01.07	AJR
H	pedestrian visibility splay shown. boundary wall adjusted to suit	2025.10.23	AJR
G	highways detail added	2025.10.22	AJR
F	boundary wall, fence and railing shown	2025.06.07	AJR
E	car park retaining walls and timber fencing shown. 2 meter high fence and gate around escape stair	2025.06.01	AJR
D	shared for approval	2025.05.30	AJR
C	revised and issued for comment/ review	2025.04.14	AJR
B	revised following client meeting	2025.01.29	AJR
A	issued for discussion	2025.01.27	AJR
Revision	Description	Date of Revision	Issued by

for construction
for approval
for discussion
drawing status

Project: 2 CHESTER STREET, WREXHAM
Sheet name: PROPOSED SITE
Scale@A1: 1 : 200
Date: 2025.01.27
Revision J
Drawing No 006
Project name C527

© copyright reserved by creu ltd. this drawing has been produced for this project and is not intended for use by any other person or for any other purpose. check dimension bar top left before scaling. all dims should be checked on site and discrepencies reported.

creu
www.creuarchitecture.com

cartref workstage 3

07/01/2026 11:15:05

200
100
50
10mm