
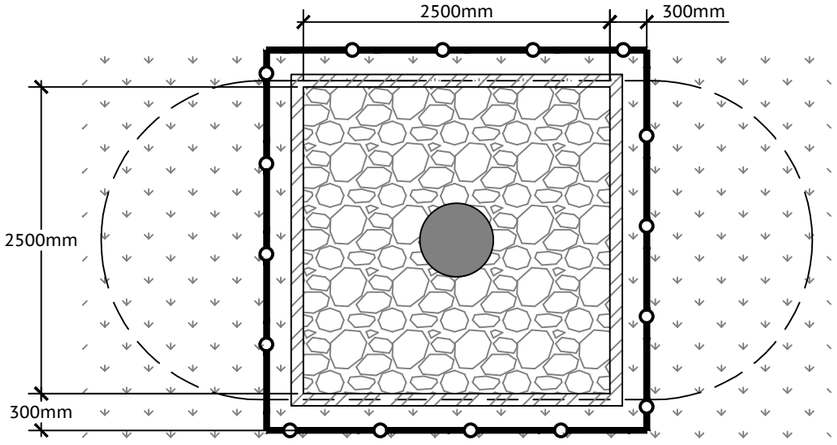



CESSPOOL - TOP VIEW
SCALE 1:50 (mm)

KEY

- Clean Pebble Gravel
- ST2 Concrete
- Red Engineering B Bricks lain on 10mm mortar; top course to be Blue Engineering Bricks
- Terram T1000 Non-woven Geotextile Lain and sealed to mitigate foul exceedance infiltration, but enable surface water infiltration.

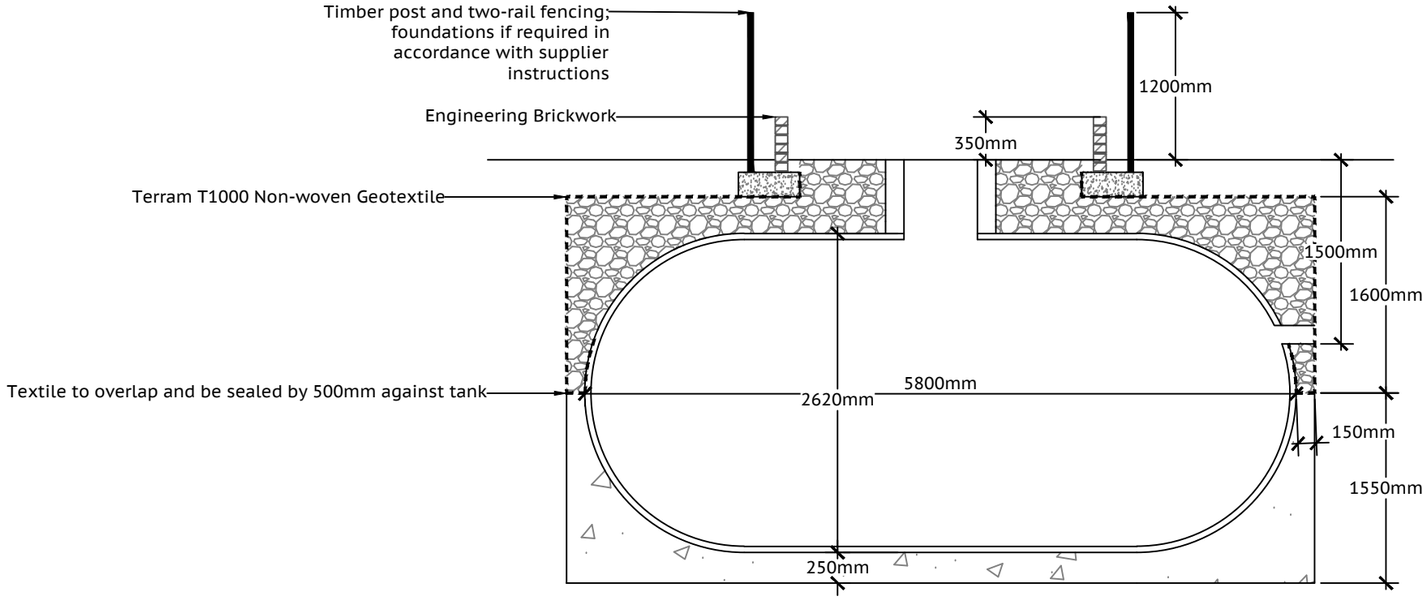

CESSPOOL - SIDE VIEW
SCALE 1:50 (mm)

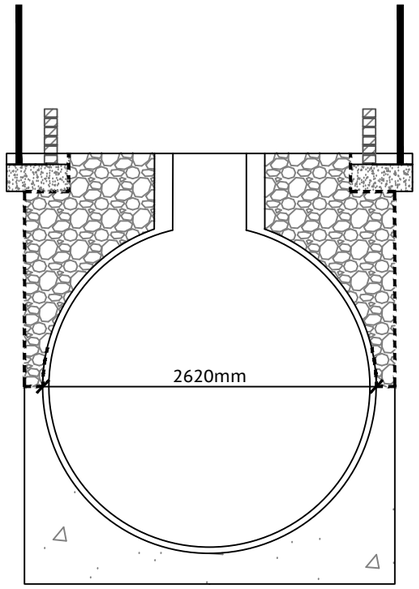

CESSPOOL - FRONT VIEW
SCALE 1:50 (mm)

Rev	Description	By	Chk	Date
P1	Issued for preliminary comment.	PJJ	SJG	10/12/2025

Revisions

STATUS	PRELIMINARY	**PROJECT NUMBER**	3337	**DRAWN BY**	PJJ
CLIENT	BASE ARCHITECTS	**DRAWING NUMBER**	0551	**REVIEWED BY**	SJG
PROJECT	CHETWYND GROVE, WREXHAM	**REVISION**	P1	**SIZE**	A3
DRAWING	CESSPOOL CONSTRUCTION DETAIL	**DATE**	10/12/2025	**SCALE**	1:50 (mm)

01543 753 200
hello@civia.uk
www.civia.uk
CIVIA