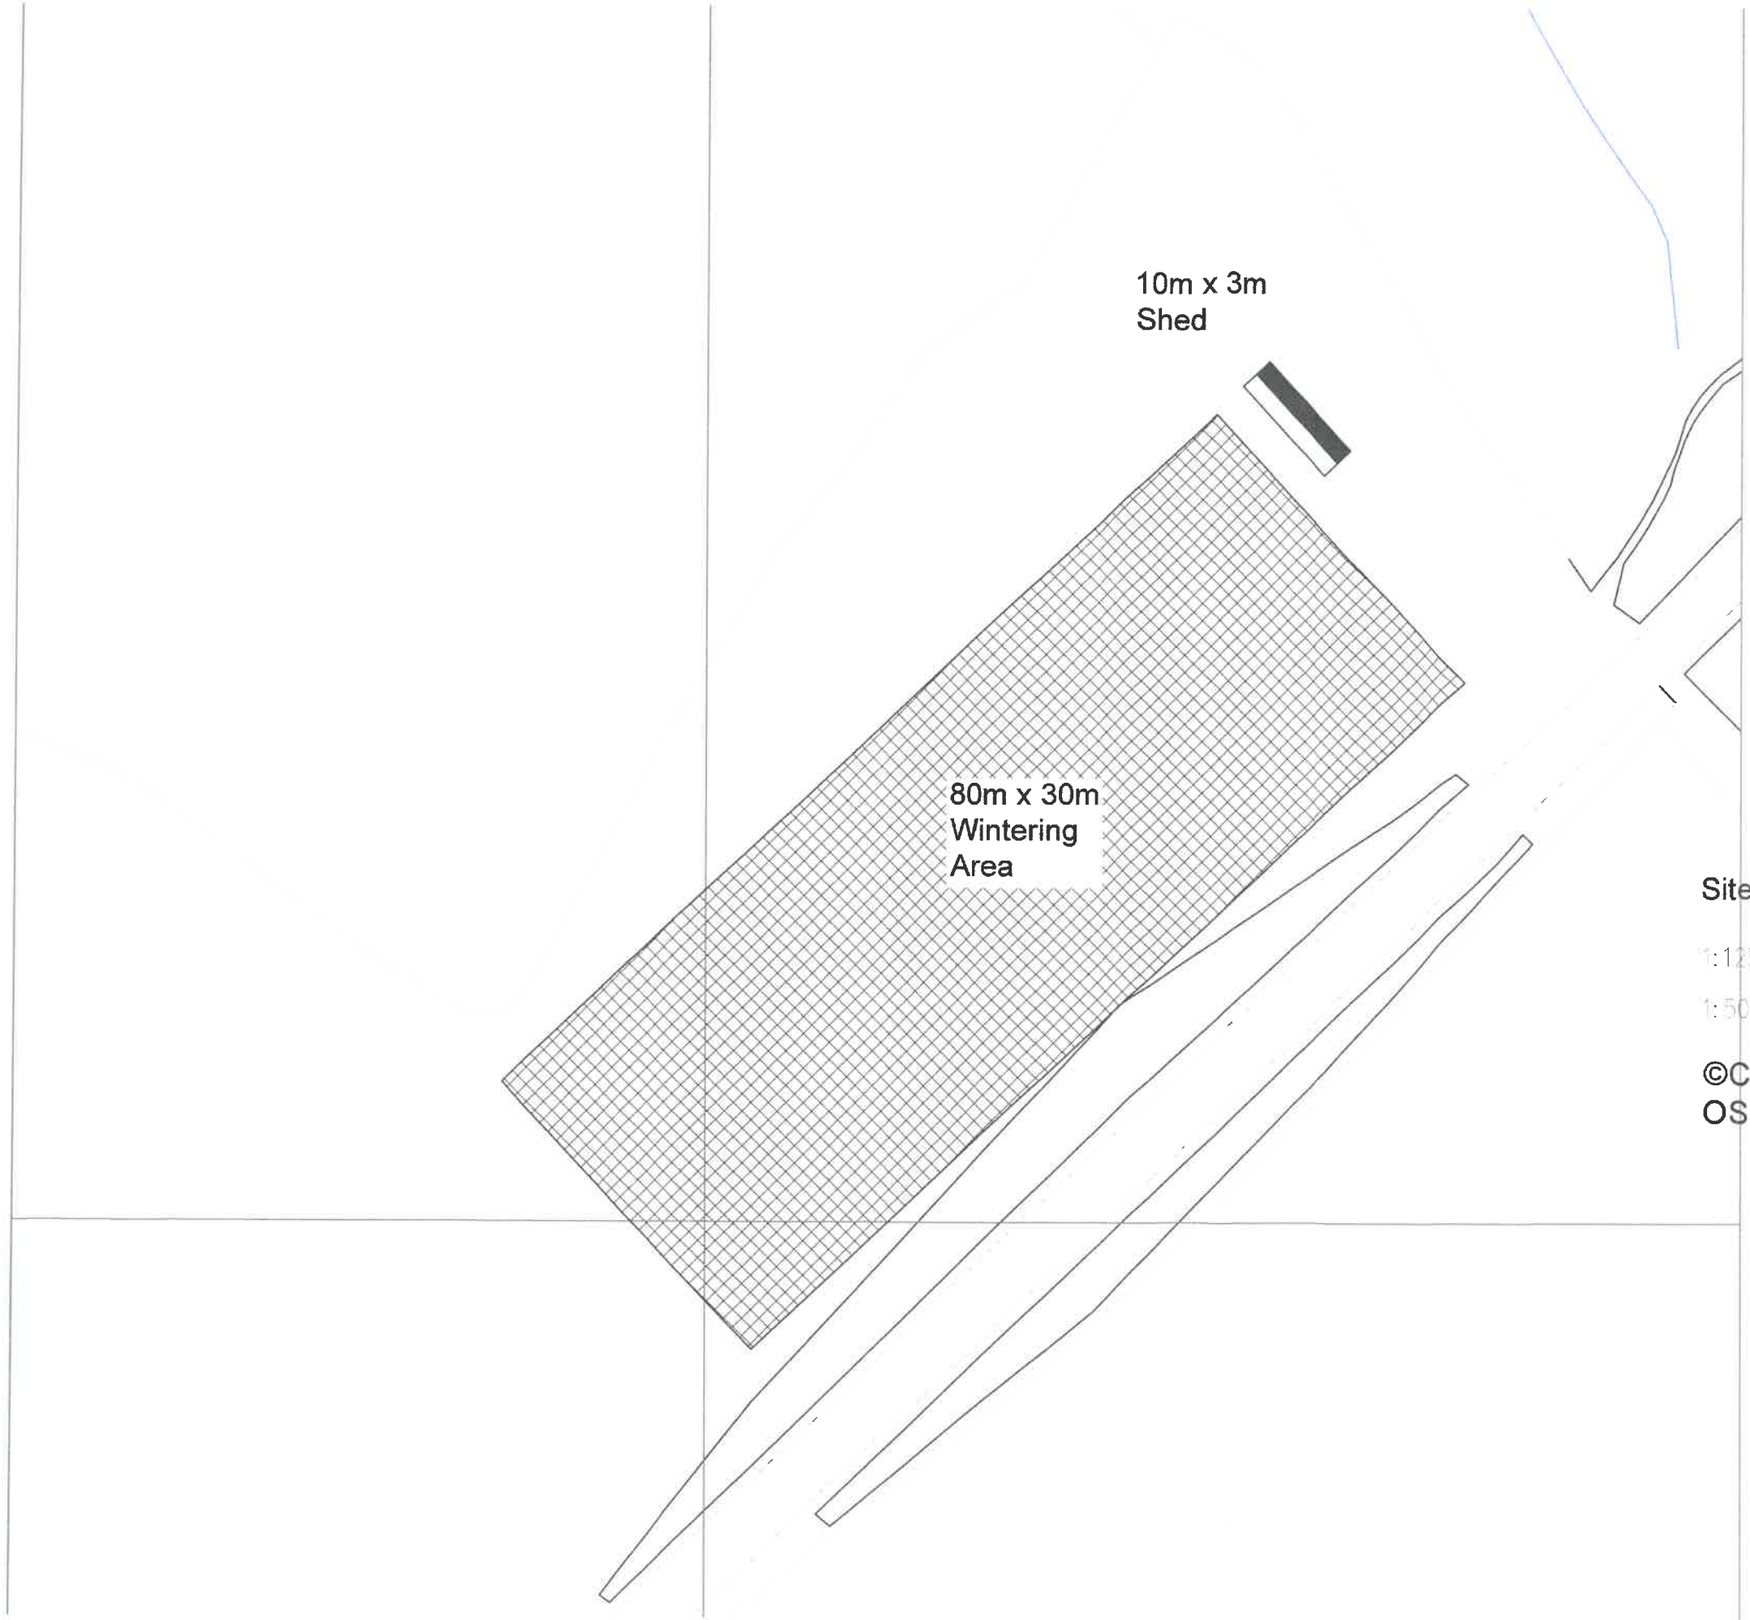


Proposed Block Plan 1:500

Site Location Plan 1:1250

1:1250


1:500

©Crown Copyright and database rights 2025
OS 100047474

N

HDS ARCHITECTURAL SERVICES
HDS Architectural Services, The Foundry,
15 Yorke Street, Wrexham
LL13 8LW
Tel (01978) 345250
hdsarchitectural.co.uk

Project; Land at Coedpoeth, Wrexham	
Title; 02-Proposed Block Plan	**Scale (A3);** 1:500/1250
Dwg No; SOC/PD/02	**Date;** 16.12.25
Revision;	

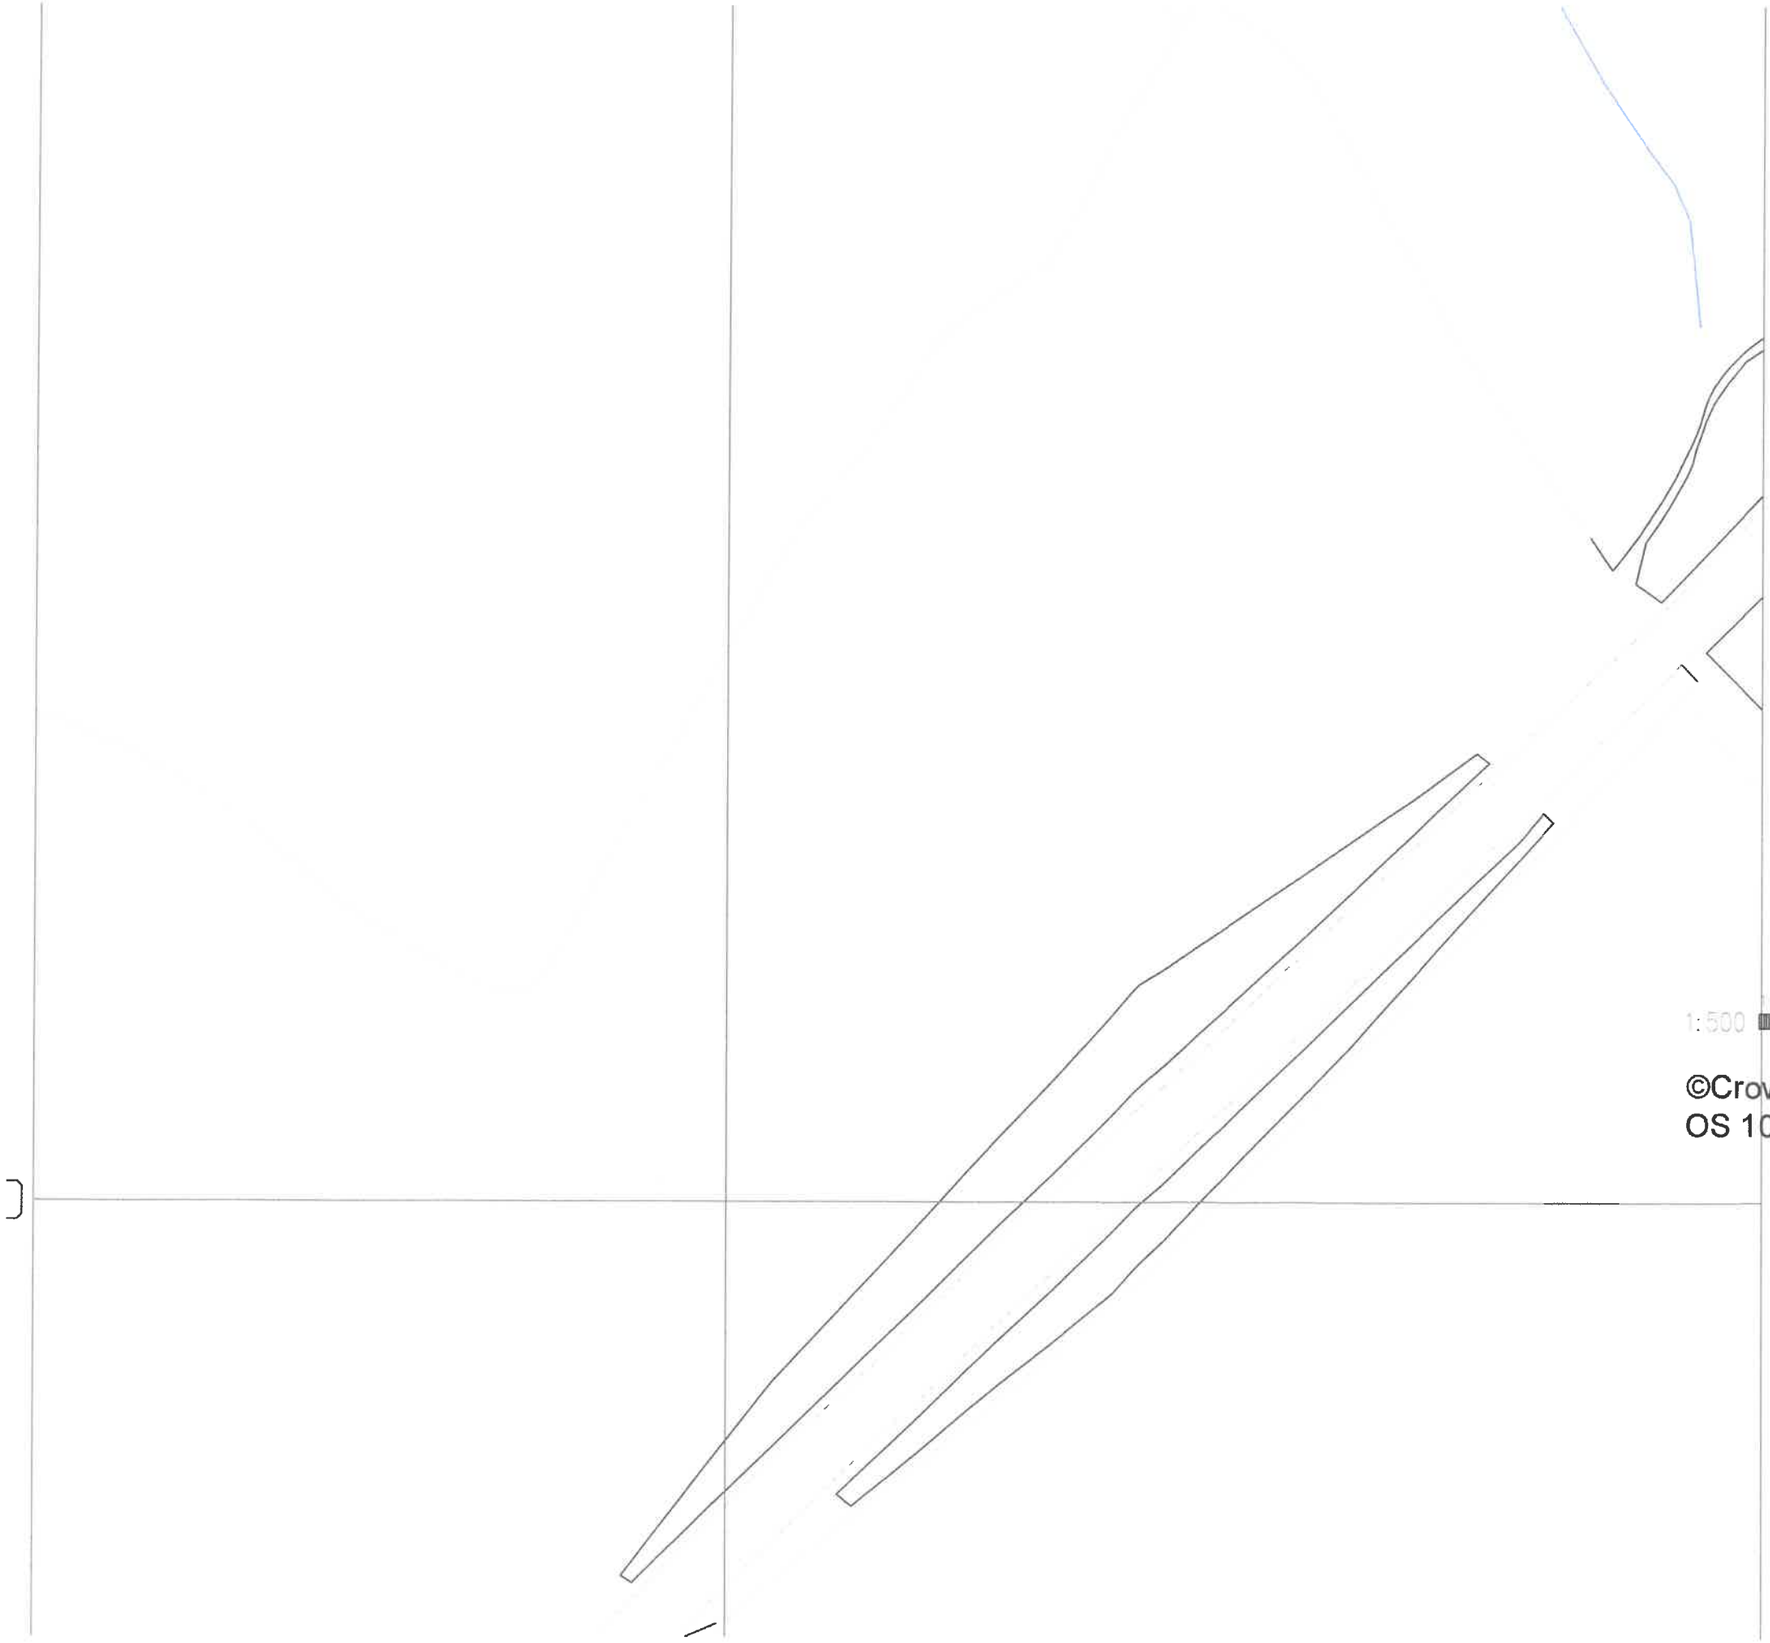

1:500

©Crown Copyright and database rights 2025
OS 100047474

351800

N

HDS ARCHITECTURAL SERVICES
HDS Architectural Services, The Foundry,
15 Yorke Street, Wrexham
LL13 8LW
Tel (01978) 345250
hdsarchitectural.co.uk

Project;
Land at Coedpoeth, Wrexham

Title;	**Scale (A3);**
01-Existing Block Plan	1:200
Dwg No;	**Date;**
SOC/PD/01	16.12.25

Revision;

As Existing Block Plan 1:500