
Street wise

Enabled by Ordnance Survey

BLOCK PLAN
AREA 90m x 90m
SCALE 1:500 on A4
CENTRE COORDINATES: 328394, 351185

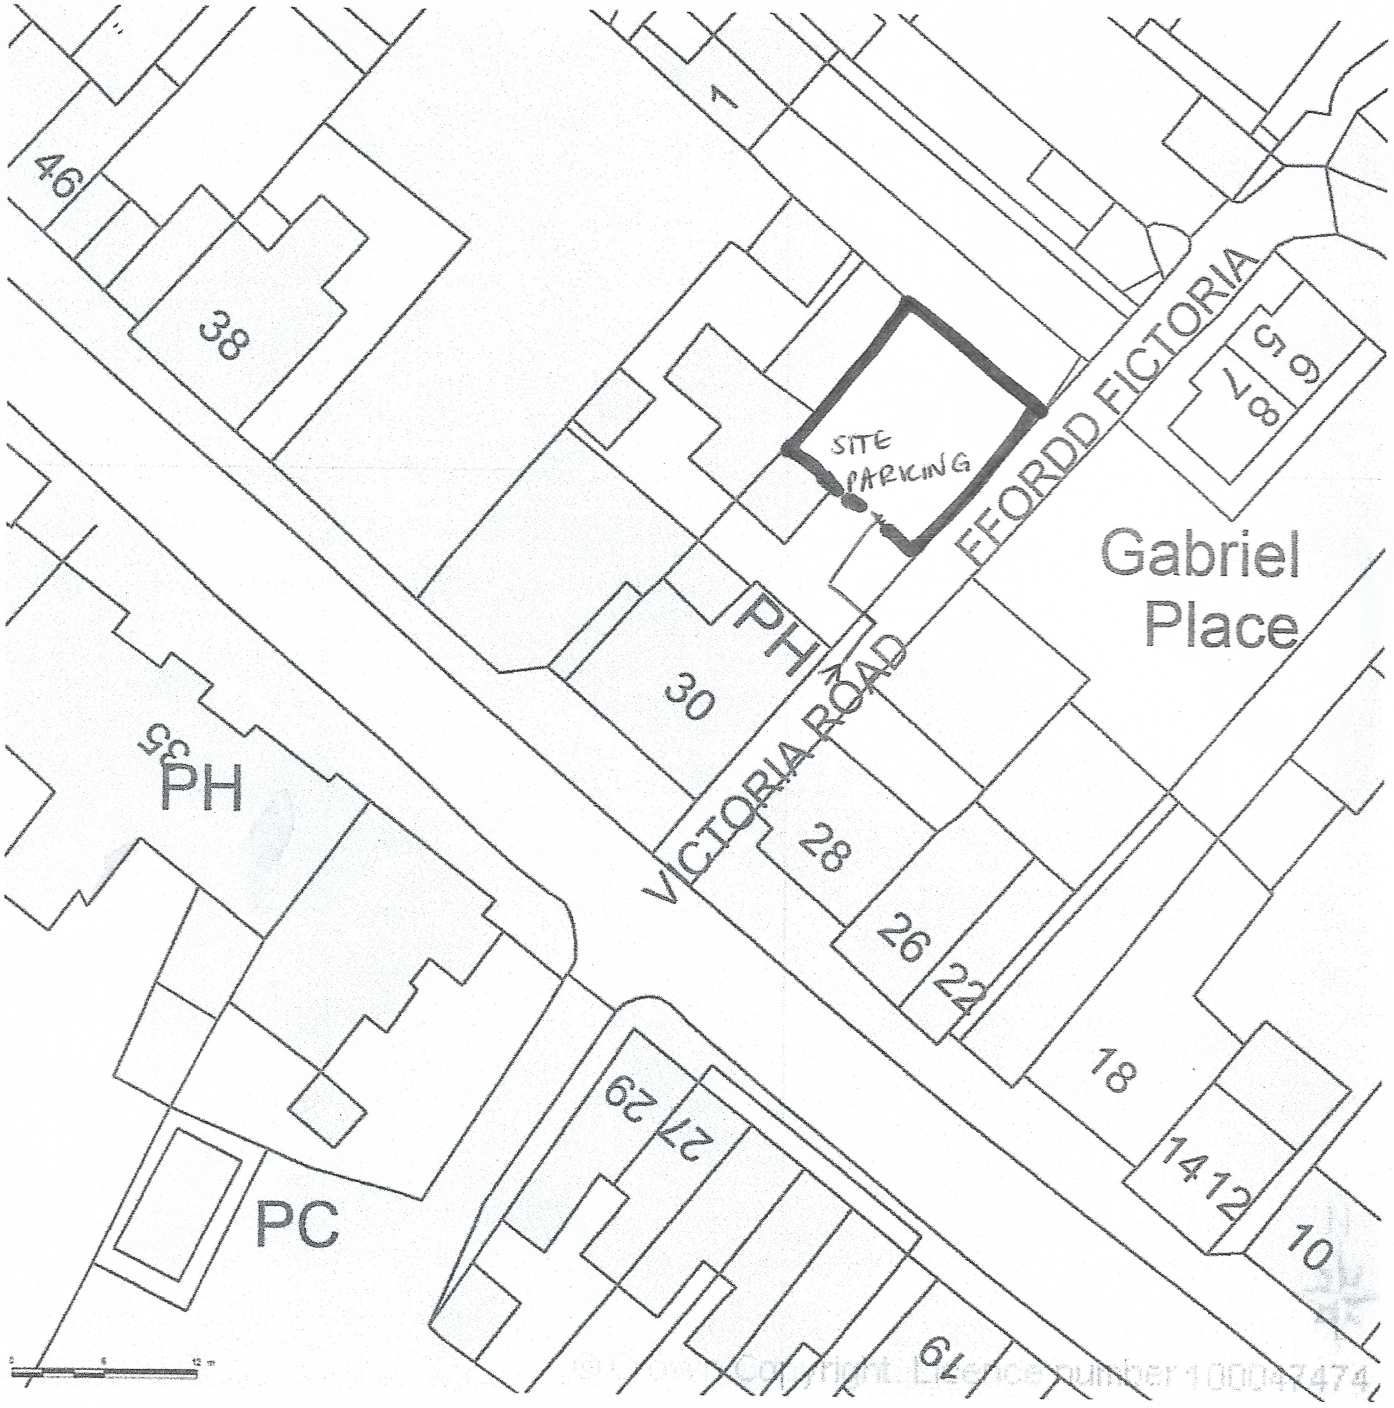

© Crown Copyright. Licence number 100047474

SITE AREA : CURRENT

KEY: –

▬ = SITE PARKING, NO GARDEN AREA.

Supplied by Streetwise Maps Ltd
www.streetwise.net
Licence No: 100047474
28/10/2014 10:04:00