




PROPOSED FLOOR PLAN

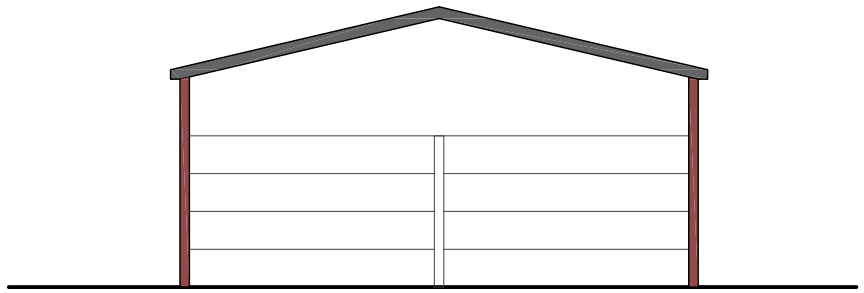


PROPOSED REAR ELEVATION

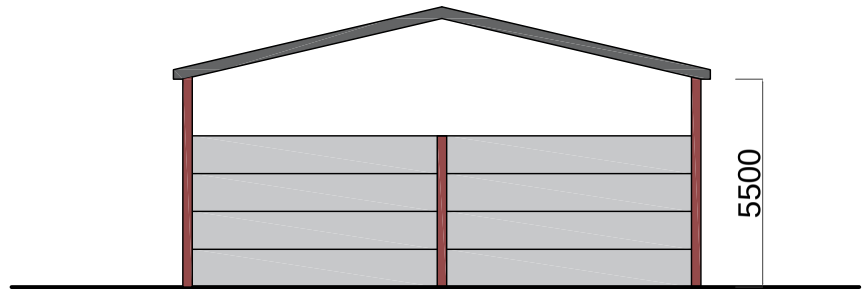

PROPOSED FRONT ELEVATION

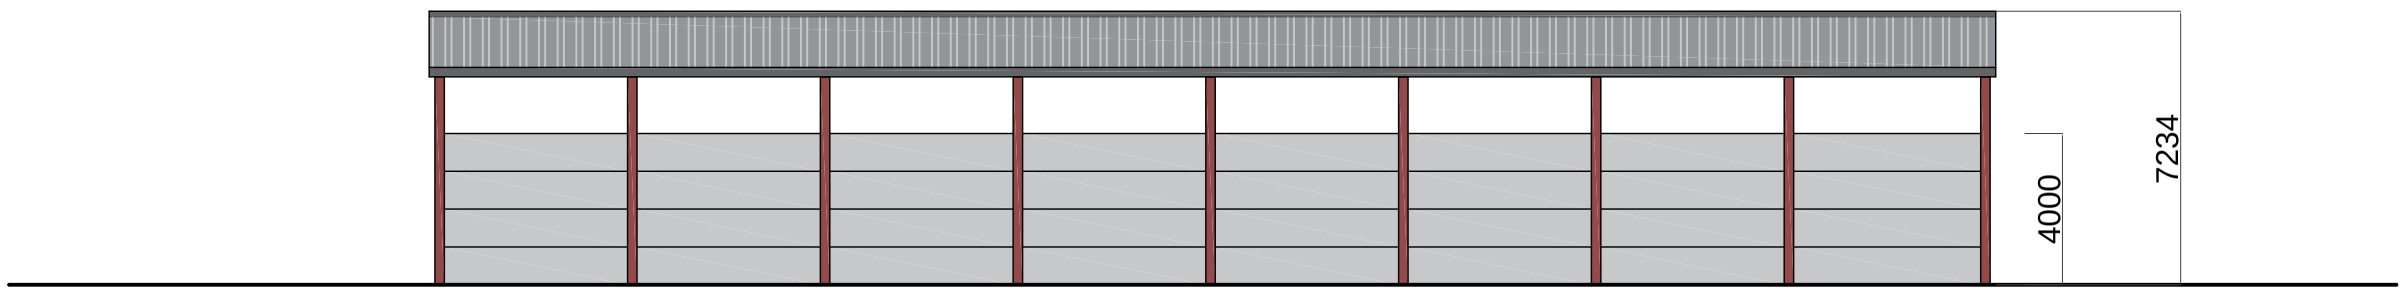

PROPOSED SIDE ELEVATION

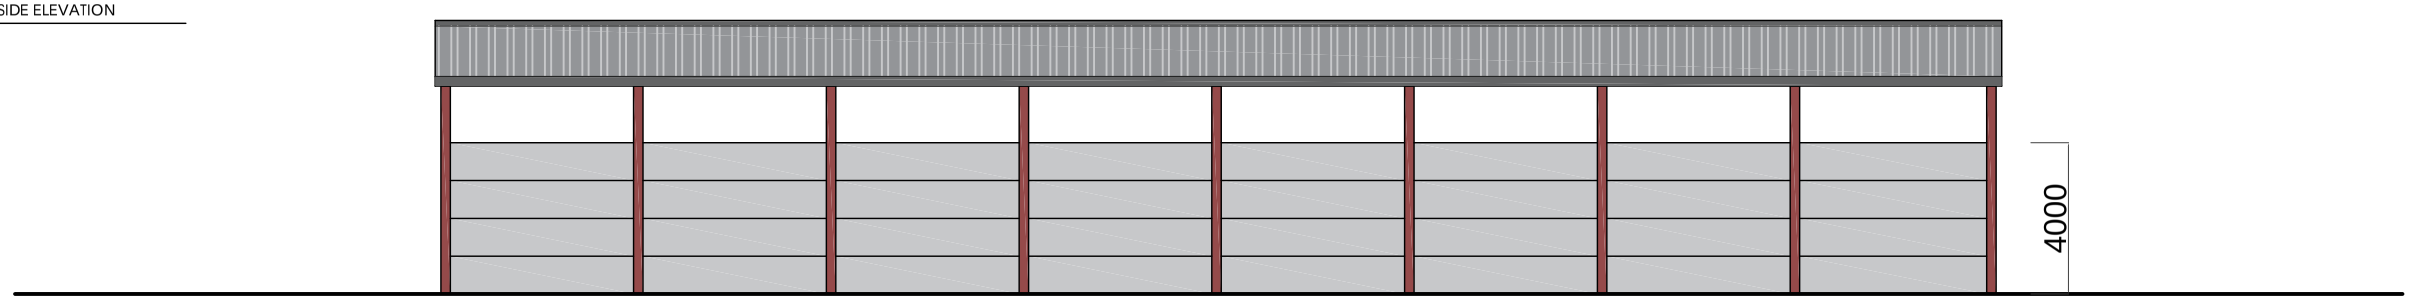

PROPOSED SIDE ELEVATION

MATERIALS:

WALLS	-	CONCRETE PANELS
FRAME	-	STEEL FRAME STRUCTURE
ROOF	-	FIBRE CEMENT ROOFING SHEETS

TŶ ARCHITECTURE
CYF

Project	PROPOSED NEW SILAGE CLAMP - **PLANNING DRAWINGS**
Address	GRID REF SJ 33695 44068 - UPPER PARK EYTON FARM, EYTON, WREXHAM, LL13 0YF
Client	E & W M MASSEY & SON
Scale	1:200 @ A3

Drawing- TY/1808/PL01B

Tŷ Architecture
@tyarchitecture20
info@tyarchitecture.co.uk
15A Clwyd Street
Ruthin
Denbighshire
LL15 1HF
www.tyarchitecture.co.uk
01824 702 464