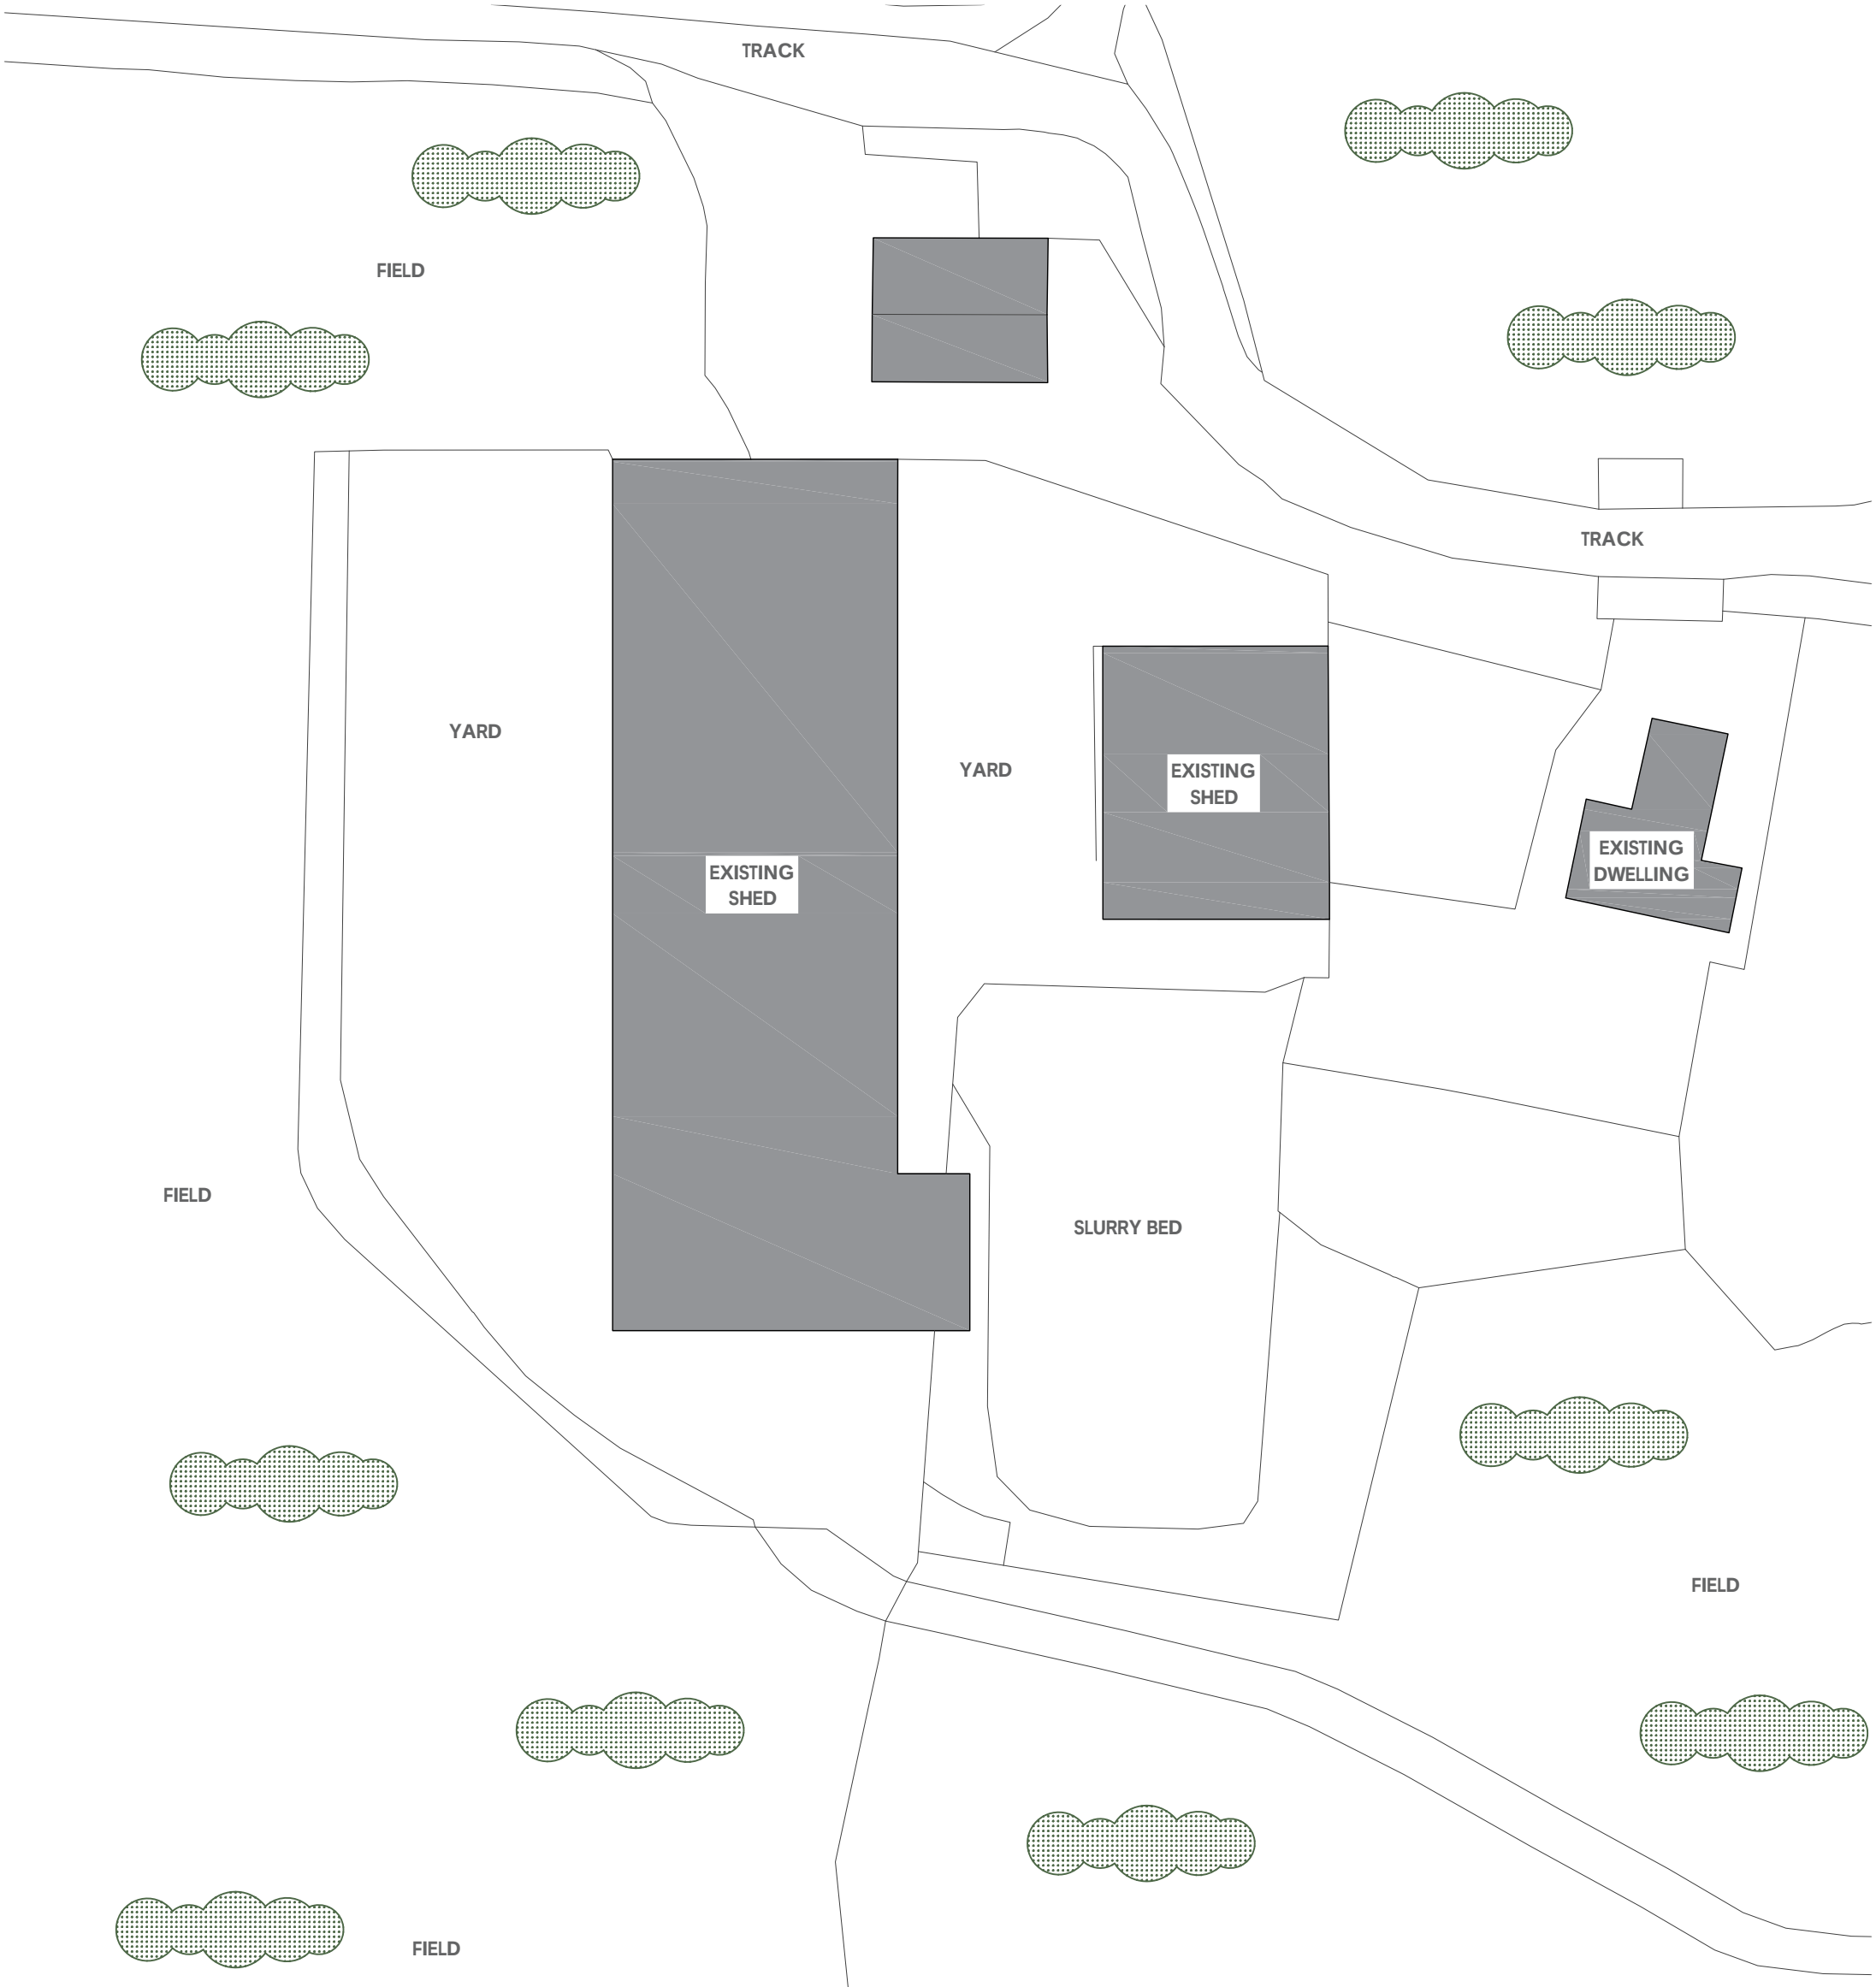


EXISTING SITE PLAN

Project	PROPOSED NEW SILAGE CLAMP - **EXISTING DRAWINGS**
Address	GRID REF SJ 33695 44068 - UPPER PARK EYTON FARM, EYTON, WREXHAM, LL13 0YF
Client	E & W M MASSEY & SON
Scale	1:500 @ A3
Drawing-	TY/1808/SU02B

TŶ ARCHITECTURE
CYF
Tŷ Architecture
@tyarchitecture20
info@tyarchitecture.co.uk
15A Clwyd Street
Ruthin
Denbighshire
LL15 1HF
www.tyarchitecture.co.uk
01824 702 444