
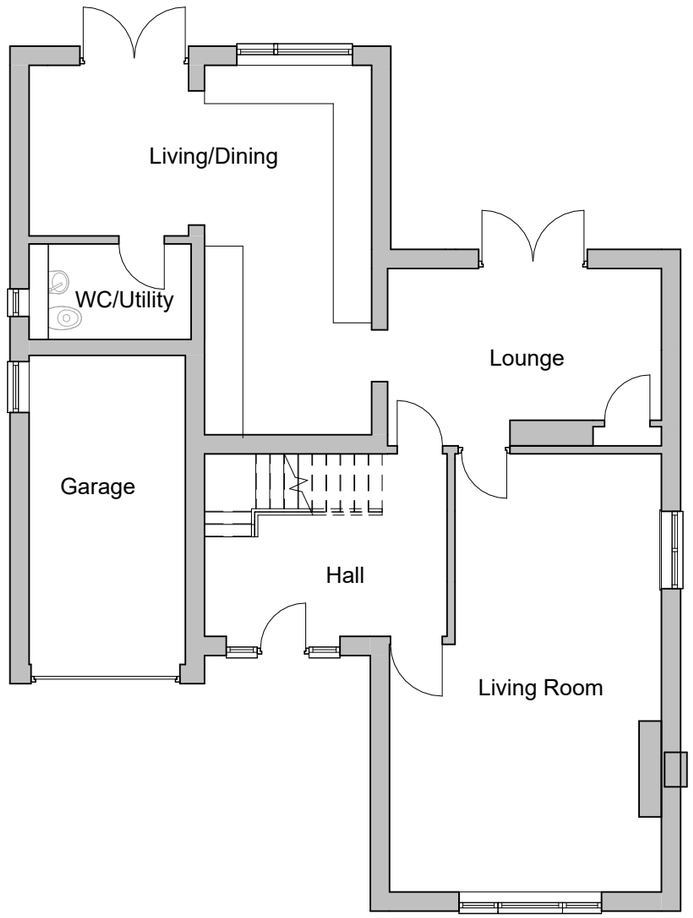


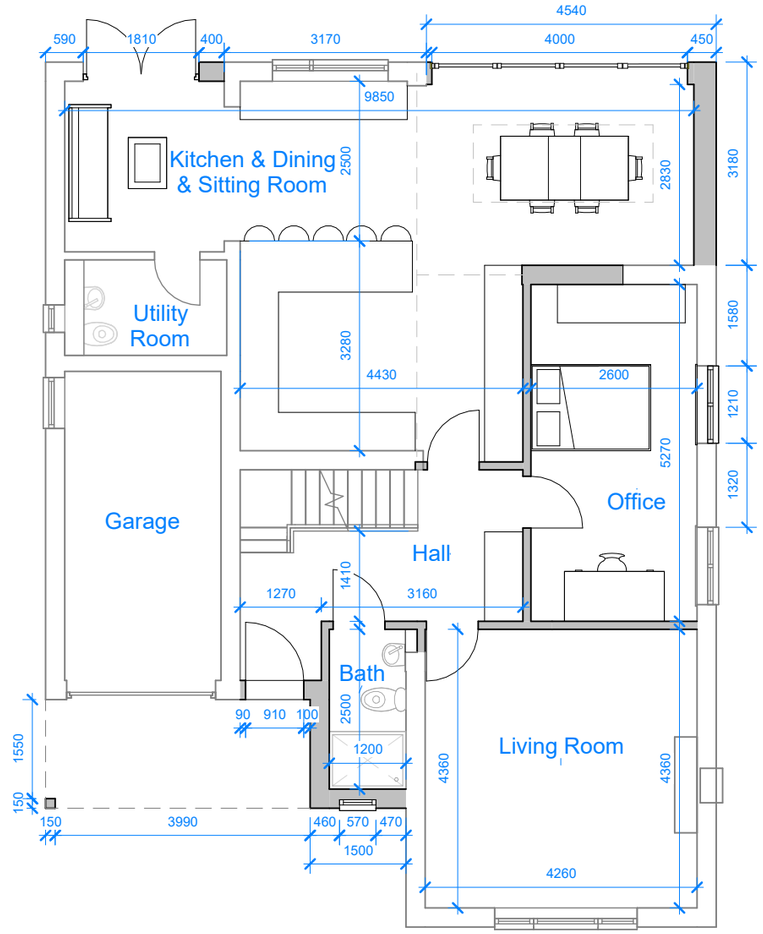

1 Existing
1 : 100

2 Proposed
1 : 100

0 5

CLIENT: Charlotte Roberts

© Copyright Diogel Architecture. All dimensions to be checked and verified on site. This drawing is to be read in conjunction with all other relevant drawings and specifications. Any discrepancies in the drawings are to be reported immediately to Diogel Architecture. This drawing is not to be used for construction or sales purposes unless marked 'Issued for construction'.

Dimensions and area schedules are subject to change.

DIOGEL
Your Home, Your Safe Place, Your World
adam@diogelarchitecture.co.uk / +44 (0)1248 800 321

REV	DESCRIPTION	DATE

21 Jeffreys Road
LL12 7PB
Ground Floor

REVISION


SCALE: 1 : 100 @ A3

DRAWN: MP, BA

JOB / DRAWING No. 1590-02-03-01




1 Front
1 : 100

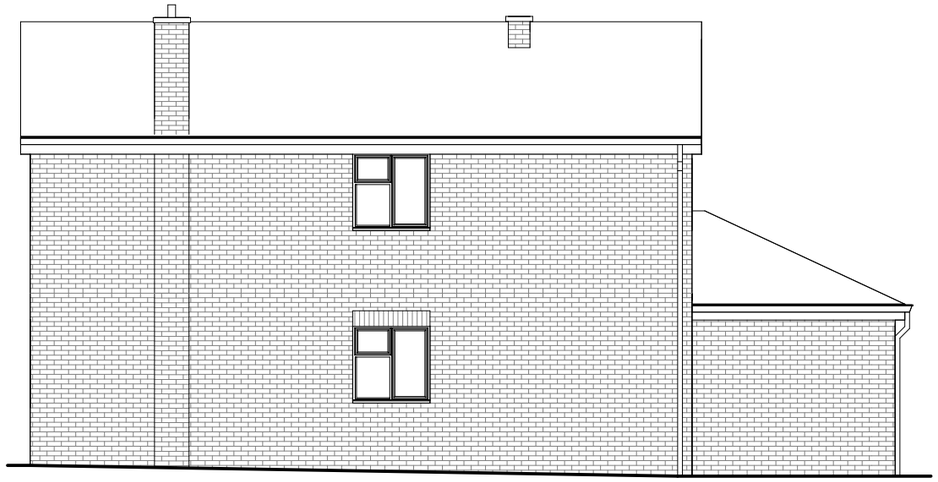

2 Right Hand Side
1 : 100



3 Rear
1 : 100

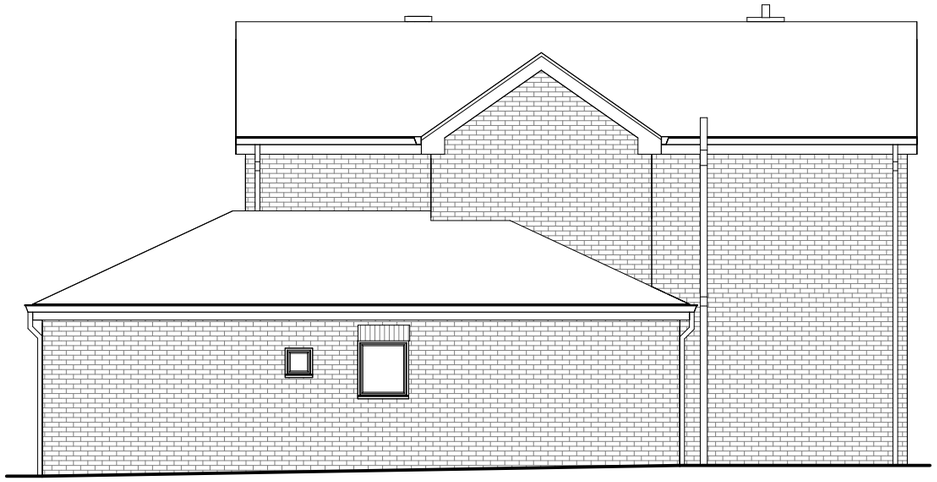

4 Left Hand Side
1 : 100

0 5

CLIENT:

Charlotte Roberts

© Copyright Diogel Architecture. All dimensions to be checked and verified on site. This drawing is to be read in conjunction with all other relevant drawings and specifications. Any discrepancies in the drawings are to be reported immediately to Diogel Architecture. This drawing is not to be used for construction or sales purposes unless marked 'issued for construction'.

Dimensions and area schedules are subject to change.

DIOGEL

Your Home, Your Safe Place, Your World

adam@diogelarchitecture.co.uk / +44 (0)1248 800 321

REV	DESCRIPTION	DATE

21 Jeffreys Road
LL12 7PB
Existing Elevations


REVISION

SCALE: 1 : 100 @ A3


DRAWN: BA

JOB / DRAWING No.

1590-02-04-01

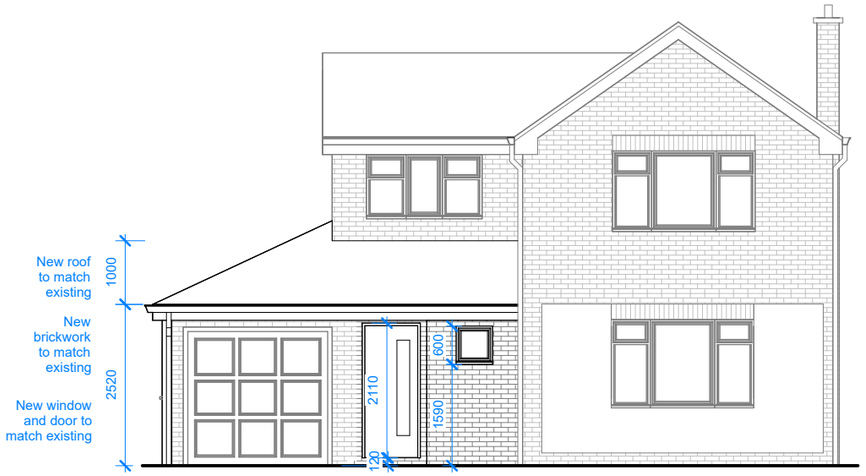


1 Front
1 : 100

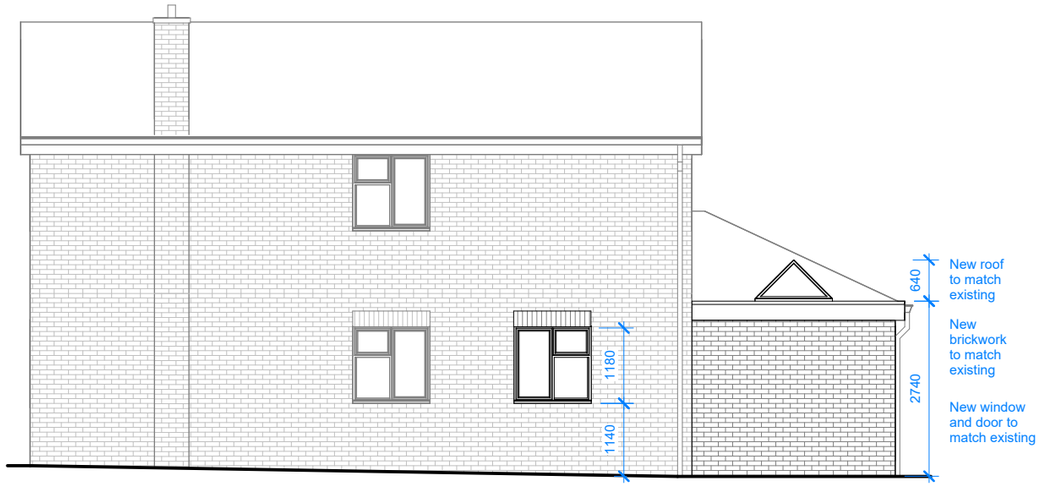

2 Right Hand Side
1 : 100



3 Rear
1 : 100

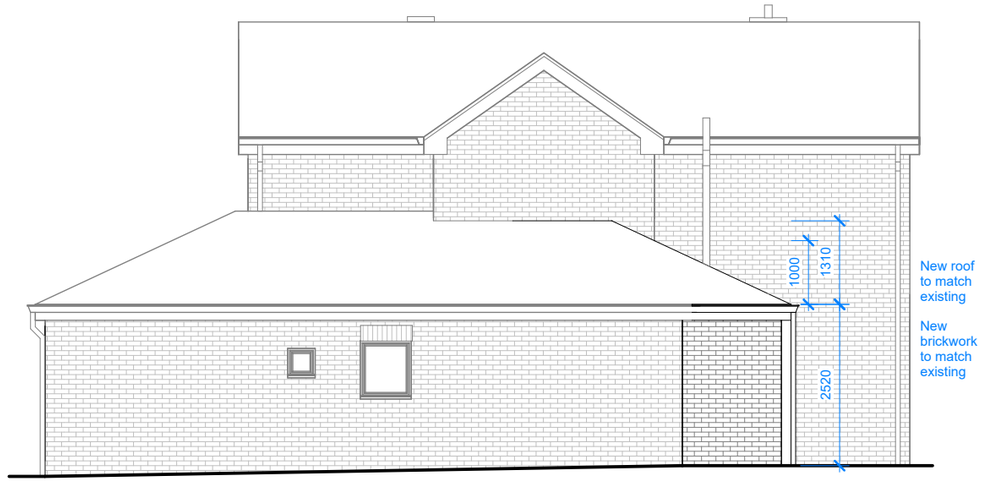

4 Left Hand Side
1 : 100

0 5

CLIENT:

Charlotte Roberts

© Copyright Diogel Architecture. All dimensions to be checked and verified on site. This drawing is to be read in conjunction with all other relevant drawings and specifications. Any discrepancies in the drawings are to be reported immediately to Diogel Architecture. This drawing is not to be used for construction or sales purposes unless marked 'issued for construction'.

Dimensions and area schedules are subject to change.

DIOGEL

Your Home, Your Safe Place, Your World

adam@diogelarchitecture.co.uk / +44 (0)1248 800 321

REV	DESCRIPTION	DATE

21 Jeffreys Road
LL12 7PB
Proposed Elevations

REVISION

SCALE: 1 : 100 @ A3

DRAWN: BA

JOB / DRAWING No.

1590-02-04-02