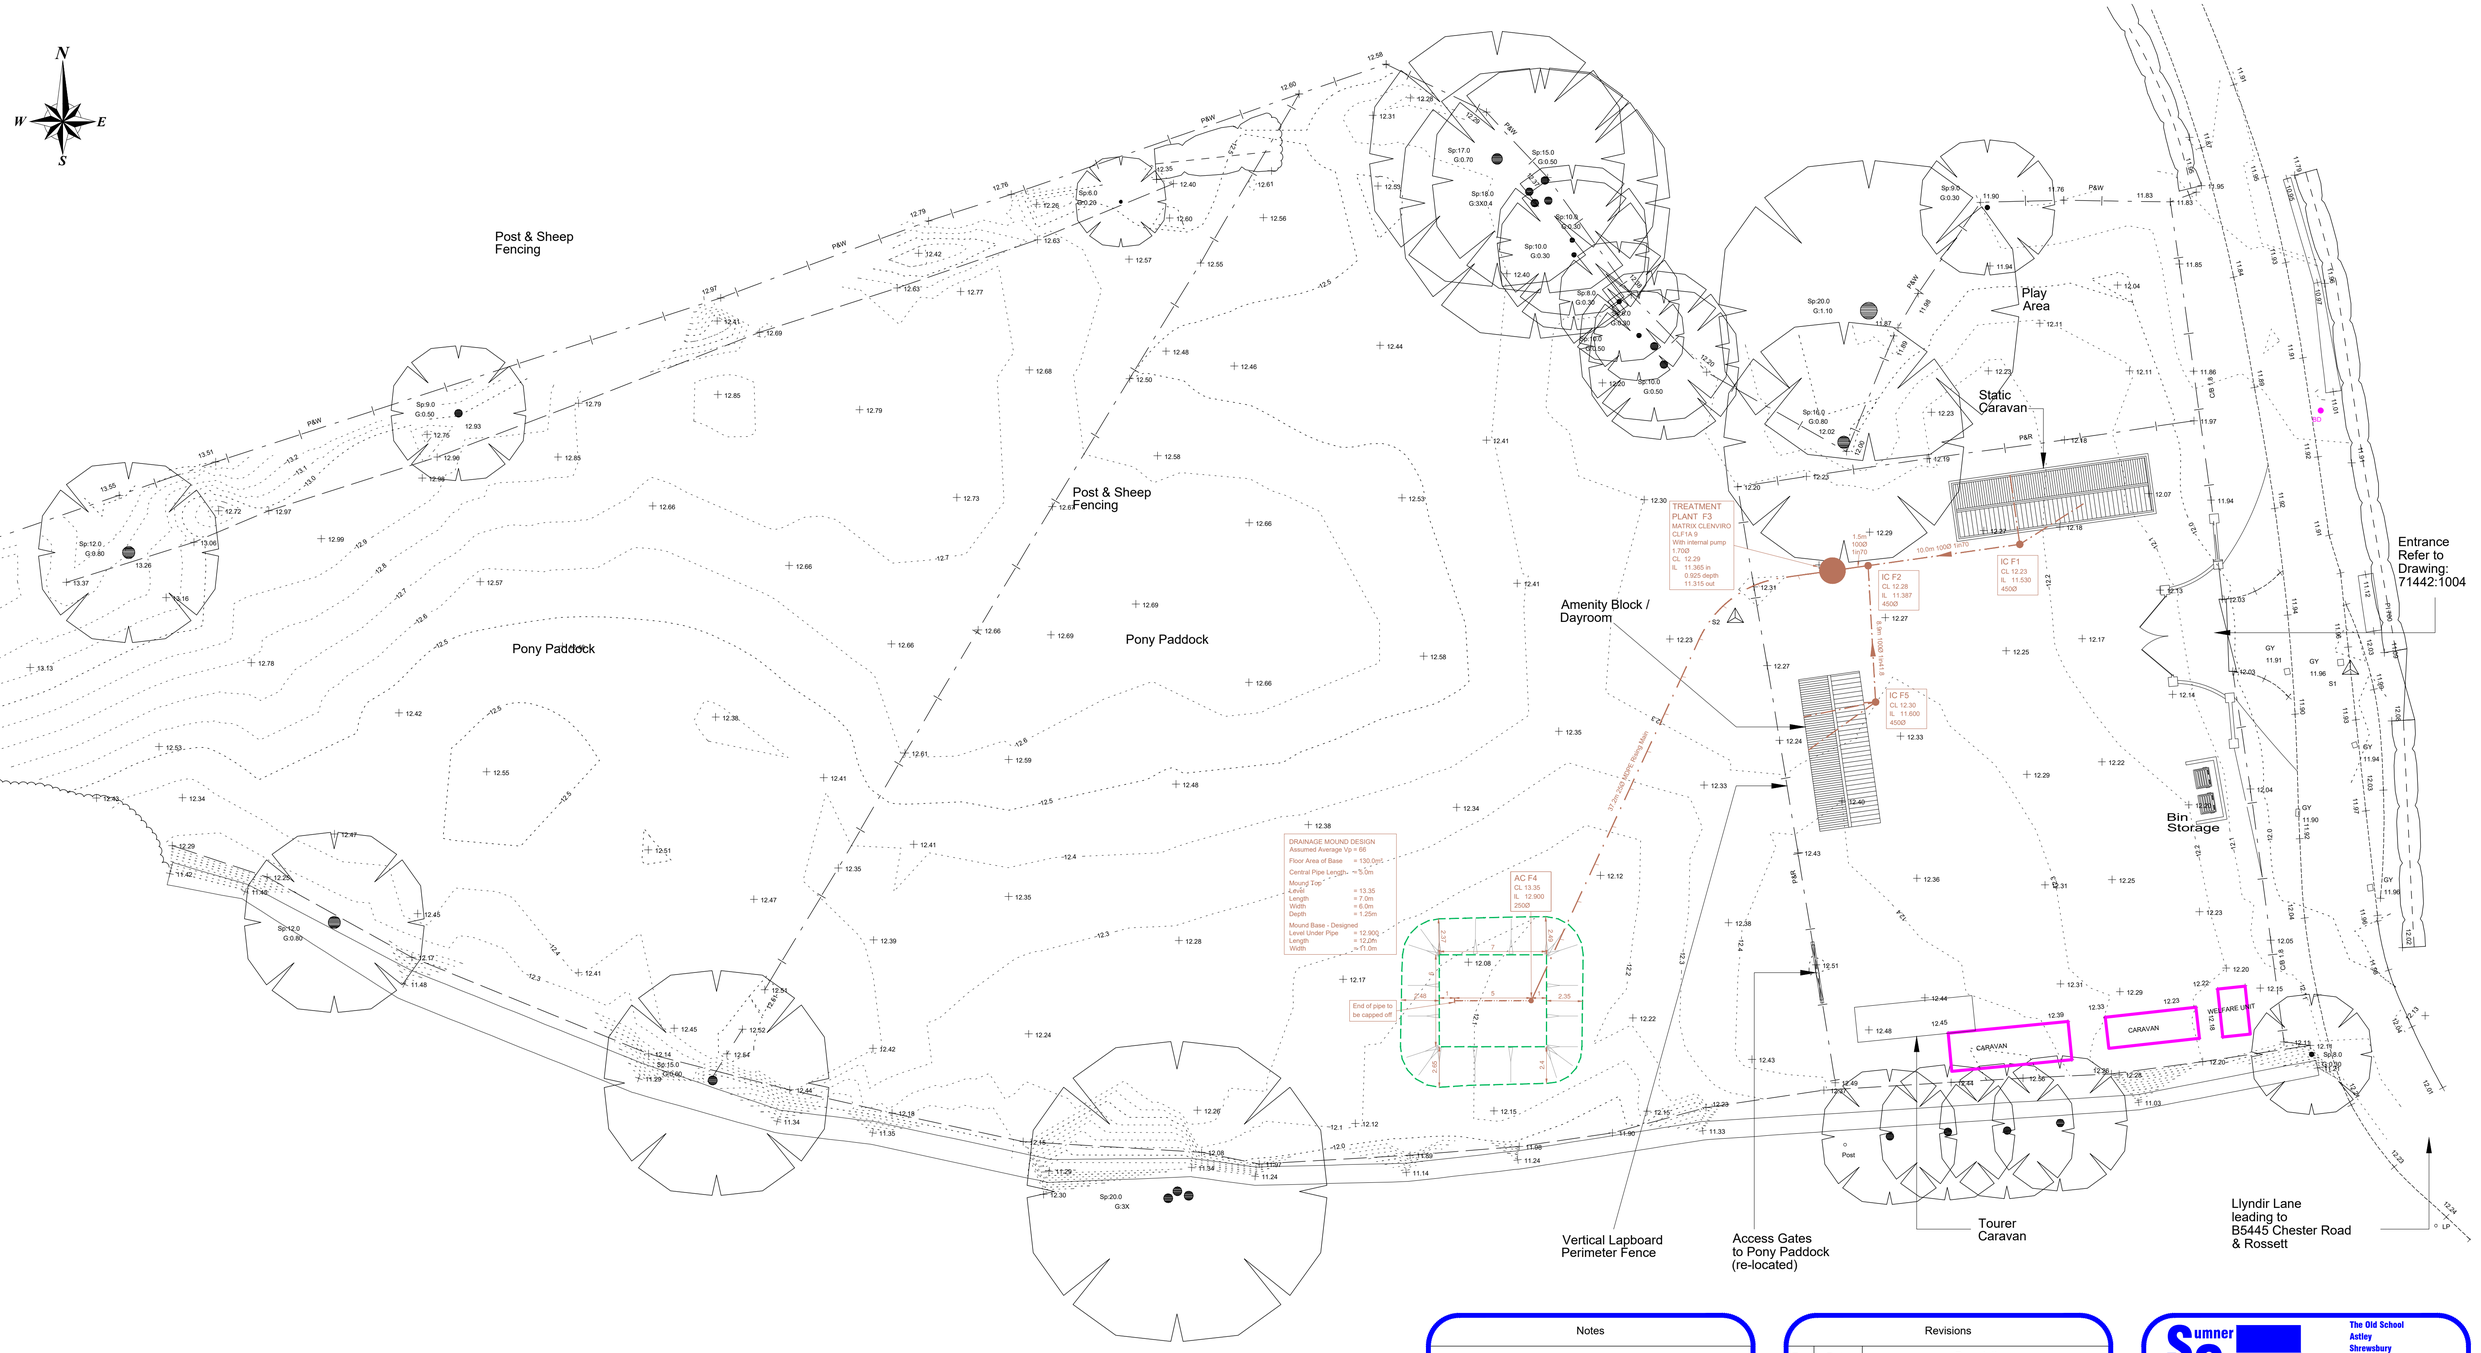


KEY

Foul Water Drain & Inspection Chamber 450Ø

Foul Water Rising Main & Access Chamber 250Ø

Single pipe drainage mound & Access Chamber 250Ø with end of pipe capped off
Drainage mound slope 1 in 2.0

Notes

1. Do not scale from this drawing.
2. All drawings are to be checked by the contractor and setting out engineer and read in conjunction with one another to ensure they are mutually compatible with each other before any setting out or construction commences.
   In the event of apparent ambiguity or contradiction the engineer and/or architect shall be notified immediately. Sumner Consultancy accepts no liability in the event of not being so notified and where construction work has commenced.
3. Site survey provided by Trevor Mennell Planning
4. The site layout is an extract from Trevor Mennell Planning Proposed Block Plan with Drainage Details Drawing No. 71422 1001 CAD Ref: 71422 1001 Proposed Block Plan. Received on 02-04-25.
   This is shown for information purposes only and must not be used for setting out purposes.
   Sumner Consultancy have not undertaken, nor have been instructed to undertake, any special investigations to verify the information provided. The Principle Contractor, sub contractors and others who may need to rely on this information must ascertain its accuracy before commencing the works. Sumner Consultancy accept no responsibility or liability for the accuracy of this information.
5. All drainage works are to be constructed in accordance with The Welsh Ministers Standards for Sewers and Lateral Drains, Welsh Building Regulations 2010 Edition Approved Document H or current British Standards for Drainage.

ISSUED FOR PLANNING NOT FOR CONSTRUCTION

Revisions

Rev	Date	Description

© Copyright 2025 Sumner Consultancy Ltd
This drawing must not be reproduced without the written consent of Sumner Consultancy Ltd

Drawing Size: A1

Sumner Consultancy Ltd
Civil Engineering & Transportation Consultant
The Old School
Astley
Shrewsbury
SY4 4BP
Tel: 07941 179 133
Email: info@sumnerconsultancy.co.uk
Web: www.sumnerconsultancy.co.uk

Client:	JERRY BERRY
Project:	LYNDIR LANE ROSSETT WREXHAM
Drawing Title:	FOUL DRAINAGE
Scale:	1:200
Drawn by:	JRS
Date:	January 2026
Drawing Number:	1018-25-15
Revision:	