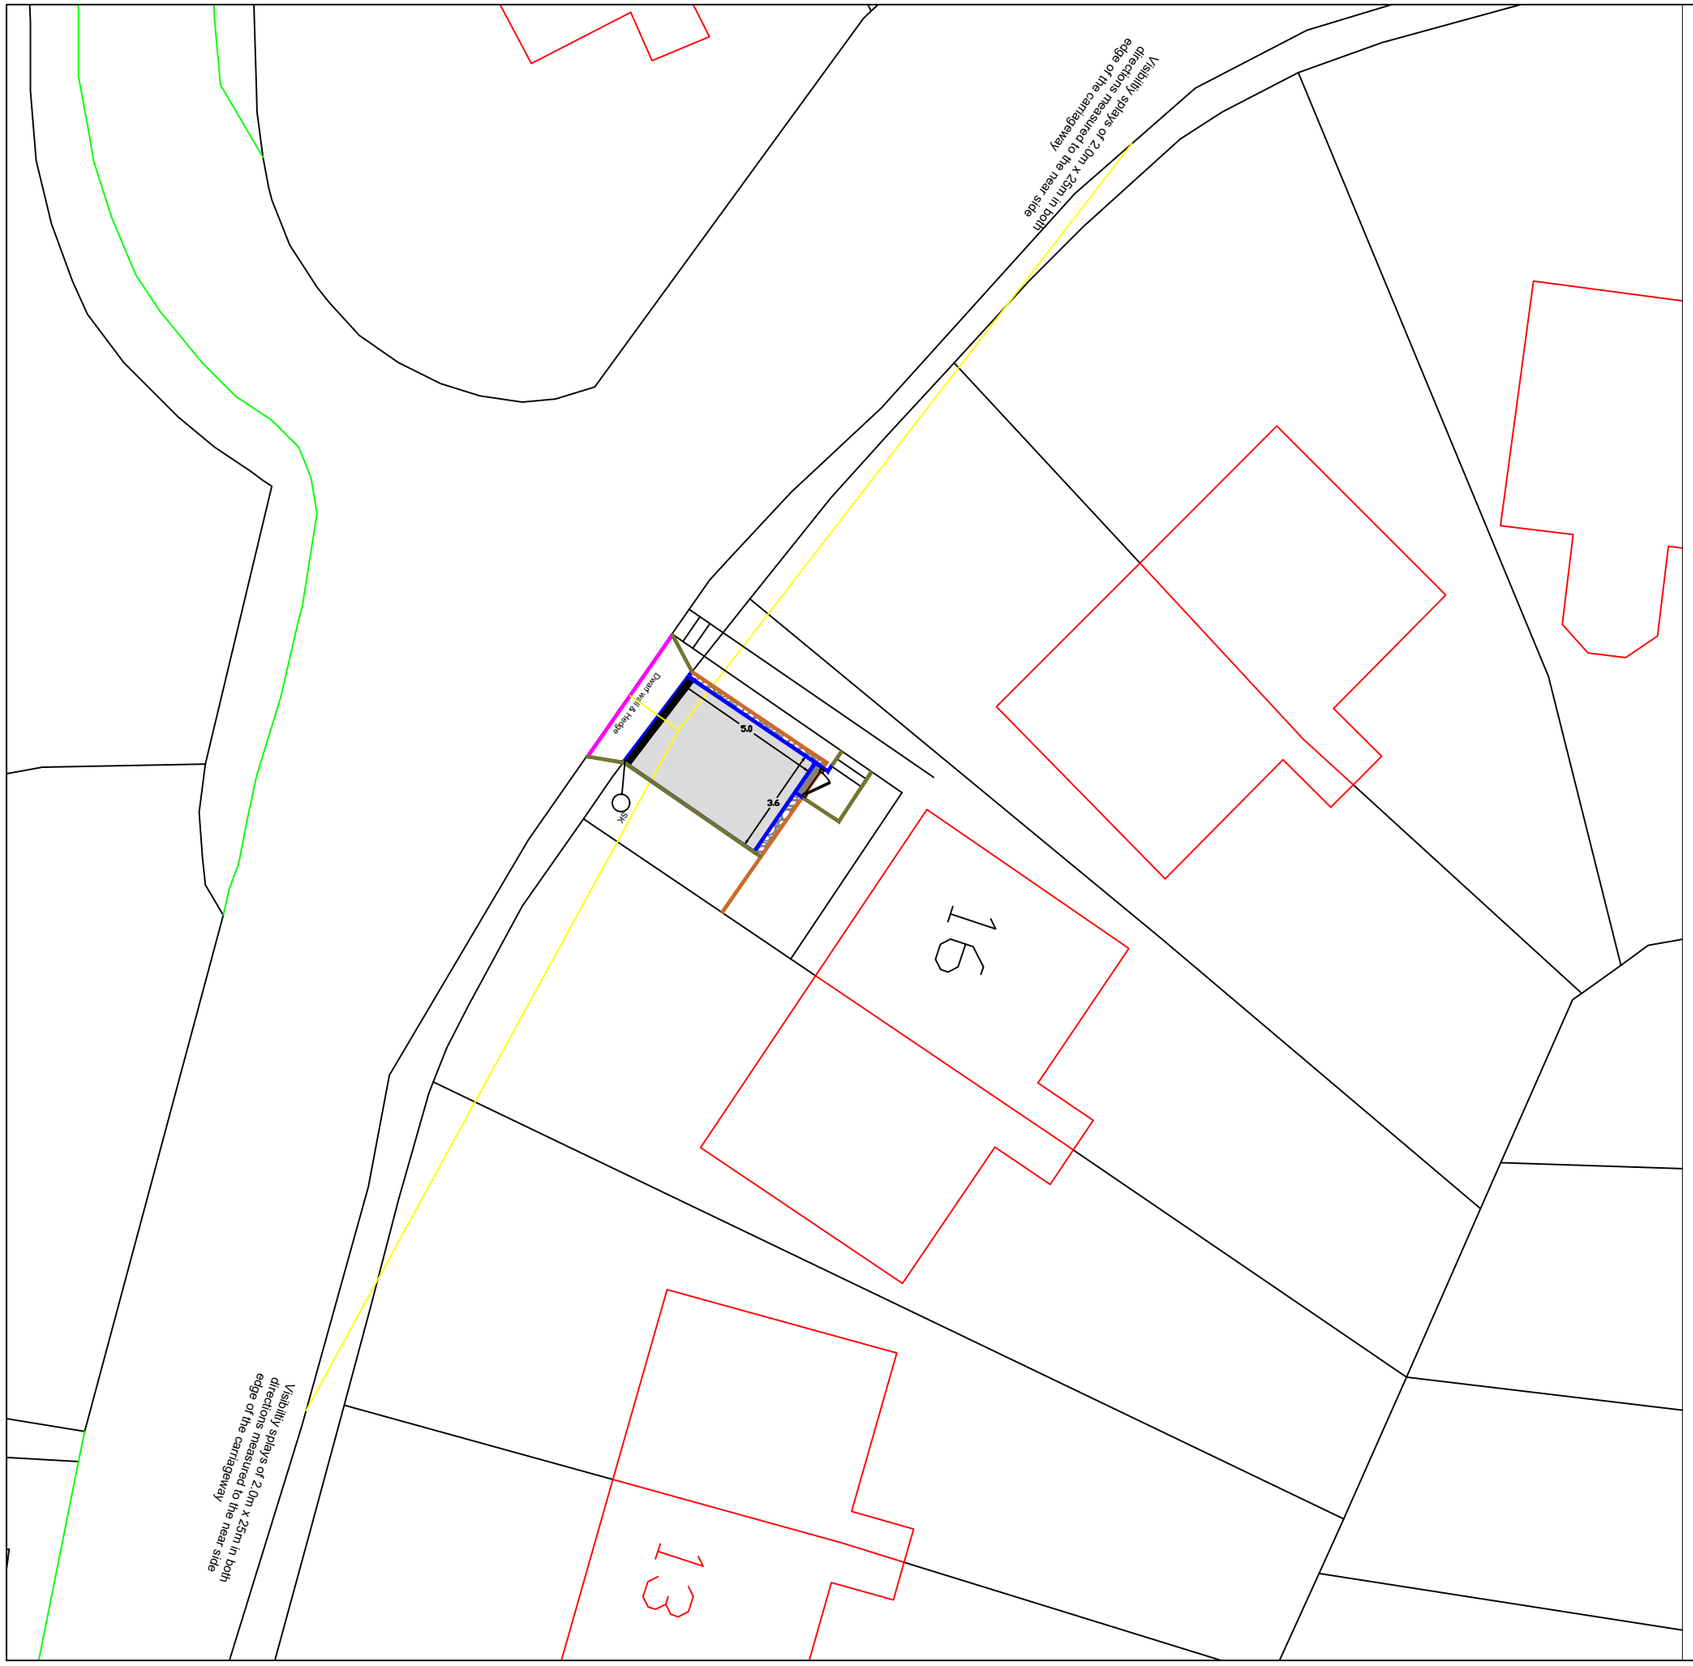


Notes

Hardstanding 5.0m x 3.2m
AcoDrain and soakaway required

Visibility splays of 2.0m x 25m in both directions measured to the near side edge of the carriageway

It is prohibited to remove hedges or trees during the nesting season, (Approx mid-March to September)

Check for Virgin Media cables in footway and garden areas

KEY

- Double gravel board with timber fence over
- Visibility splays
- Precast Concrete BN Kerb 125 x 150mm
- Precast Concrete EBN Kerb

HARDSTANDING SPECIFICATION

Surface Course, Dense Bitumen Macadam, 10mm nominal size,depth 40mm
Binder Course, Dense Bitumen Macadam, 20mm nominal size,depth 60mm
Sub-base, Granular Sub-base Type1 ,depth 200mm

FOOTWAY SPECIFICATION

Surface Course, Dense Bitumen Macadam, 10mm nominal size,depth 20mm
Binder Course, Dense Bitumen Macadam, 20mm nominal size,depth 60mm
Sub-base, Granular Sub-base Type1 ,depth 150mm

All setting out to be agreed with WCBC prior to commencing works on site

WREXHAM COUNTY BOROUGH COUNCIL
Housing Services,
Housing and Public Protection Department,
Ruthin Road,
Wrexham.
LL13 7TU
Tel: (01978) 315300 Fax: (01978) 315355

Project: 16 Pen y Graig Road,Brymbo			
Detail: Visibility Splays			
Drawn By: AJ	Date: June 2025	Checked By:	
Scale: NTS	Project No: 2526058	Dwg No: 01	Rev: Preliminary

16 Pen Y Graig Road, Brymbo