

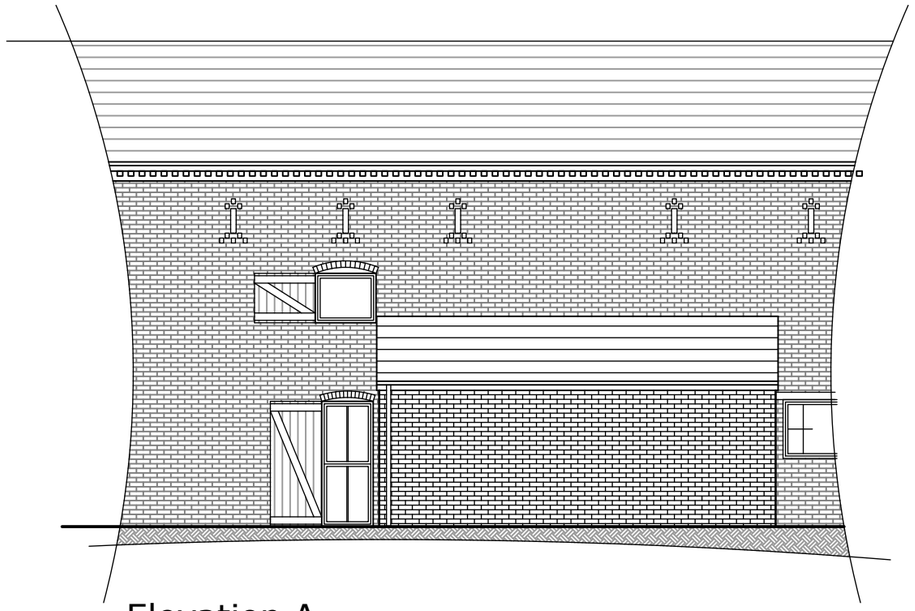



Elevation A

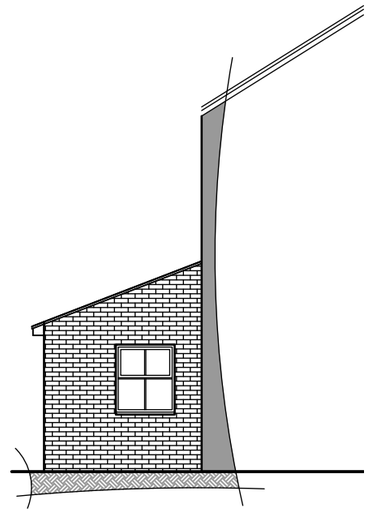

Elevation B

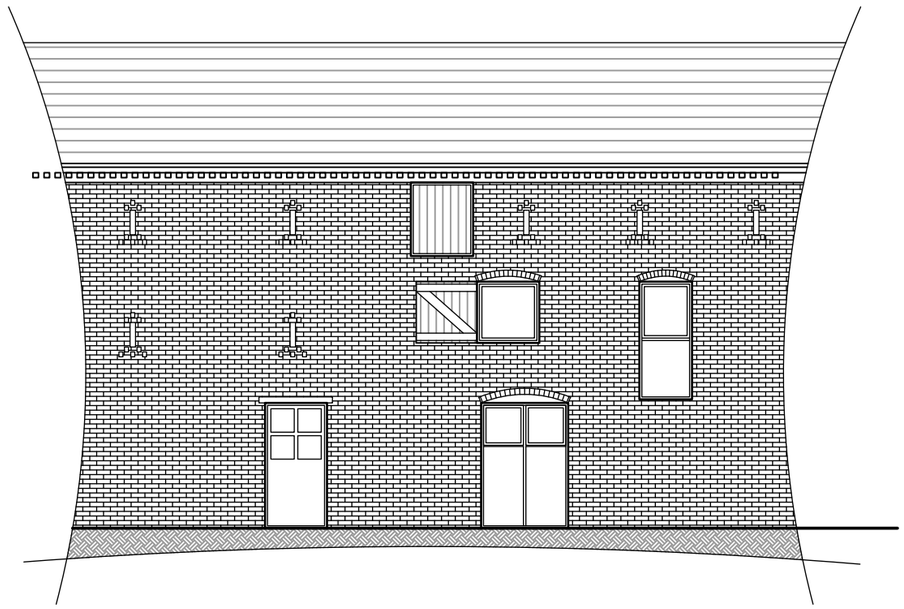

Elevation C

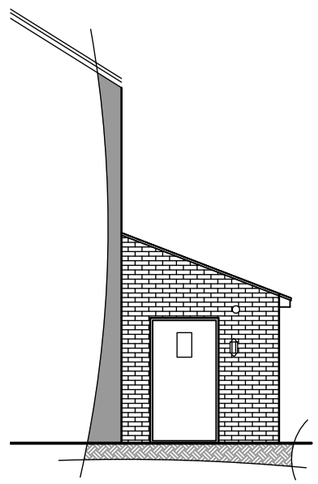

Elevation D

The Contractor must check all dimensions on site before commencing setting out works. Any discrepancies are to be reported immediately.

DO NOT PROCEED IN THE EVENT OF A DISCREPANCY.

For planning application use only

PLANNING DRAWING

- 06/12/2025
Drawing Revisions

Project

2 Ridleywood Court
Wrexham
LL13 9UW

Drawing Title

Elevations
As Existing

Drawing Number	Revision
26-02-PL01	-

Scale: 1:100 @ A3

Date: Dec 25

-
COPYRIGHT RESERVED