
APPLICATION BOUNDARY INDICATED THUS:

0 10 20 30 40 50m

Scale 1:1250

| Schedule of Areas | m² |
|---|---|
| Site Area | 2223 |

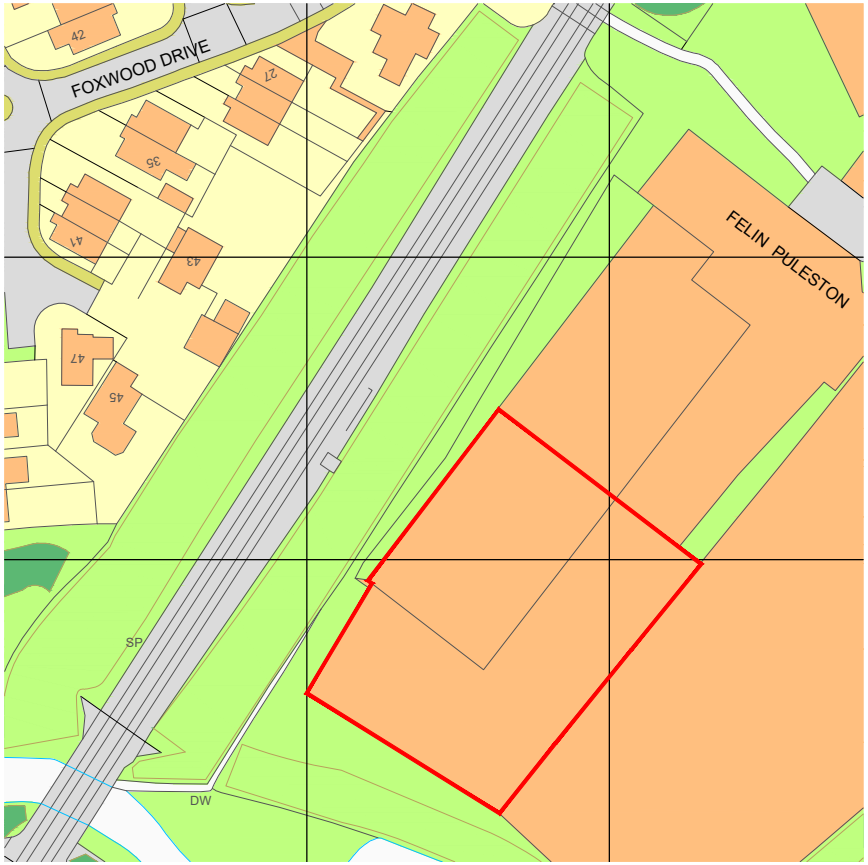


| Rev | Date | Drawn by | Checked by |
|---|---|---|---|
| A | 20/01/2026 | SY | TBS |
| Non-Draft Issue | | | |
| - | 16/01/2026 | SY | TBS |
| Draft Issue | | | |

Project
Proposed New Padel Court Facility
Magnet, Felin Puleston, Wrexham, LL13 7RF

| Client | Purpose of Issue | Drawing Stage |
|---|---|---|
| Padel Point (Wrexham) Limited | For Approval | Planning |

Title
Site Location Plan

| Scale @ A4 | Date | Ref | Drawn |
|---|---|---|---|
| 1:1250 | Jan 2025 | 410 | SY |

| Drg No | Rev |
|---|---|
| 410/PCF/PL/101 | A |

# Site Location Plan - 1:1250