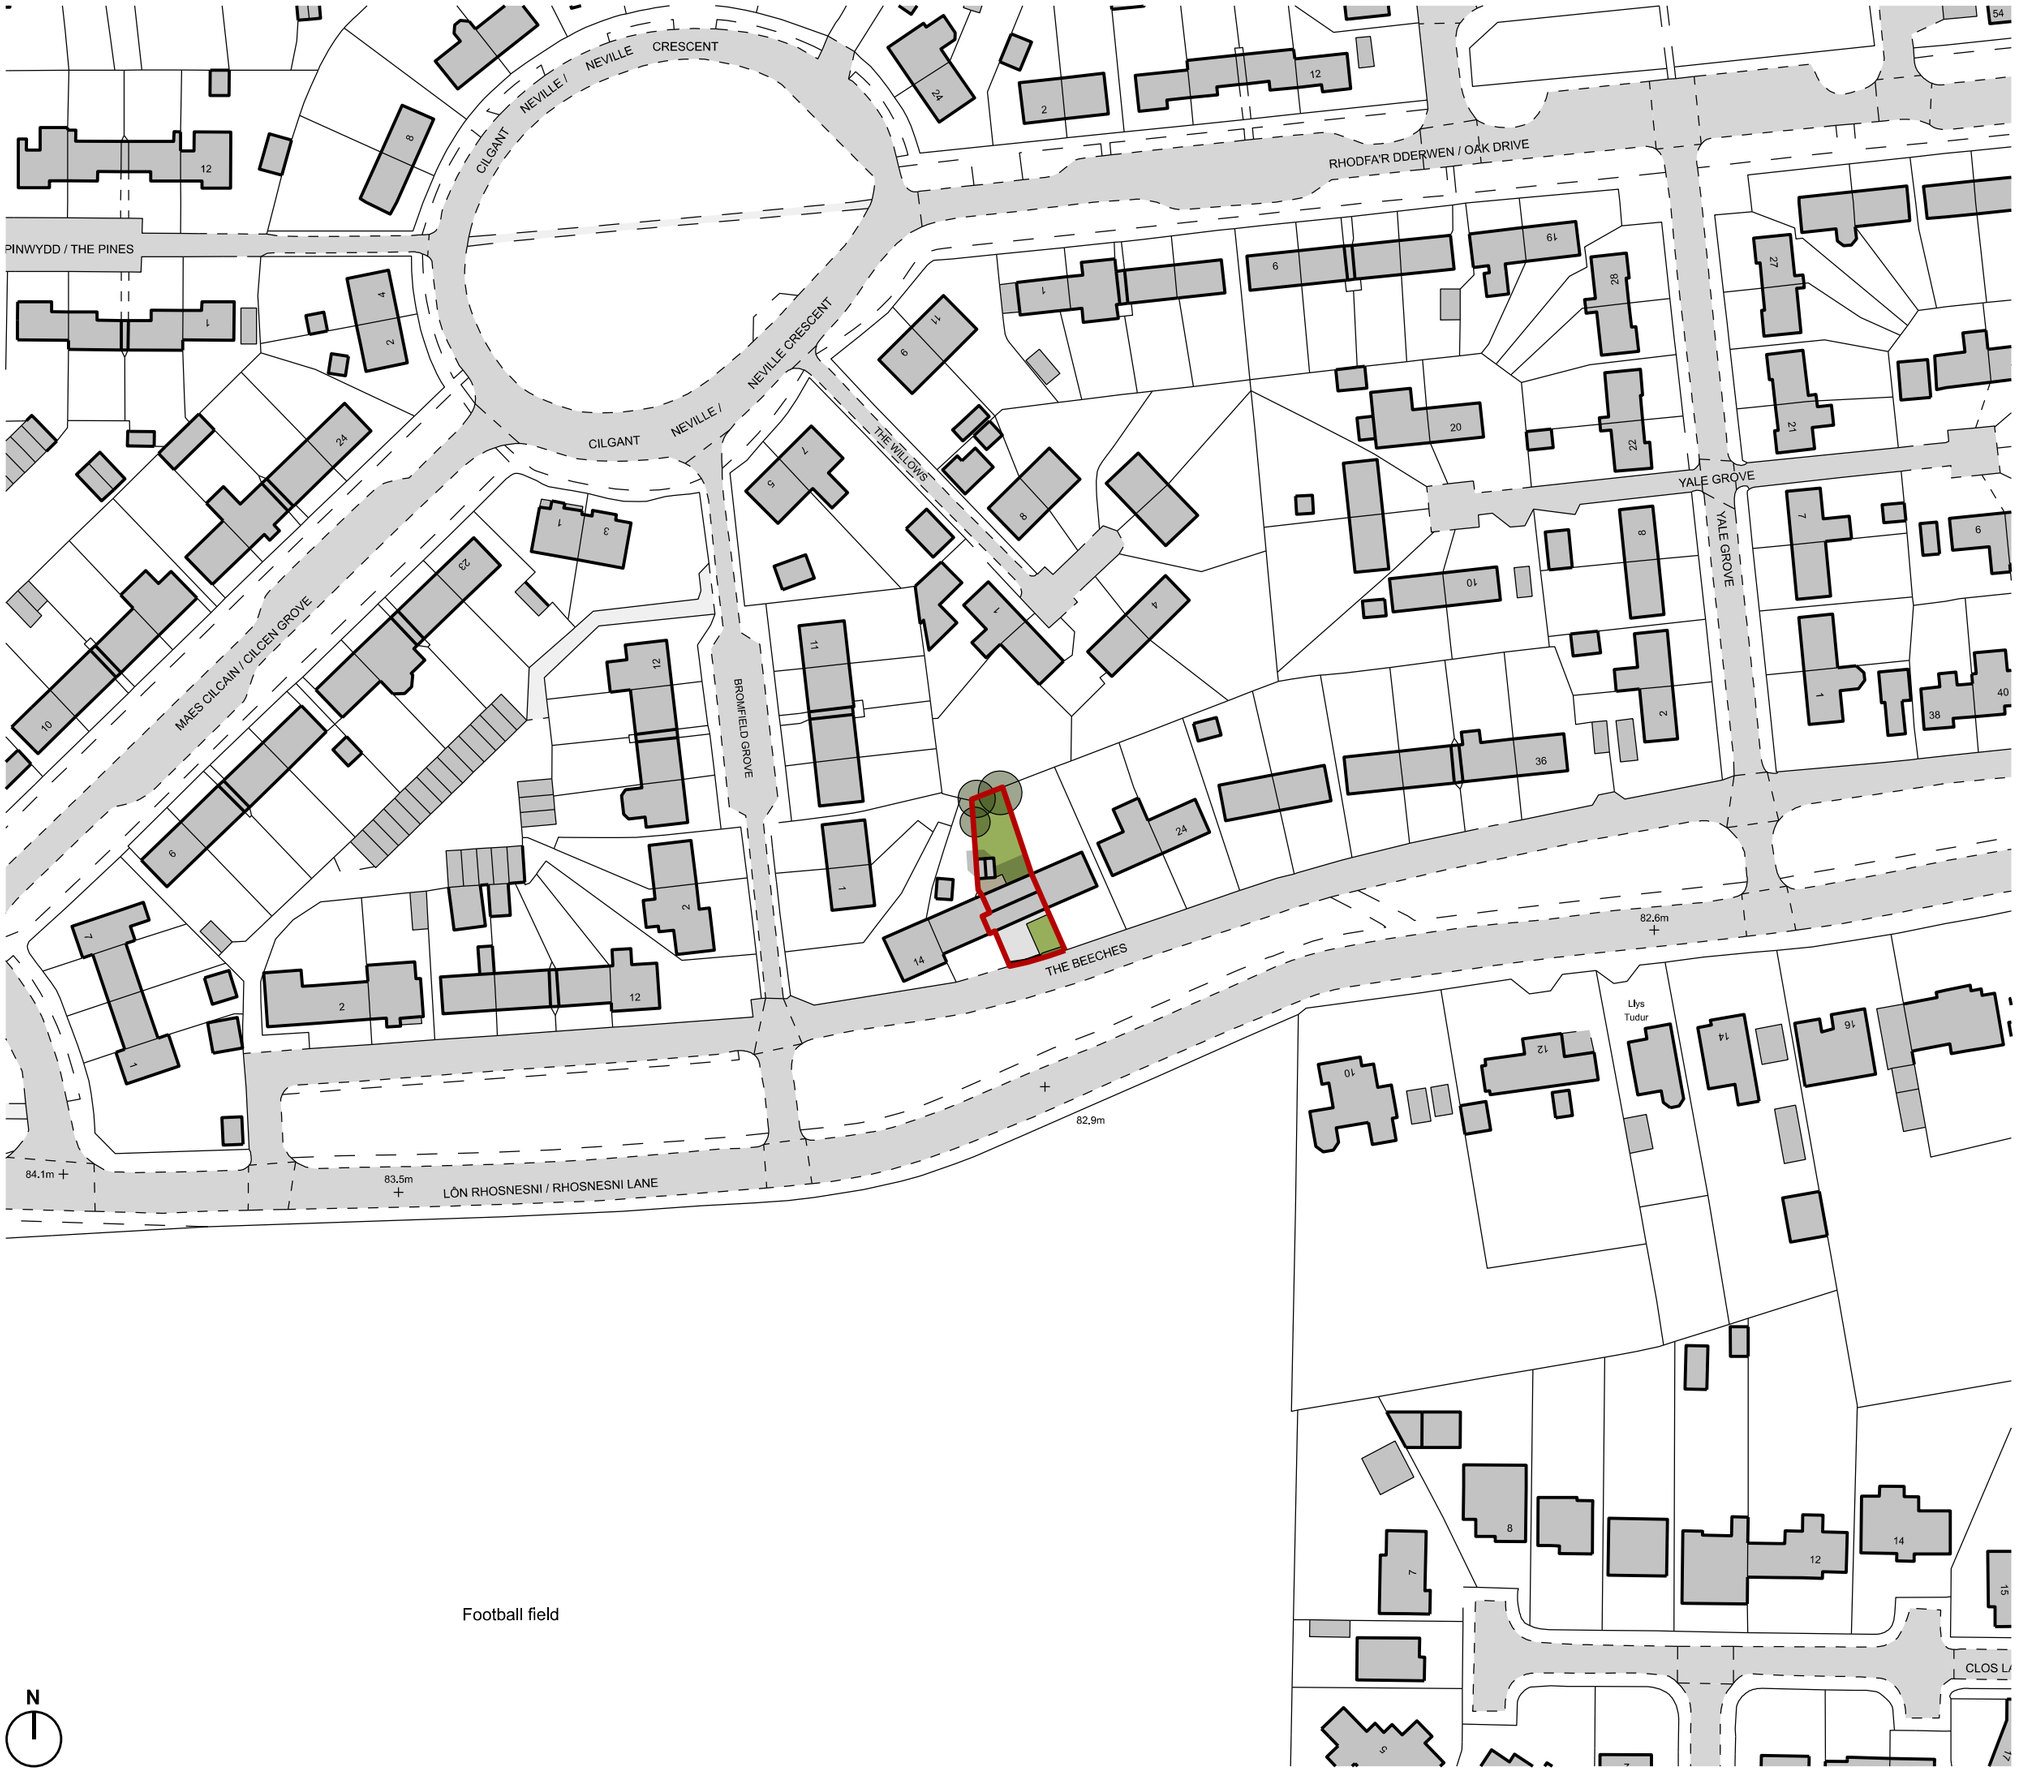



**Drawing Key**

- Site Boundary (233m²)
- Ownership Boundary
- Existing Building
- Existing Highway
- Existing Driveway
- Existing Garden
- Existing Patio/Pathway
- Existing Fence/Boundary
- Existing Hedgerow/Trees

# Winter Jones.

Architecture | Branding | Creative | Digital


www.winterjones.co.uk
Irish Square, St Asaph, LL17 0RN
hello@winterjones.co.uk
01824 719402


Client. Mrs. Barbara Griffiths

Address. 18 The Beeches, Acton, Wrexham, LL12 7BL

Drawing No. A038.A002 | Revision. P01

Scale. 1:1000 | Paper Size. A3 | Date. 15.01.2026

## Proposed Site Location Plan