

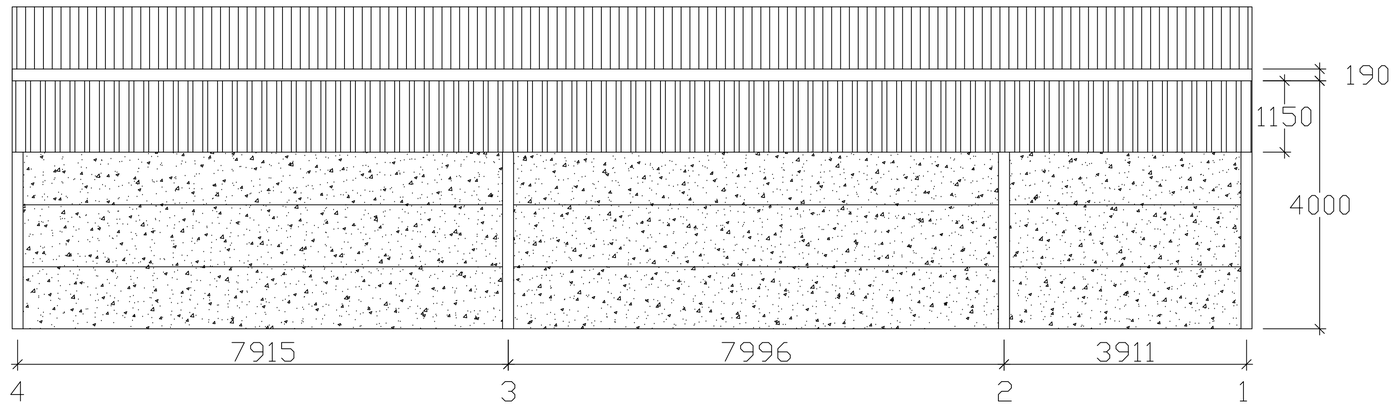



Side Elevation Gridline B

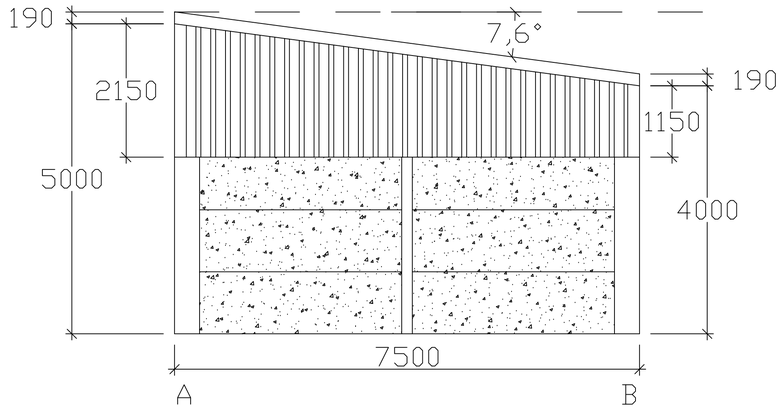


End Elevation Gridline 4

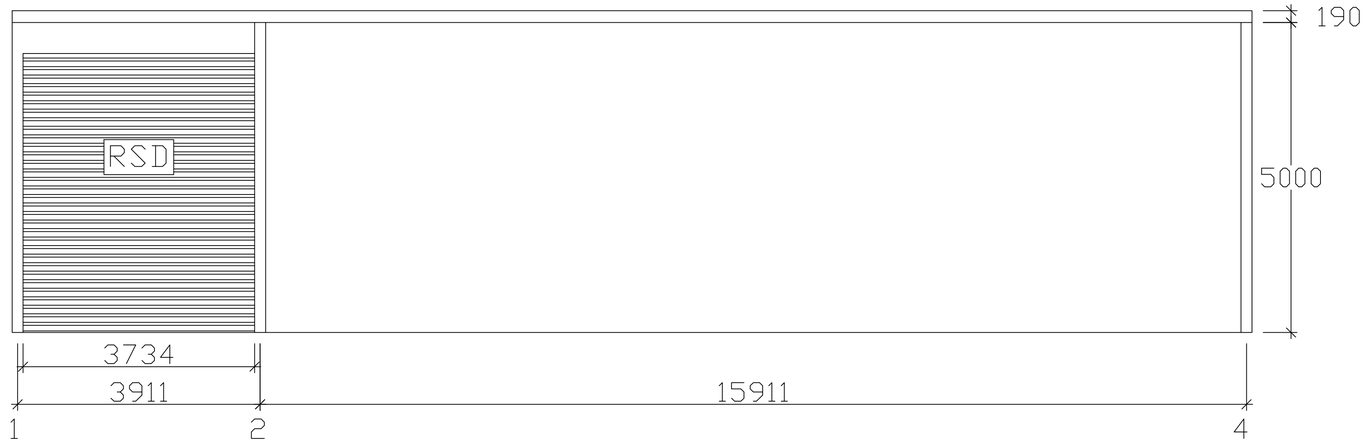

Side Elevation Gridline A

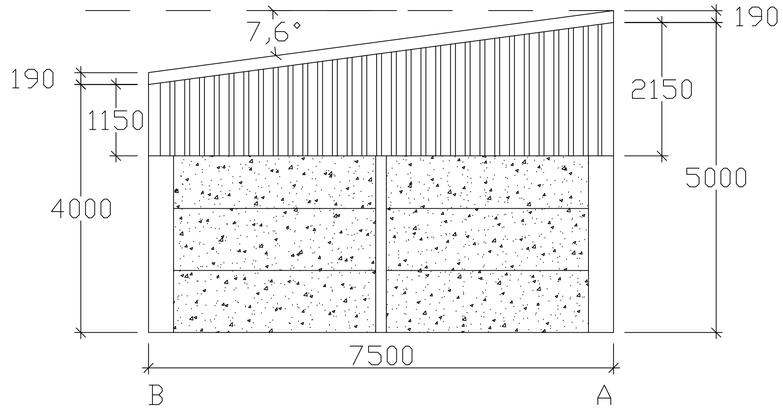


End Elevation Gridline 1

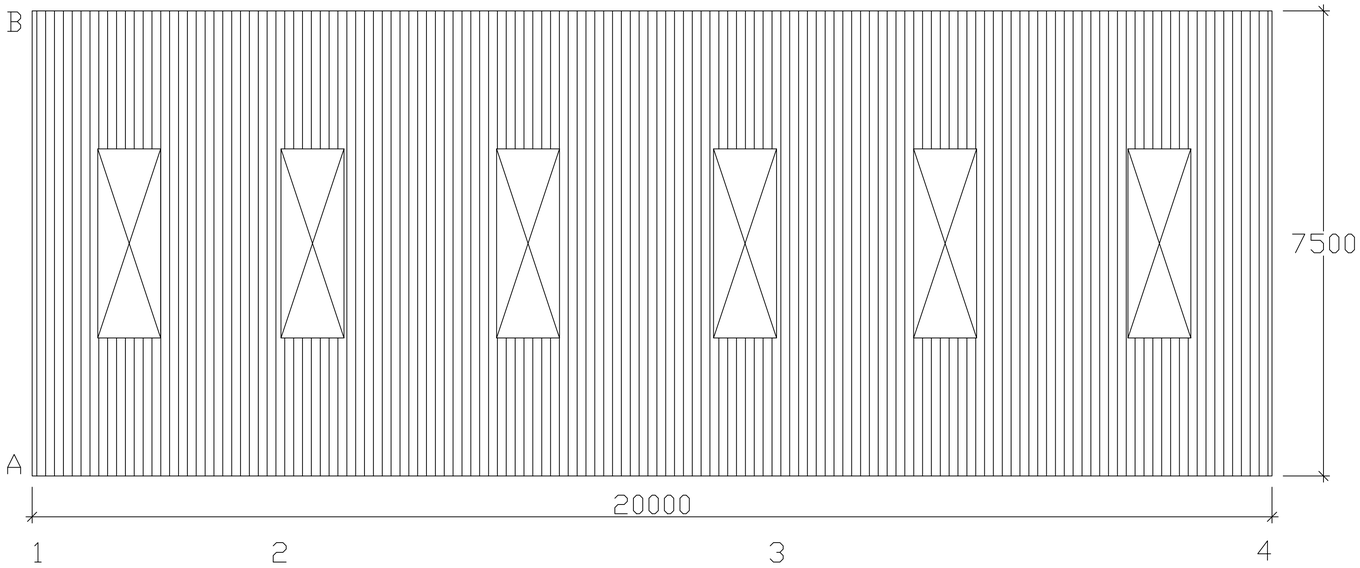

Plan View

This Drawing is for Planning and Aesthetic purposes Only!
Sizes subject to change due to Structural Calculation
DO NOT INSTALL BASES TO THIS PLAN

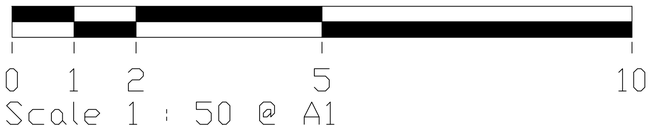

Scale 1 : 50 @ A1

CLIENT:	Simon Worsnop		
ADDRESS:	Higher Hall Farm Bowling Bank Wrexham LL13 9RT		
PROPOSED:	Agricultural		
SIZE:	65'7" x 26'2" x 16'4"/13'1"		
DRAWN BY:	Henry Lam		
SCALE:	1/50	DWG NO:	25-31243
REV:	A	DATE:	04/11/2025

GRAHAM HEATH CONSTRUCTION Ltd

GRAHAM HEATH CONSTRUCTION LTD
THE CREAMERY
WRENBURY INDUSTRIAL ESTATE
STATION ROAD
WRENBURY
NR NANTWICH
CHESHIRE, CW5 8EX
TEL: 01270 781158
FAX: 01270 781165