
N

0 5 10 15 20 25m

Scale 1:500

APPLICATION BOUNDARY INDICATED THUS:

Schedule of Areas	m²
Site Area	2223

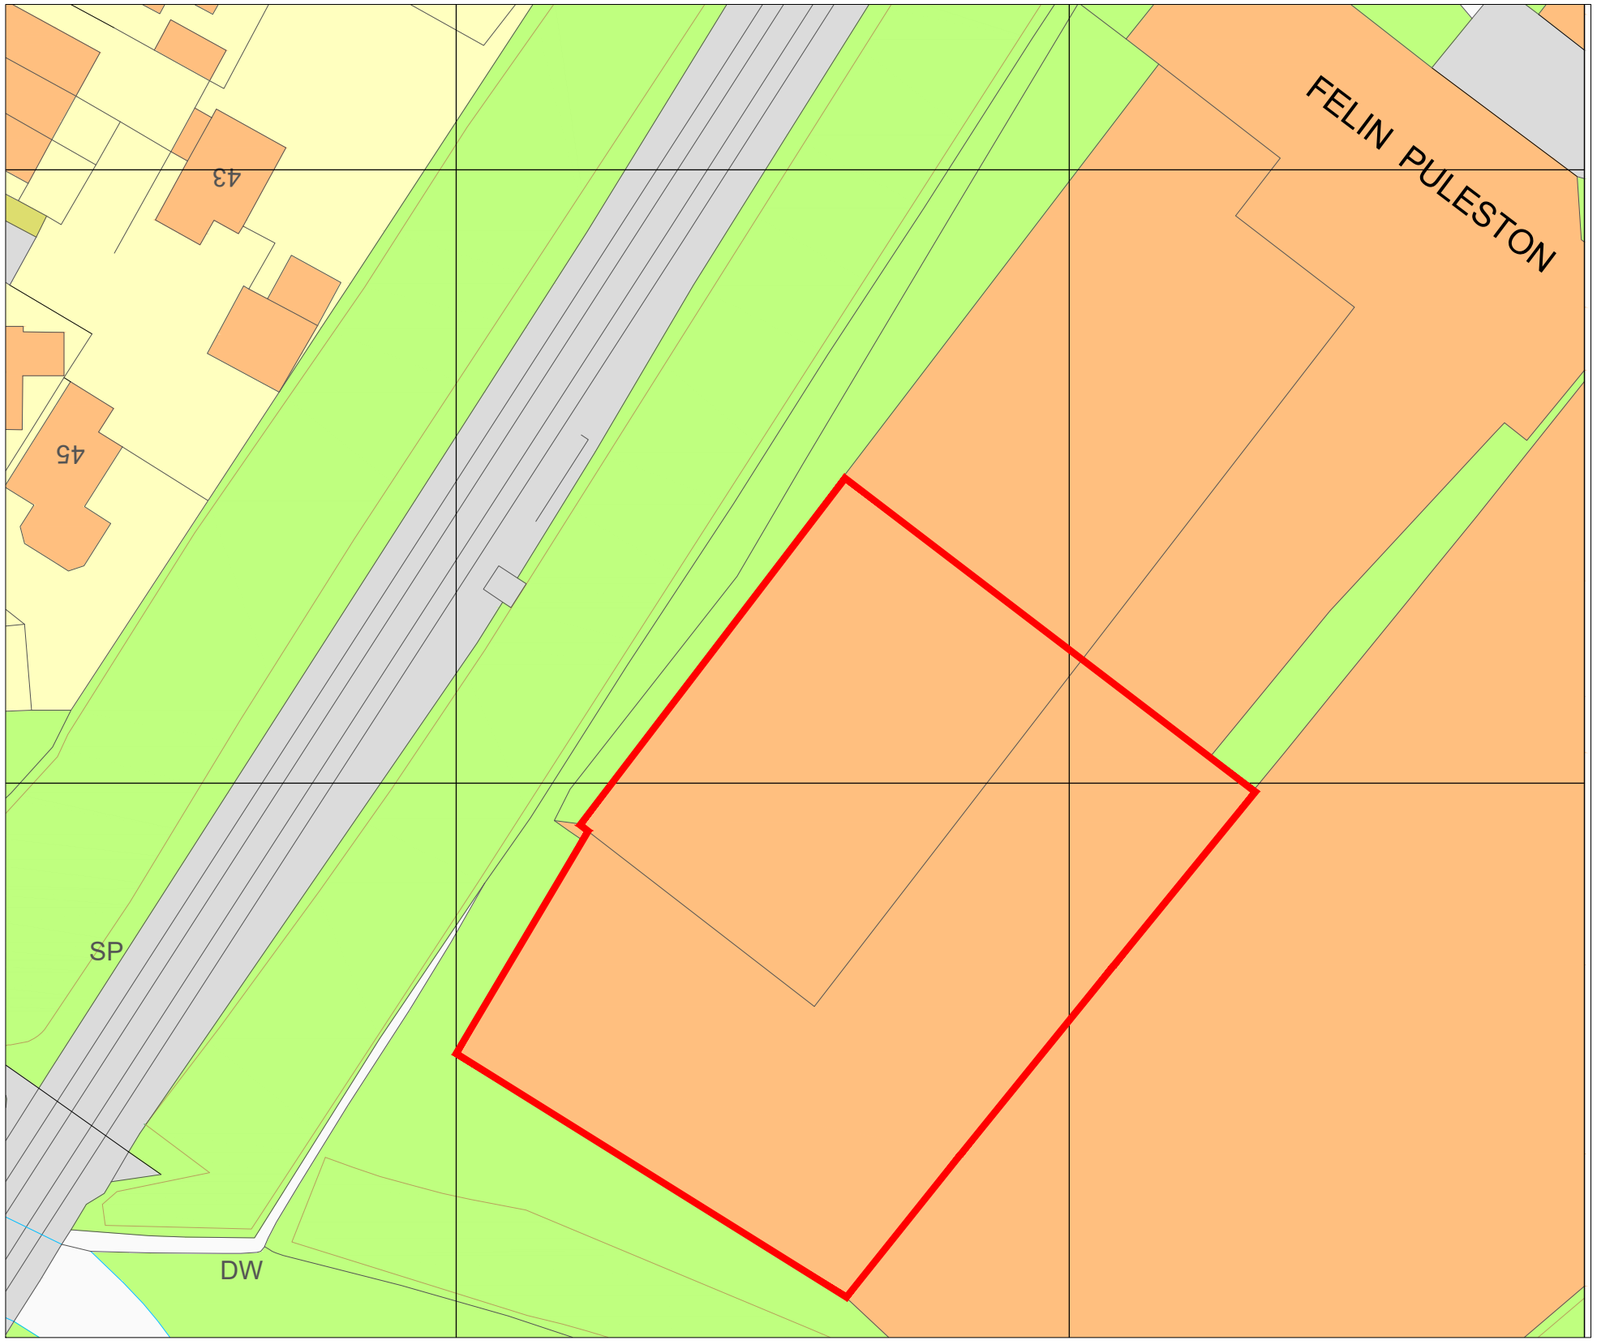

Block Plan - 1:500

Rev	Date	Drawn by	Checked by
-	22/01/2026	SY	TBS

Non-Draft Issue

Project
Proposed New Padel Court Facility
Magnet, Felin Puleston, Wrexham, LL13 7RF

Client	Purpose of Issue	Drawing Stage
Padel Point (Wrexham) Limited	For Approval	Planning

Title
Existing Site Block Plan

Scale @ A4	Date	Ref	Drawn
1:500	Jan 2025	410	SY

Drg No	Rev
410/PCF/PL/103	-