
The Copyright of this drawing/design is vested in Woodsyde Development Ltd and must not be copied or reproduced in part or whole without prior written consent

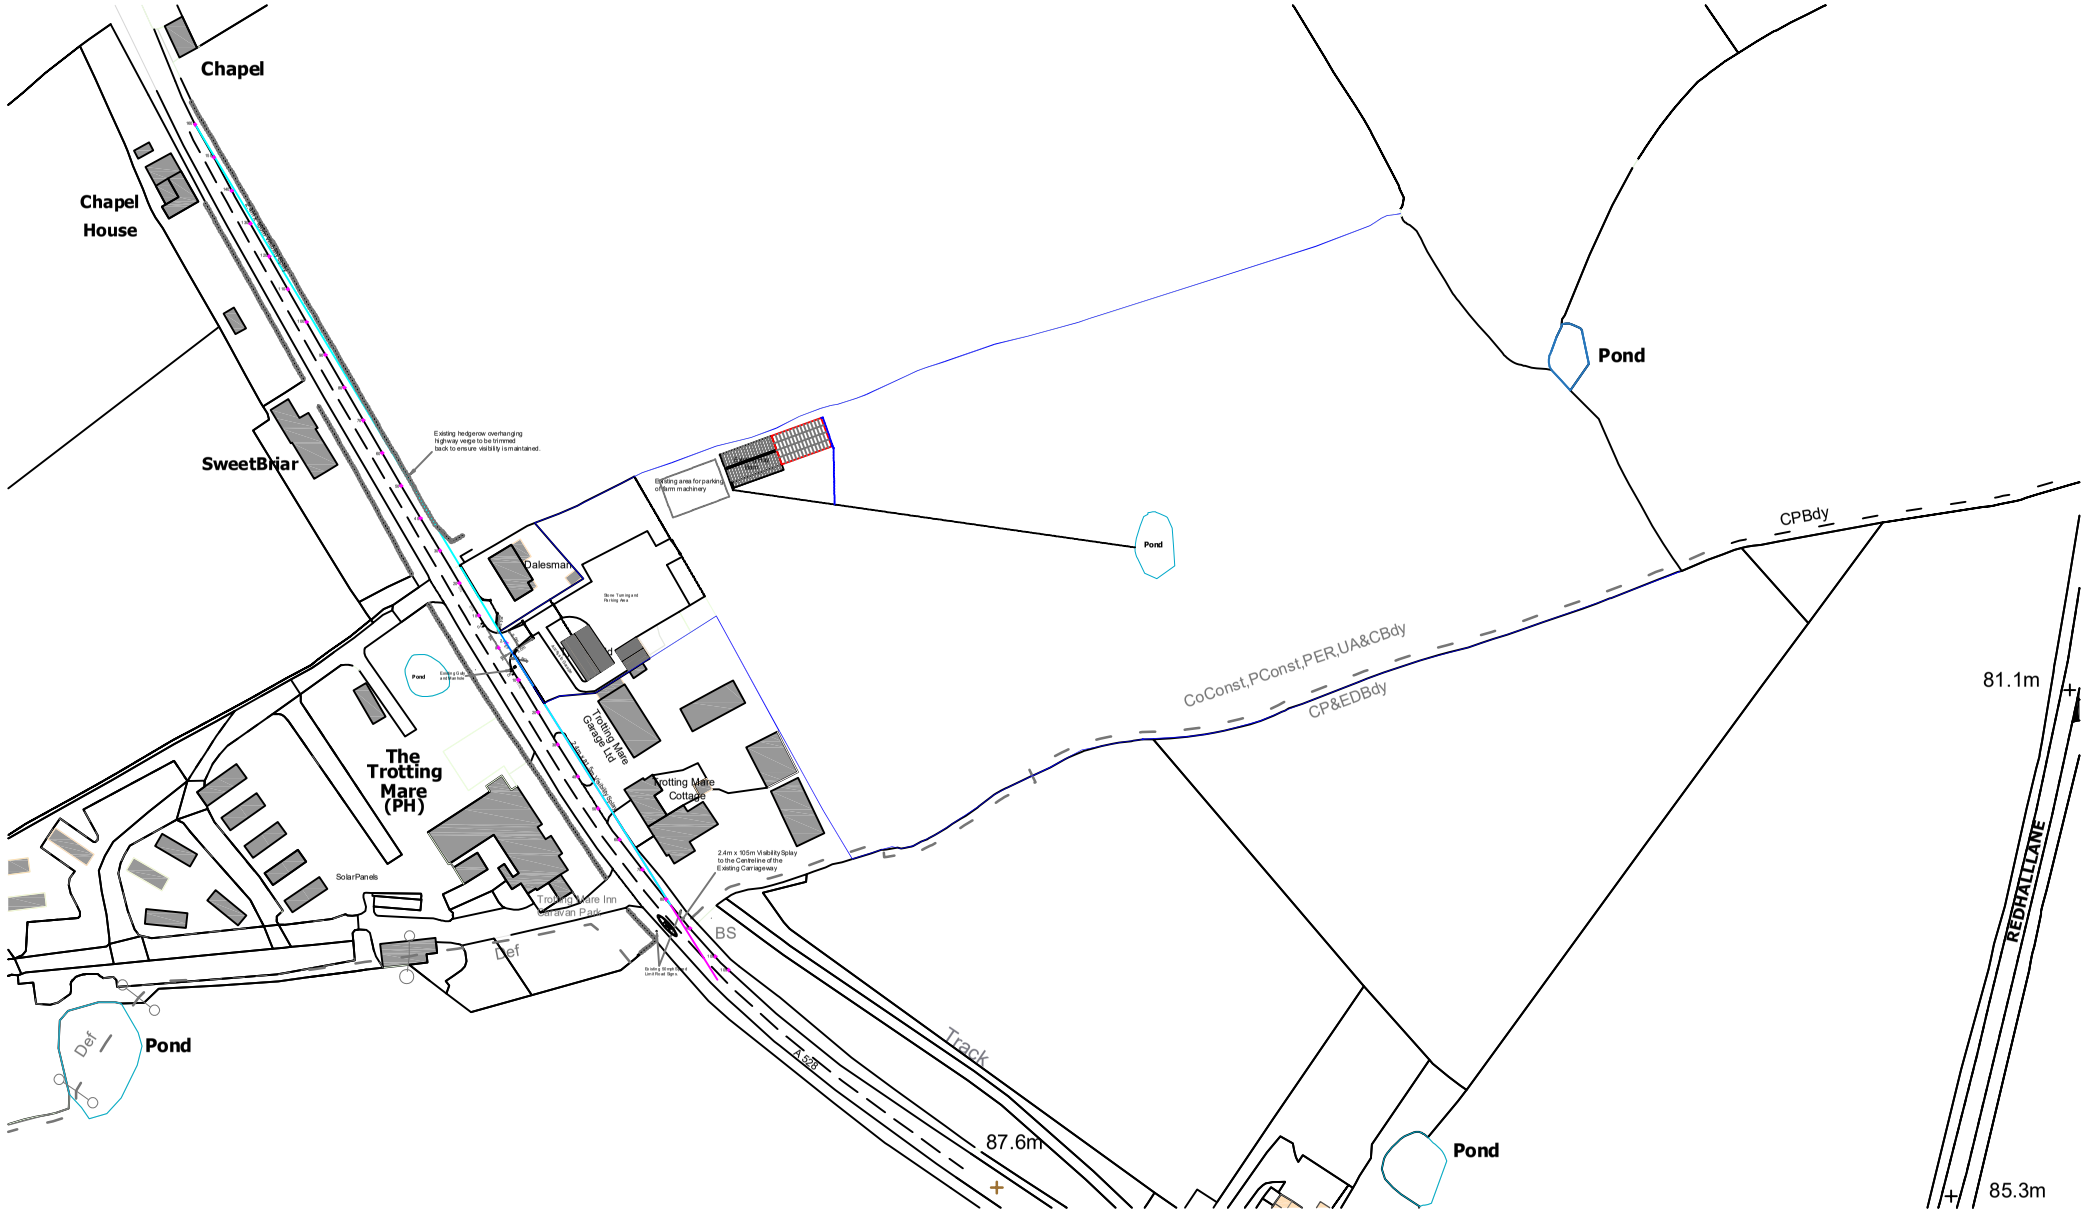

Scale1:2000

0 20 40 60 80 100 120 140 160 180 200m

©Crowncopyrightanddatabaserights2023OrdnanceSurvey(AC0000851941).

Woodsyde Developments Ltd

Project:
Proposed Hay Barn on Land at Ty Newydd, Knolton, Overton, LL13 0LE.

Client:
Mr A Faulkner

Drawing Title:
Location Plan

Scale:
1:2000 @ A3

Date:
December 2025

Drawing No:
TN-LP-401

The Poppies, Lower Road, Harmer Hill, Shropshire. SY4 3QX.
Tel: 01939 290483 Mob: 07527 352084
email: andrew@awgough.co.uk