
Site Layout

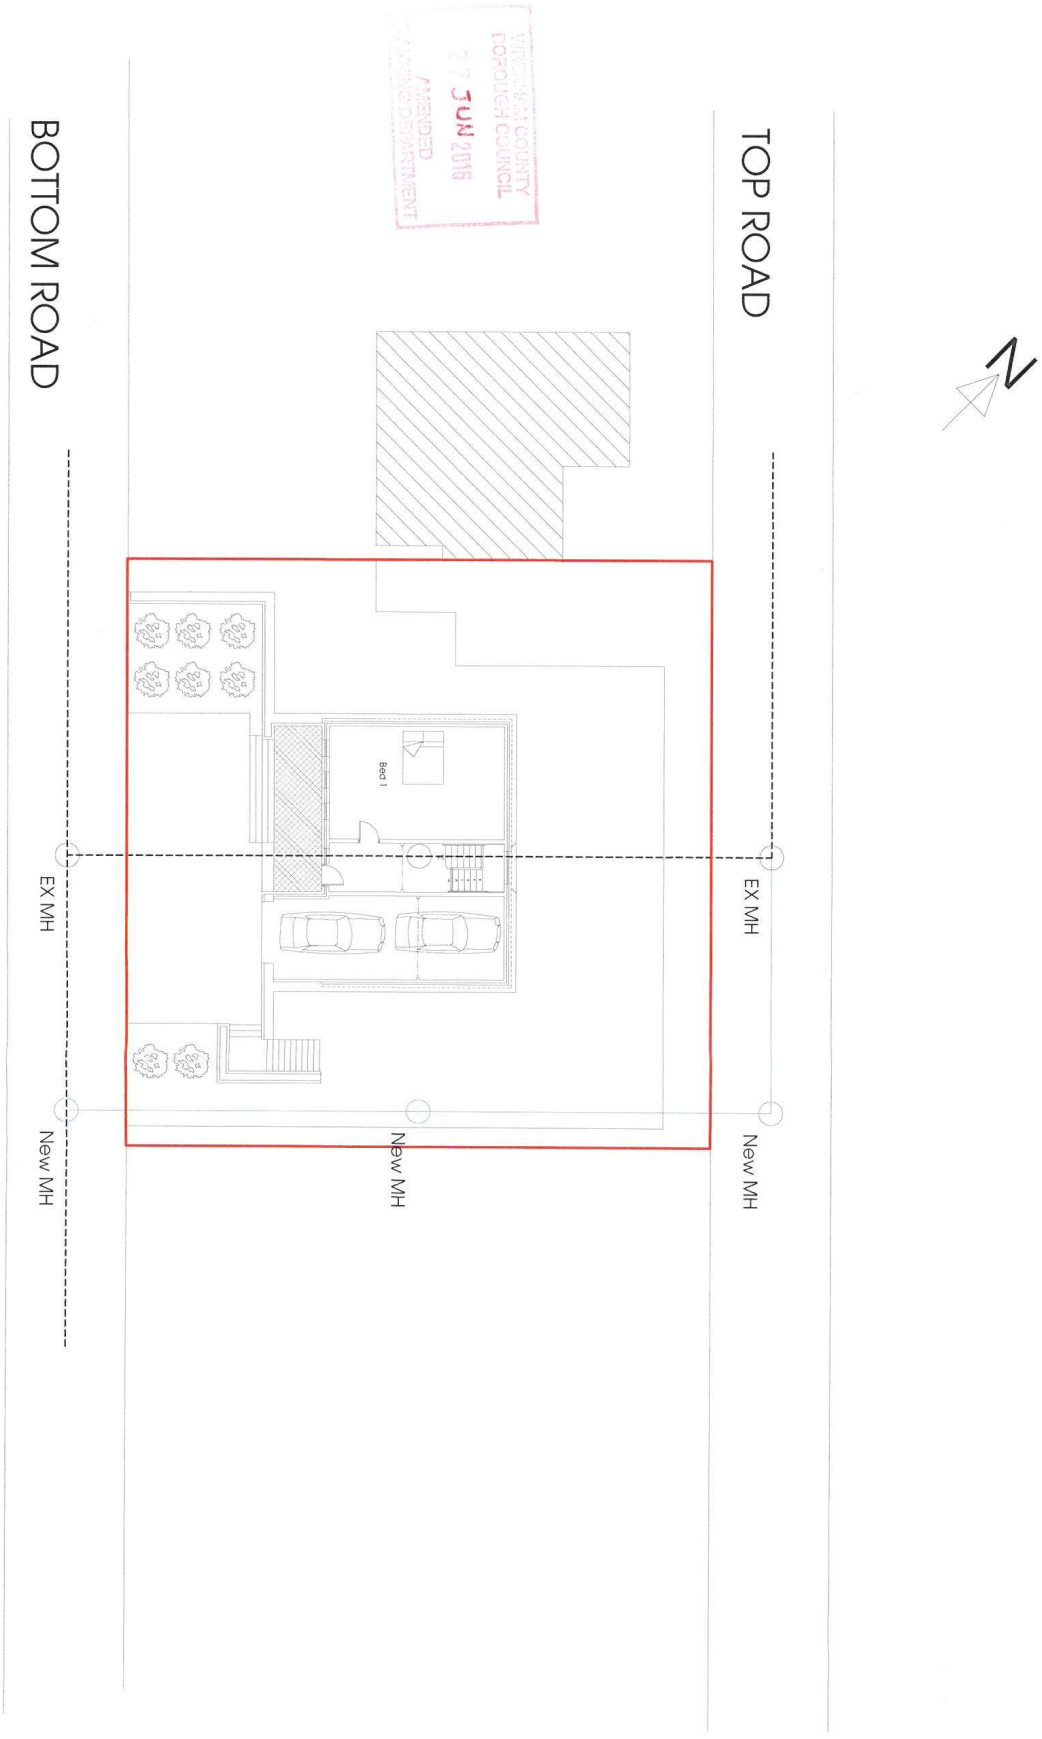

WARWICKSHIRE COUNTY
BOROUGH COUNCIL
27 JUN 2016
PLANNING DEPARTMENT
AMENDED

New Dwelling

The Hollies Minera

Scale 1: 200
Dwrg 01
Date Dec 04

This drawing has been prepared for the purpose of obtaining Planning & Building Regulation Approval only.

The copyright of this drawing is vested in Philip Kelsall Building Design & Consulatancy Ltd and must not be reproduced in any form without written consent.

The contractor is to check and verify all building & site dimensions & levels before commencement of works.

The contractor is to comply in all respects with current legislation whether or not specifically stated on the drawings.

Philip Kelsall Building Design & Consultancy Ltd 5 Farams Road Rodeheath S-o-T ST7 3RP Telephone 01270 873506