


Left Side Elevation

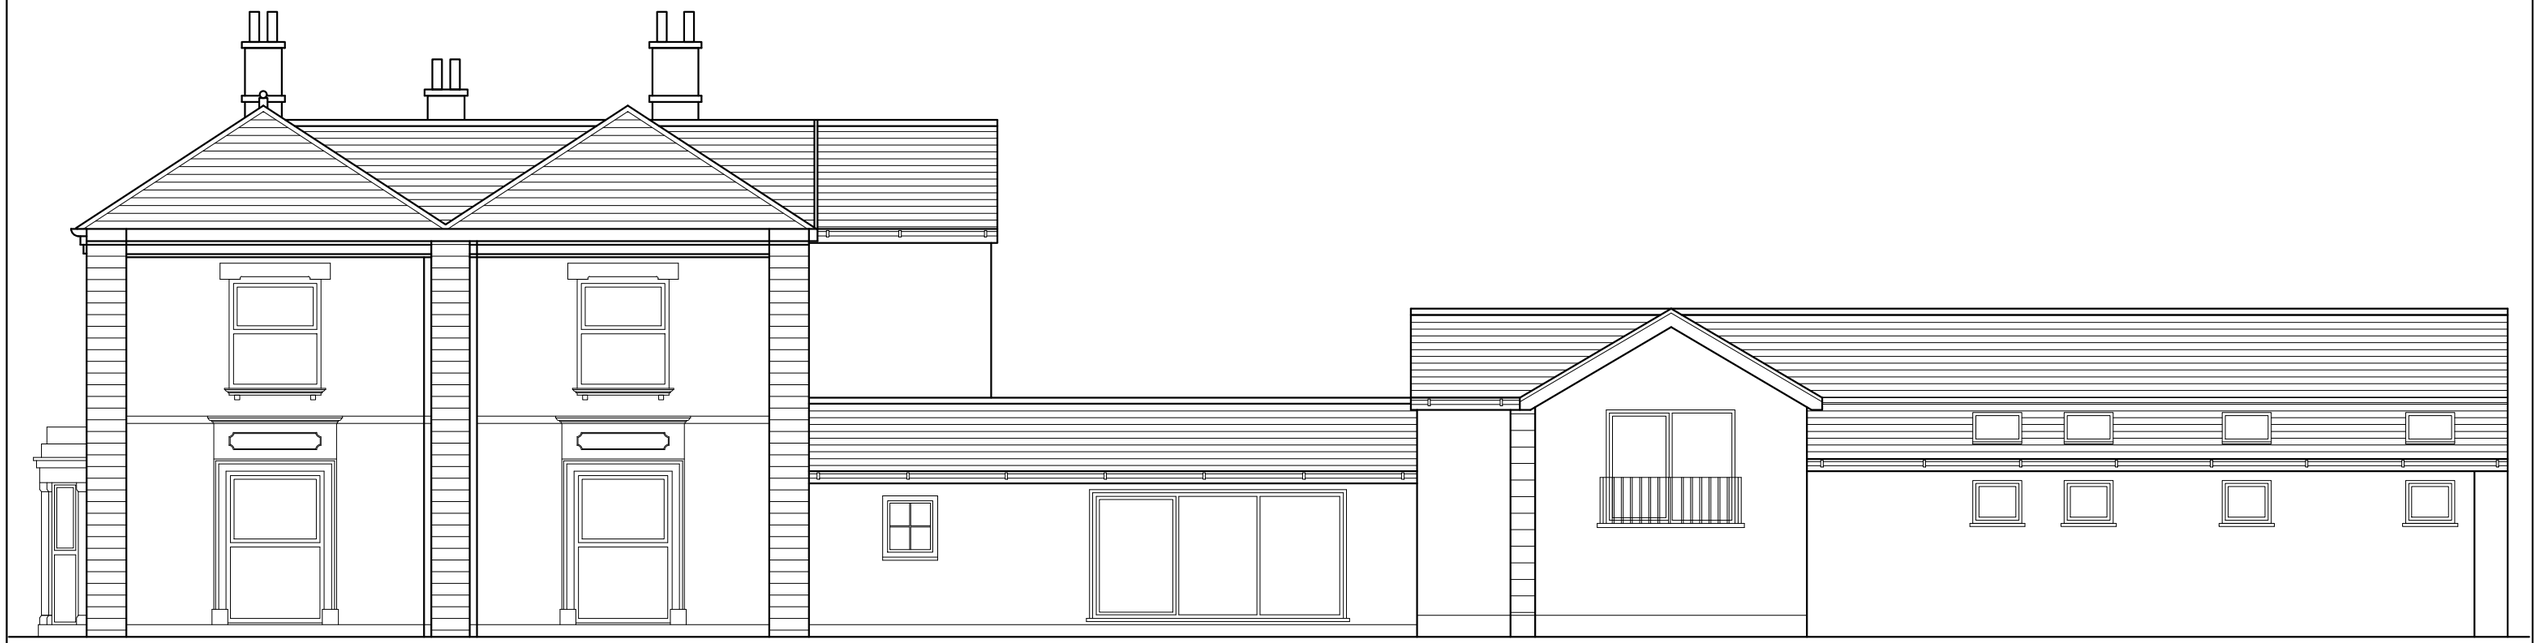

Right Side Elevation

PROJECT : Oak Hall LL12 9US Wrexham UK	DRAWING TITLE : BUILDING ELEVATIONS	Drawing No : A-07	Date : 01-21-2026	AFR STUDIO LIMITED 173-A Dickenson Road, Longsight Manchester, M13 0YN UK.
		Drawing Scale : 1:100@A3	Checked By: Amjad Tahir	