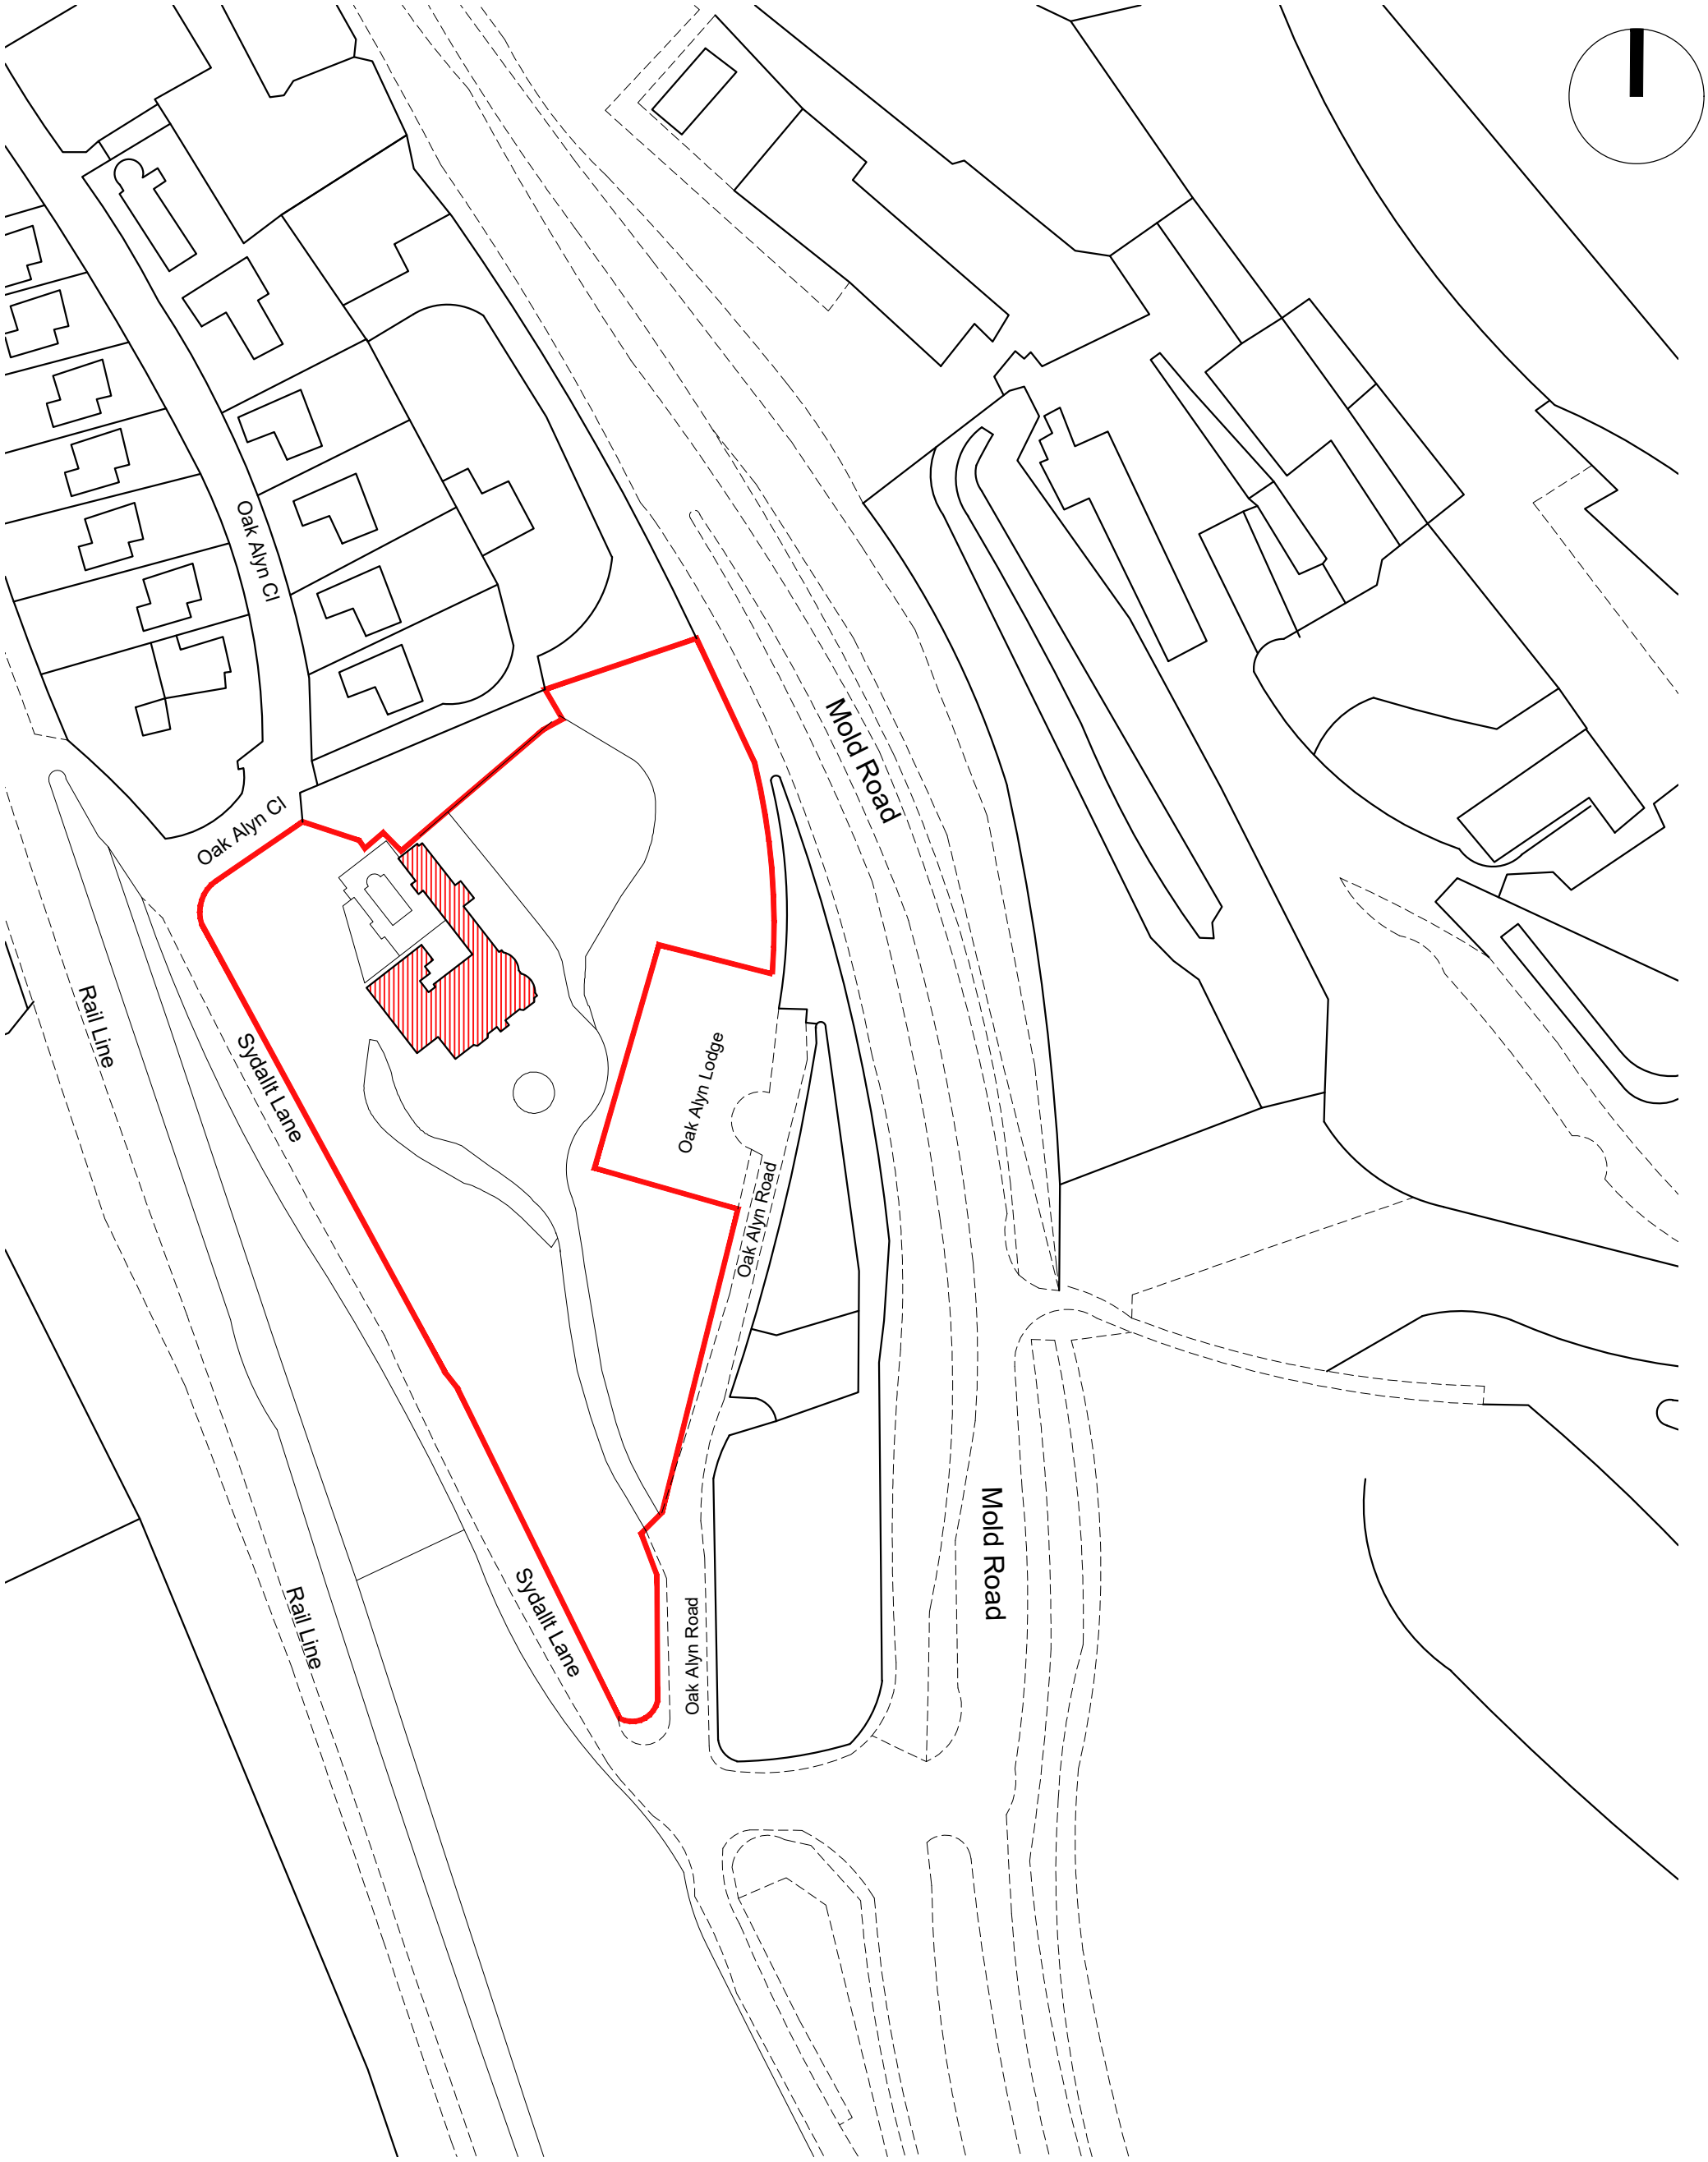


Scale 1:1250

0 50m 100m

PROJECT : **Oak Hall** LL12 9US Wrexham UK	DRAWING TITLE : Location Plan	Drawing No : A-01	Date : 01-21-2026	AFR STUDIO LIMITED 173-A Dickenson Road, Longsight Manchester, M13 0YN UK.
		Drawing Scale : 1:1250@A3	Checked By: Amjad Tahir	