
REVSION 5

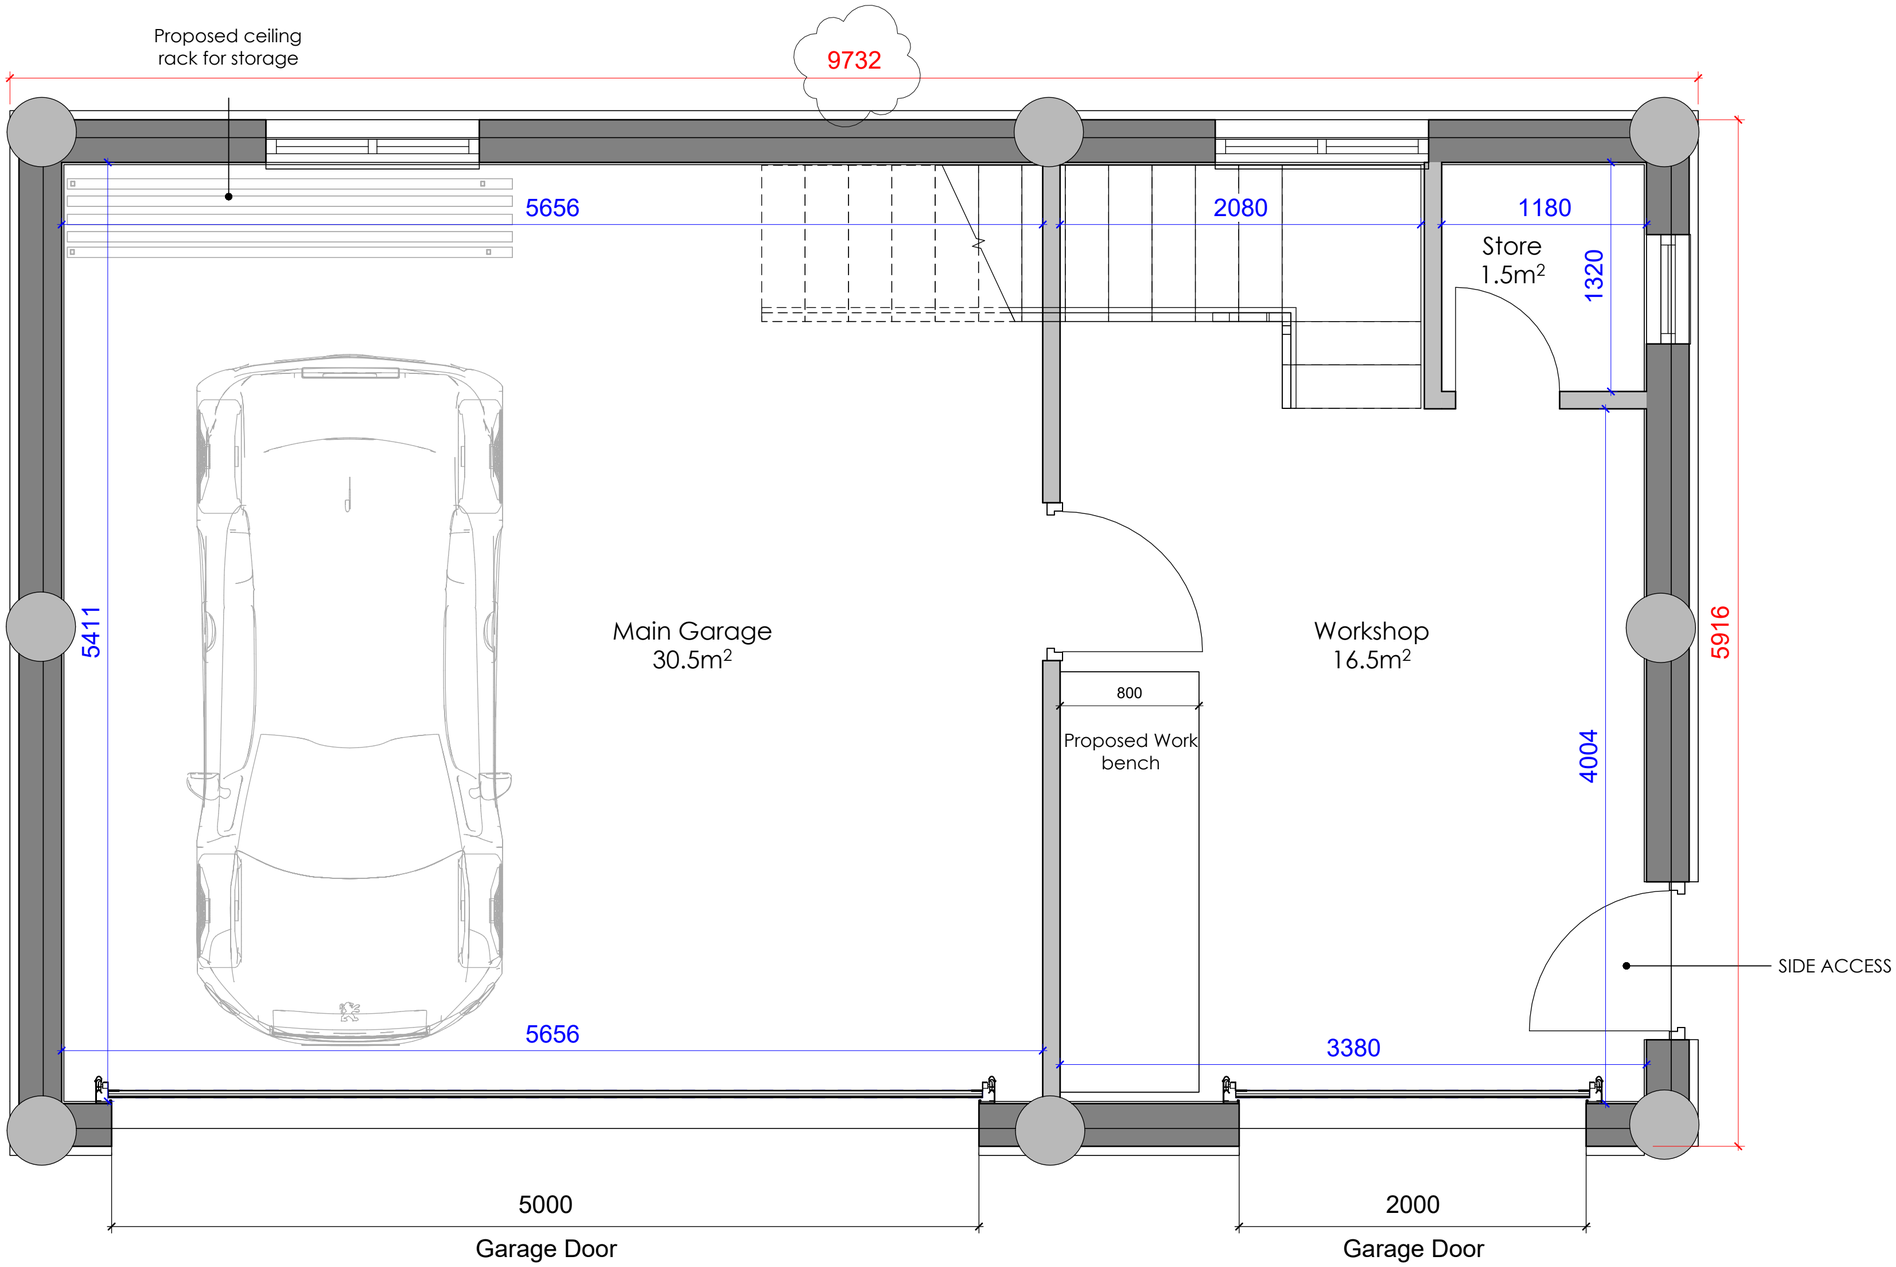

General Arrangement
1 : 25

NOTES

Garage doors are to be Automatic.

1. Proposed garage doors measure:
1x Horman 5m x 2.2m
1x Horman 2m x 2.2m

KEY

DIM	Internal Partitions
DIM	External Wall Face

NOTE
1. These changes are subject to variation of costs.
2. Designs remain TBC

0m 0.5m 1m 1.5m 2m
VISUAL SCALE 1:25 @ A2

REV	DESCRIPTION	BY	CHK	DATE
P5	Amended dimension on GF Plan	MT		15.12.25
P4	Reduced building footprint as requested by client.	MT		10.12.25
P3	Amended to suit clients comments made on design meeting dated - Thursday 11th.	MT		26.11.25
P2	Revision 1 - Initial drawing Issue	MT		21.10.25
P1	Updated to suit client comments	MT		03.11.25

BRITISH LOG CABINS
www.britishlogcabins.com

PROJECT TITLE
WANTLING

PROJECT ADDRESS
Bronwylfa Hall Lodge, Bronwylfa, Wrexham, LL14 4LD

DRAWING TITLE
General Arrangement

DRAWING REFERENCE
Wantling — BLC — 01 — 00 — DR — A — 2000
PROJECT ORIGINATOR VOLUME LEVEL TYPE ROLE NUMBER

ISSUE DATE	INITIAL ISSUE BY	INITIAL CHECKED BY	GIFA
14/04/25	MT	MC	99 m²

SUITABILITY		SCALE	SHEET SIZE	REVISION
STATUS CODE	STATUS DESCRIPTION			
S2	For Information	As indicated	A2	P5

ALL DIMENSIONS ARE IN MILLIMETRES UNLESS OTHERWISE NOTED. DO NOT SCALE OFF DRAWINGS. ALL DIMENSIONS ARE NOMINAL AND MUST BE CHECKED ON SITE. ALL DRAWINGS ARE COPYRIGHT OF BRITISH LOG CABINS AND CANNOT BE REPRODUCED WITHOUT WRITTEN CONSENT OF DARWIN GROUP LTD. IF THERE ARE ANY DISCREPANCIES WITH ANY INFORMATION PROVIDED, IT IS THE CONTRACTORS RESPONSIBILITY TO NOTIFY BRITISH LOG CABINS IMMEDIATELY.