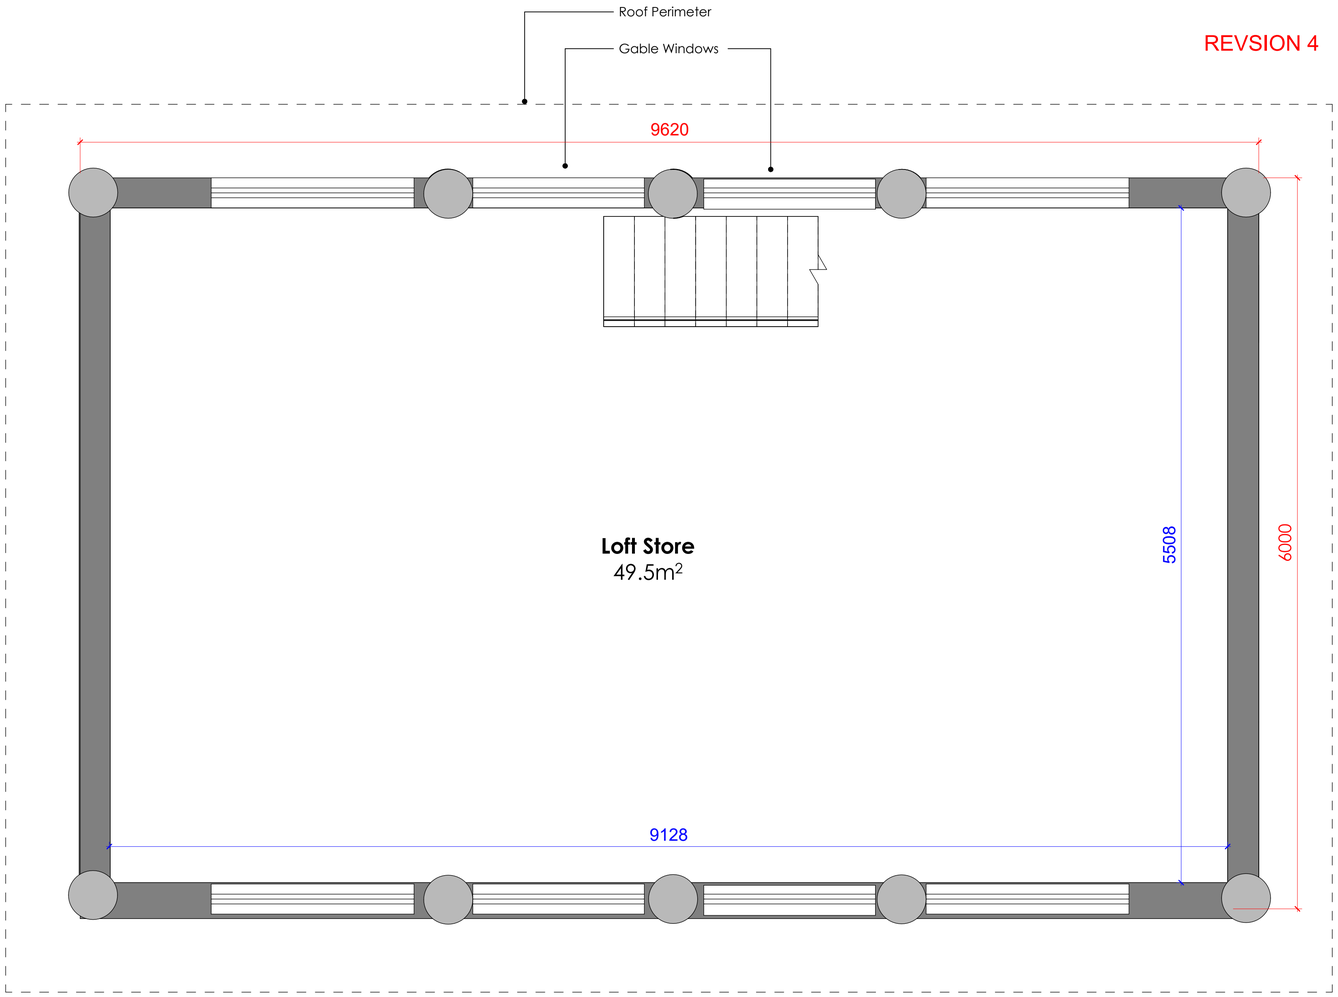


REVSION 4

N

General Arrangement - Level 01
1 : 25

KEY

DIM	Internal Partitions
DIM	External Wall Face

NOTE
1. These changes are subject to variation of costs.
2. Designs remain TBC

0m 0.5m 1m 1.5m 2m

VISUAL SCALE 1:25 @ A1

REV	DESCRIPTION	BY	CHK	DATE
P4	Reduced building footprint as requested by client.	MT		10.12.25
P3	Amended to suit clients comments made on design meeting dated - Thursday 11th.	MT		26.11.25
P2	Revision 1 - Initial drawing Issue	MT		21.10.25
P1	Updated to suit client comments	MT		03.11.25

BRITISH LOG CABINS

www.britishlogcabins.com

PROJECT TITLE
WANTLING

PROJECT ADDRESS
Bronwylfa Hall Lodge, Bronwylfa, Wrexham, LL14 4LD

DRAWING TITLE
General Arrangement- Level 01

DRAWING REFERENCE

PROJECT	ORIGINATOR	VOLUME	LEVEL	TYPE	ROLE	NUMBER
Wantling	BLC	01	00	DR	A	2001

ISSUE DATE	INITIAL ISSUE BY	INITIAL CHECKED BY	GIFA
14/04/25	MT	MT	99 m²

SUITABILITY

STATUS CODE	STATUS DESCRIPTION	SCALE	SHEET SIZE	REVISION
S0	Initial Issue	As indicated	A1	P4

ALL DIMENSIONS ARE IN MILLIMETRES UNLESS OTHERWISE NOTED. DO NOT SCALE OFF DRAWINGS. ALL DIMENSIONS ARE NOMINAL AND MUST BE CHECKED ON SITE. ALL DRAWINGS ARE COPYRIGHT OF DARWIN GROUP LTD AND CANNOT BE REPRODUCED WITHOUT WRITTEN CONSENT OF DARWIN GROUP LTD. IF THERE ARE ANY DISCREPANCIES WITH ANY INFORMATION PROVIDED, IT IS THE CONTRACTORS RESPONSIBILITY TO NOTIFY DARWIN GROUP LTD IMMEDIATELY.