
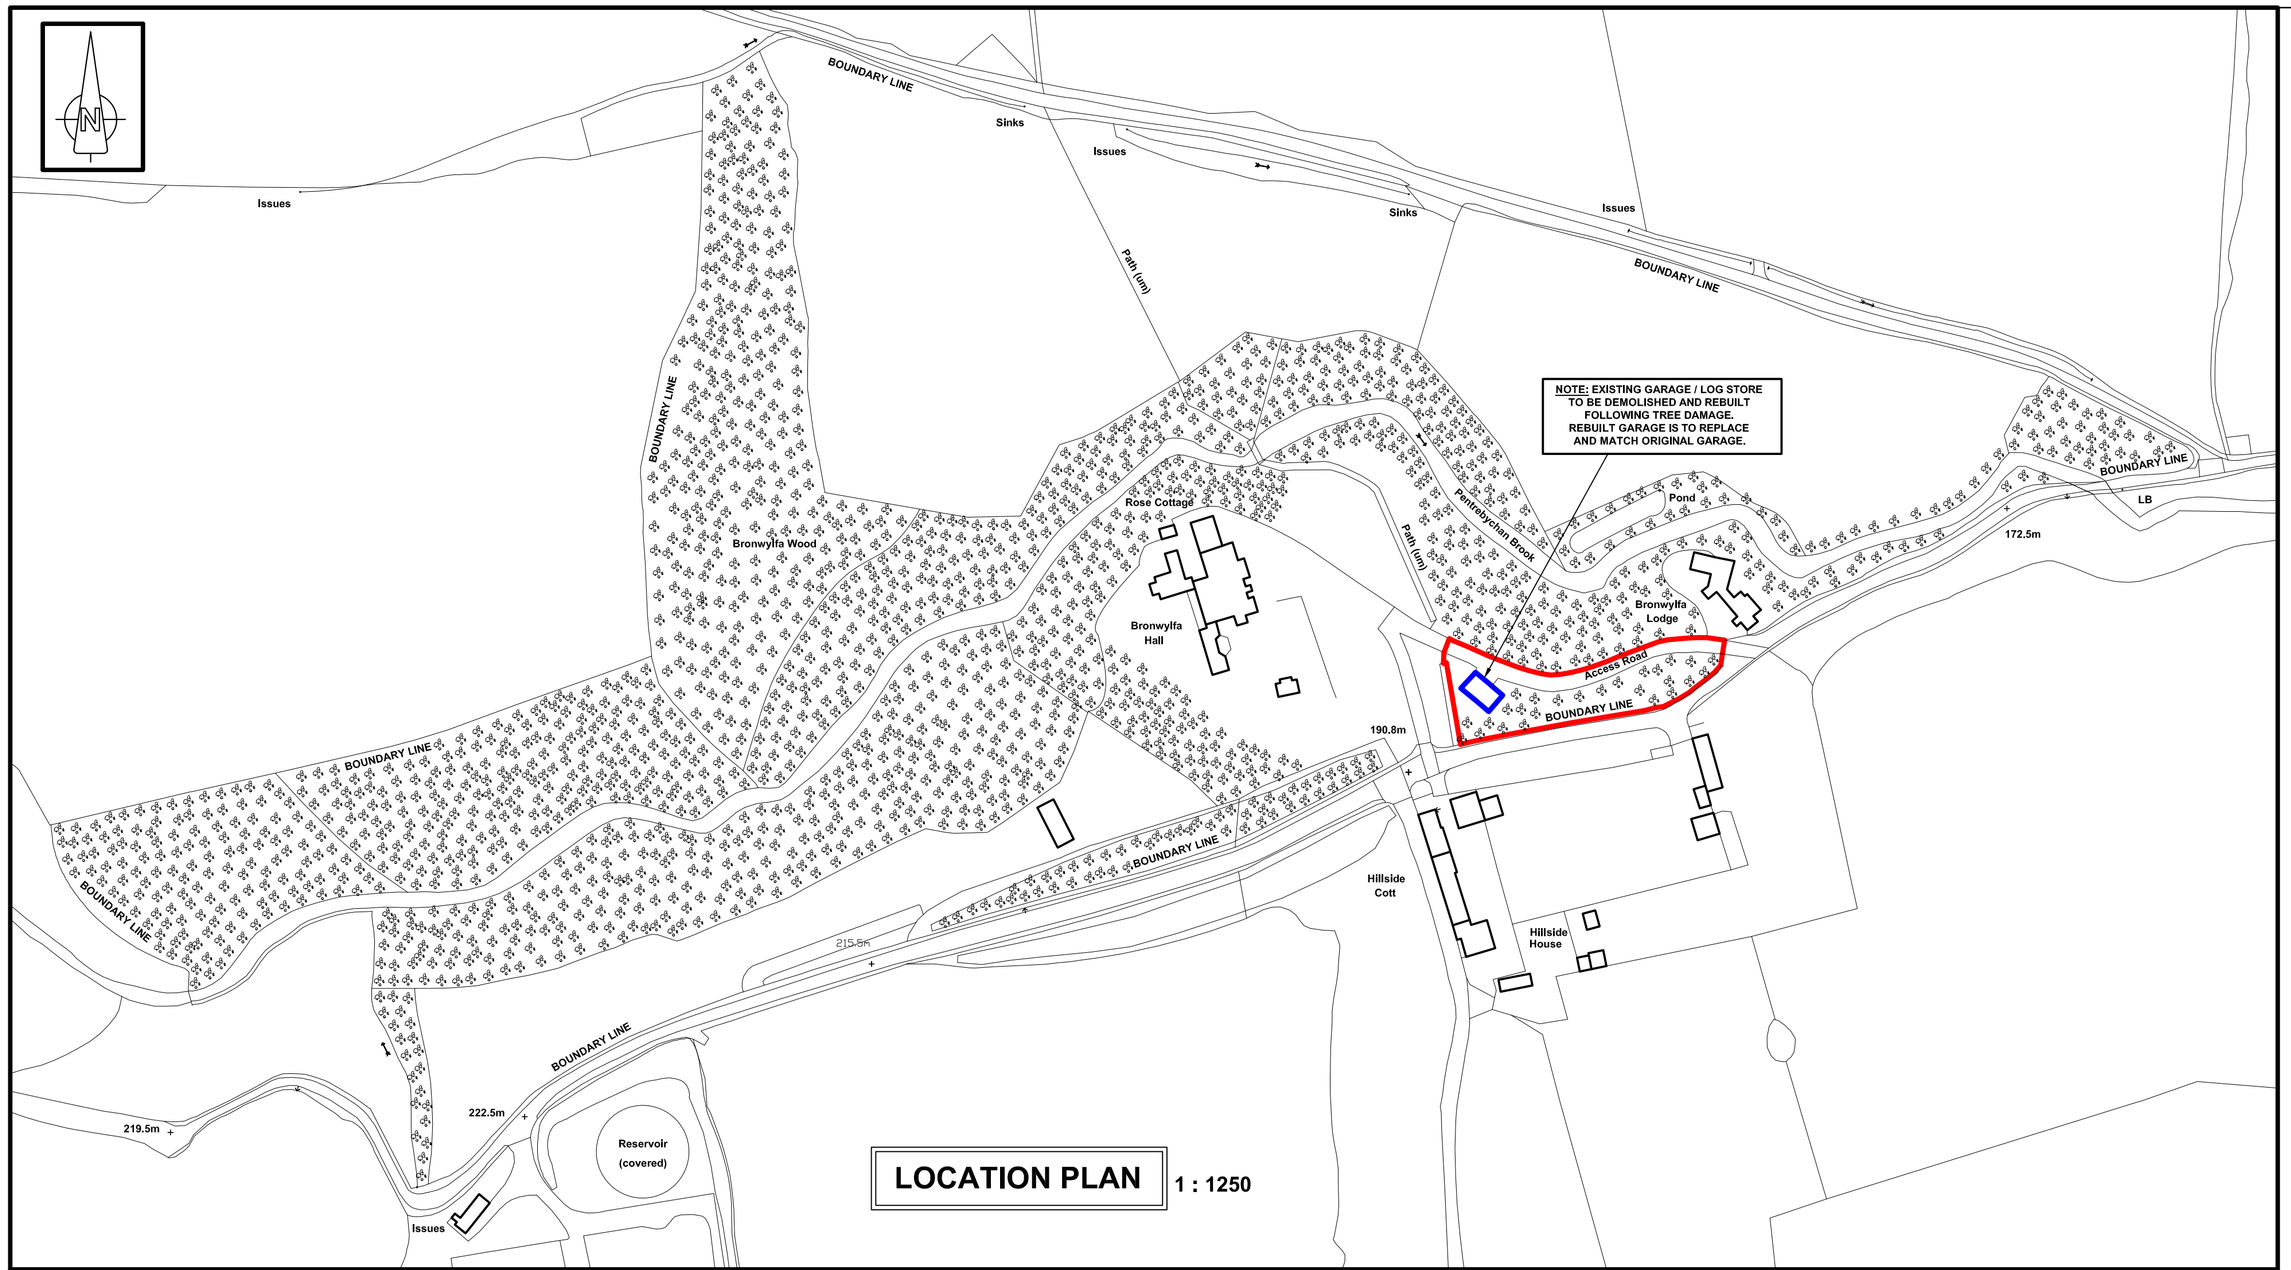


LOCATION PLAN 1 : 1250

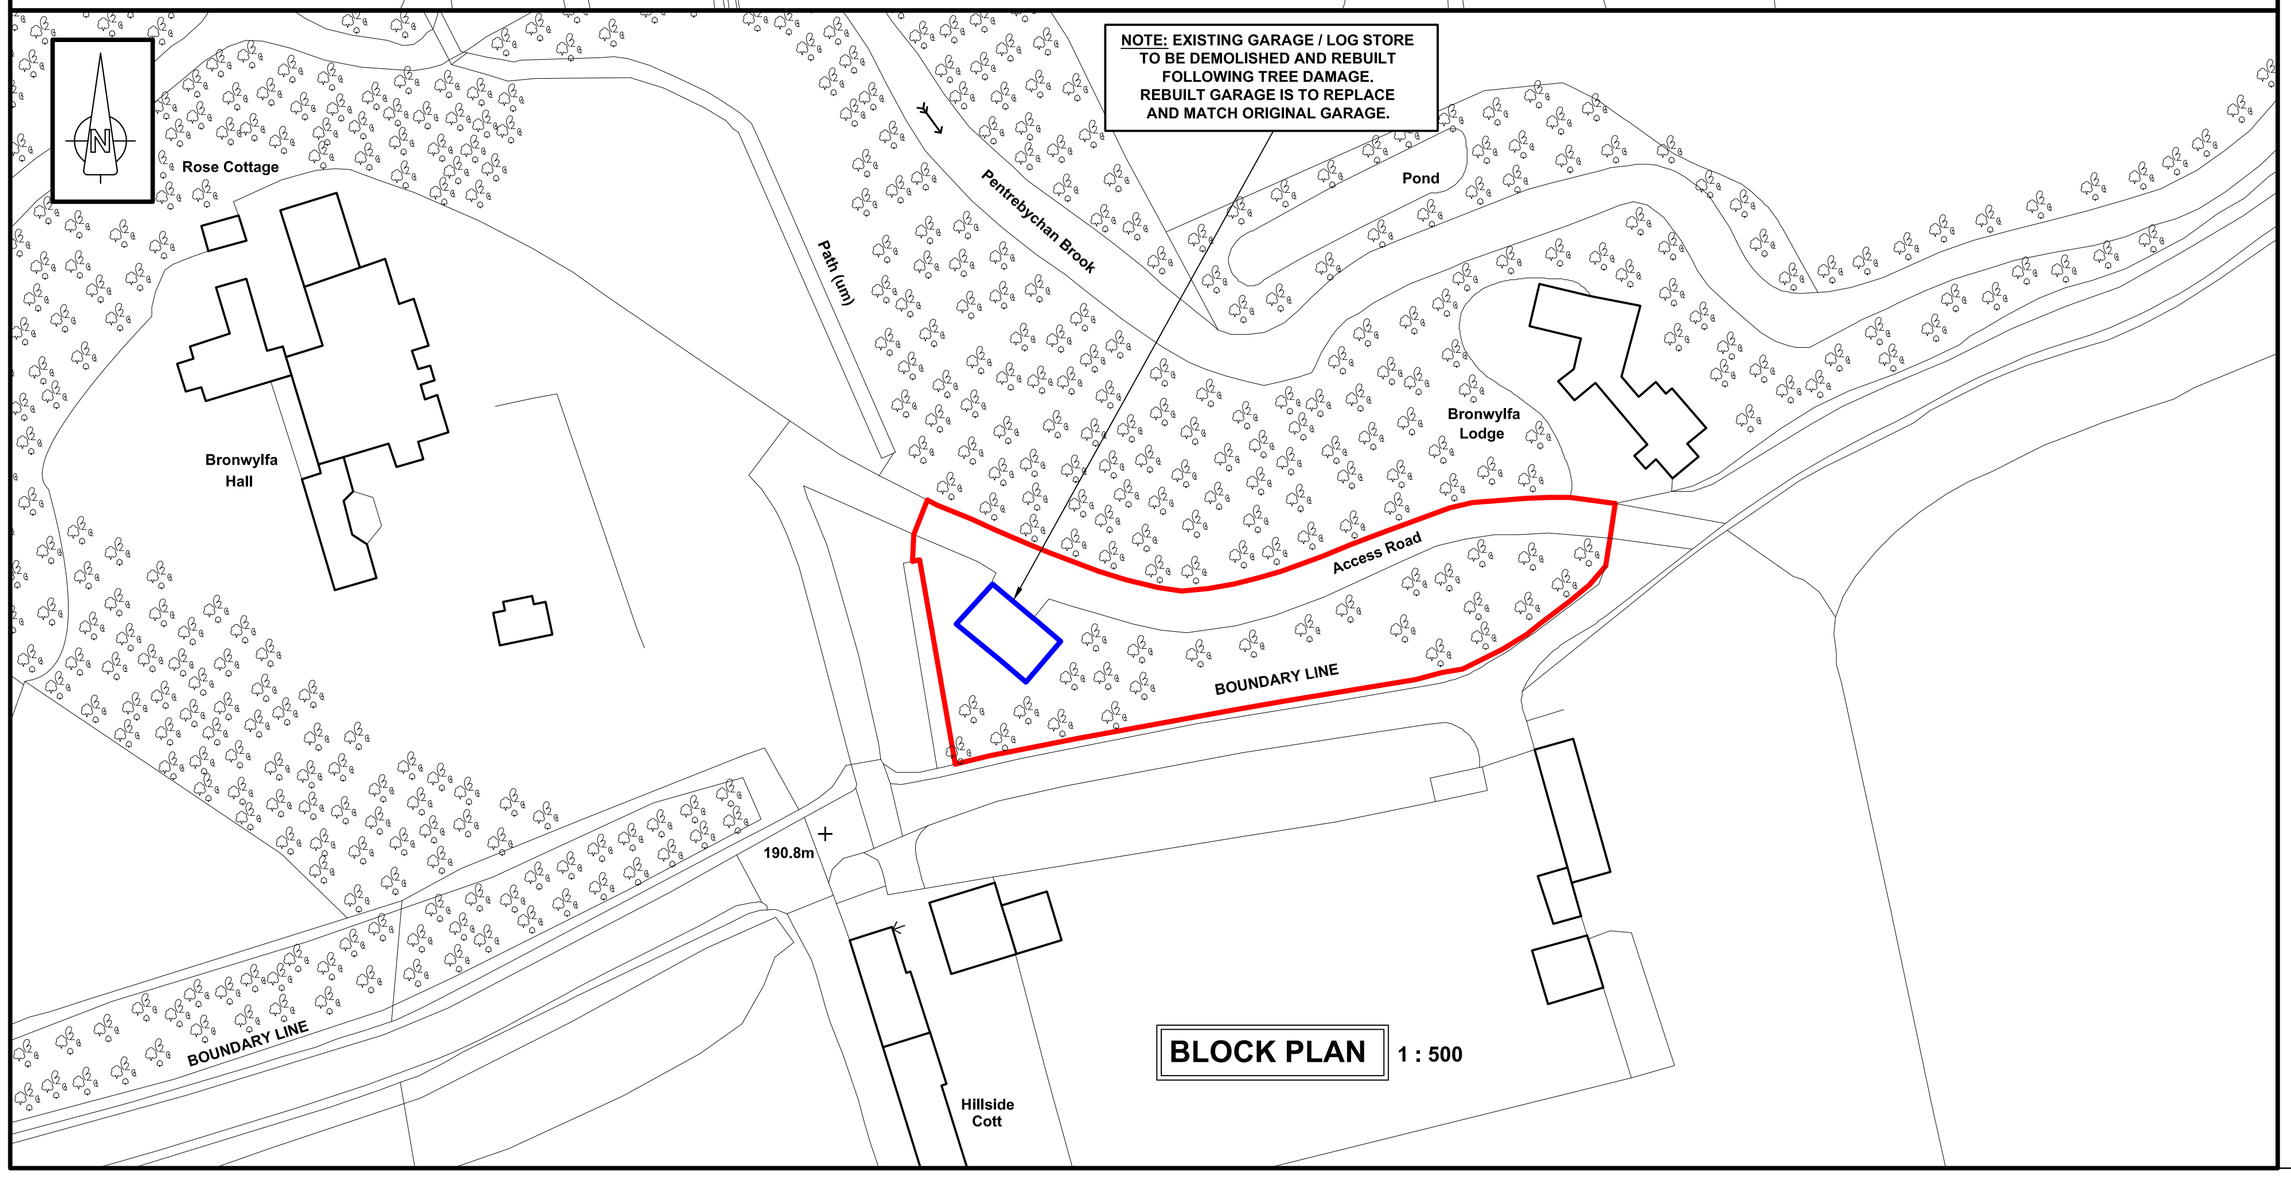

BLOCK PLAN 1 : 500

HEALTH AND SAFETY INFORMATION

IN ADDITION TO THE HAZARDS / RISKS NORMALLY ASSOCIATED WITH THE TYPES OF WORK DETAILED ON THIS DRAWING, NOTE THE FOLLOWING

CONSTRUCTION:-

MAINTENANCE / CLEANING / OPERATION:-

DECOMMISSIONING / DEMOLITION:-

Notes

1. THIS DRAWING IS TO BE READ IN CONJUNCTION WITH ALL DRAWINGS No.s E22421 / 01, 02, 03 & 04.
2. ALL SETTING-OUT DIMENSIONS, LEVELS AND HEIGHTS TO BE CONFIRMED ON SITE PRIOR TO ANY FABRICATION WORKS.
3. ON NO ACCOUNT SHOULD THIS DRAWING BE SCALED-OFF.

Ref.	Revision	Date
A	AREA OF WORKS OUTLINE AMENDED.	30.04.25.

Title

BRONWYLFA HALL LODGE, BRONWYLFA, WREXHAM. LL14 4LD.

REBUILDING WORKS TO GARAGE FOLLOWING TREE DAMAGED.

Scale AS SHOWN FOR A1 SHEET

BLOCK PLAN AND LOCATION PLAN.

WILLIAM JONES & PARTNERS
Consulting Civil & Structural Engineers
17 Saxon Road,
Southport. PR8 2AX.
Telephone 0151 298 1937
Mobile 07718527253
E-mail: info@williamjonesandpartners.co.uk

Drawing No. E22421 / 05 A