
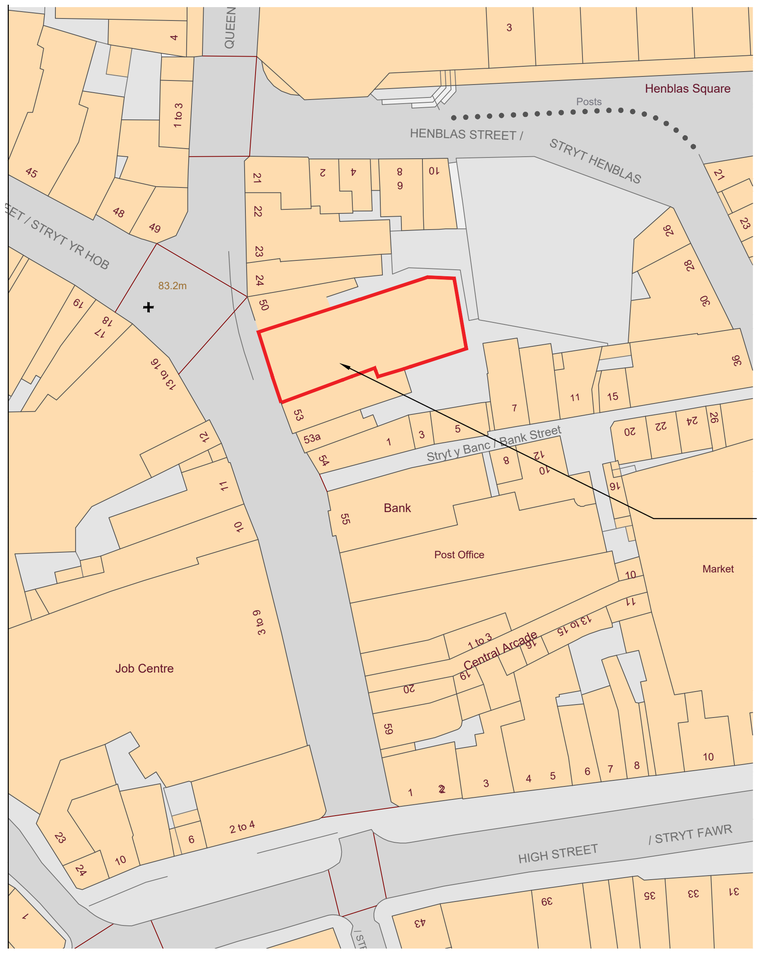


SITE LOCATION WITHIN RED LINE BOUNDARY.

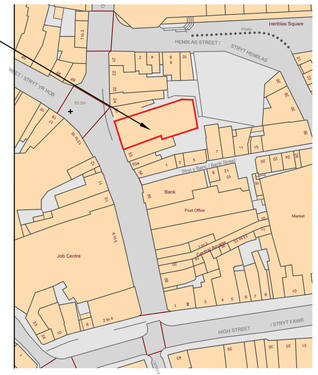

01 | SITE LOCATION BLOCK PLAN

SCALE: 1:500

0 5000 10000 25000

SCALE: 1:500

01 | SITE LOCATION PLAN

SCALE: 1:1250

0 12500 25000 62500

SCALE: 1:1250

SCALE BAR

NORTH POINT

REV	DATE	DESCRIPTION	DR	CH
-	26/01/26	First Issue	DB3	

BARCLAYS

Wates

PLANNING

DB3

CARDIFF

2 Callaghan Square, Cardiff, CF10 5BT.
T: 029 2034 2688 www.db3group.com

CLIENT
BARCLAYS BANK PLC

PROJECT
WREXHAM
51 Hope St, Wrexham LL11 1BE

TITLE
SITE LOCATION PLAN

CREATION DATE	SCALE @ A1	DRN	CHK	APP	SUIT
14/01/2026	1:500 & 1:1250	DB3			

SHEET NO.
18885 - DB3 - S01 - XX - DR - A - 90001
PROJECT NO | ORIGINATOR | ZONE | LEVEL | TYPE | ROLE | NUMBER

REVISION
-

© COPYRIGHT. ALL RIGHTS RESERVED.
THIS DRAWING MUST BE READ IN CONJUNCTION WITH ALL OTHER RELEVANT DRAWINGS AND INFORMATION.
ANY DISCREPANCIES MUST BE REPORTED TO DARKTONES IMMEDIATELY.
THIS DRAWING OR INFORMATION MUST NOT BE USED FOR CONSTRUCTION UNLESS EXPRESSLY ISSUED FOR CONSTRUCTION.