
Existing timber fence along frontage boundary. Short section located within 1 m of the highway, included within this application.





Existing Dwelling: 2 Oak Tree Cottages

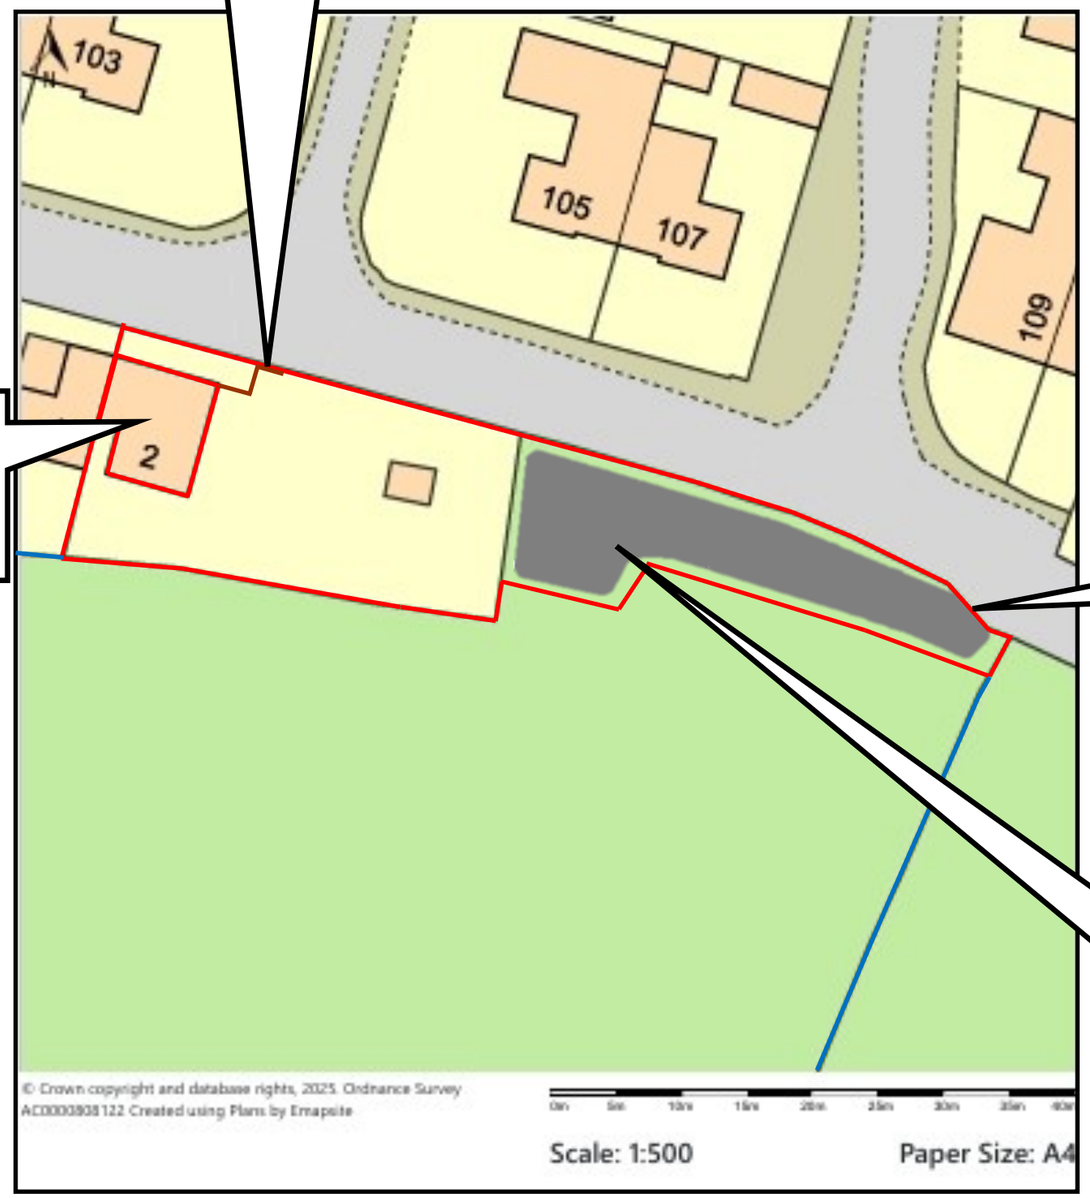





Pre-existing agricultural field gate retained for vehicular access. No alterations have been made to the entrance



Area subject to change of use, parking and turning only (approx. 162 sq.m).

Notes:



Client:

Abigail Randles

Job Title:

Retrospective change of use of land for parking and turning (incidental to dwelling)

Drawing Title:

Existing and Retained Layout

Page Size: A3

Scale: 1:500 A4

Date: January 2026

WILLIAMS
PLANNING & DEVELOPMENT
07771 999 132
info@williamsplanninganddevelopment.co.uk
www.williamsplanninganddevelopment.co.uk