
Symbol Guide

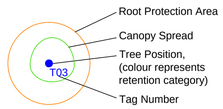

BS5837:2012 - Tree Category

- Category A Trees High Quality
- Category B Trees Moderate Quality
- Category C Trees Low Quality
- Category U Trees Poor Quality/ Remove

Tree Protection & Removal

- Proposed Tree Removal
- Tree Protection Fencing

KEY

- Indicative Red Line Boundary
- Oswestry 6T
- Legacy Fibre Route
- Legacy 7T

TREE 21
Tree Surveys & Consultancy Services

Project Name:
Kronospan Cable Routes

Drawing Title:
Tree Protection, Retention and Removal Plan
Sheet 6 of 13

Drawing Number:
251027-1.0-KCR-TPRRP-MH-06

Client:
Kronospan

Agent:
Axis

Date:
October 2025

Scale:
1:1000 @ A1

SHEET 4
CUT

Due to the narrow and likely shallow of the road make up in this area, excavation within the Root Protection Area of T161 and T163 will be be monitored by the project Arboricultural Consultant. Any concerns relating to structural damage, during or following excavations will be immediately reported to WCBC and management works prescribed.


Any root damage greater than 25mm will be recorded and impacted trees will be inspected once a year for a period of 3 years during full leaf. Any decline in physiological condition will be reported and a mitigation strategy produced.

No impact is likely in this area due to small size of trees which are unlikely to extend below the road and the HDD section which will drill below tree roots adjacent that section.


Horizontal Directional Drilling Site

CUT
SHEET 10

KEY PLAN
(NOT TO SCALE)

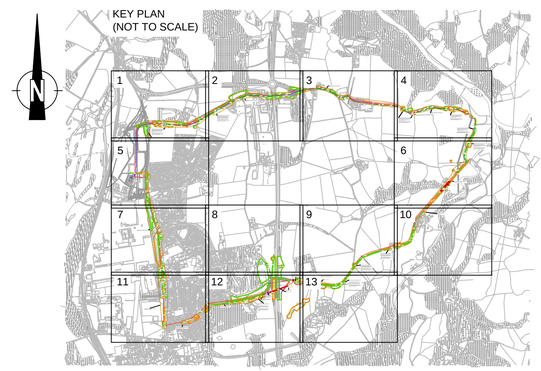

Symbol Guide

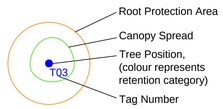

BS5837:2012 - Tree Category

- Category A Trees High Quality
- Category B Trees Moderate Quality
- Category C Trees Low Quality
- Category U Trees Poor Quality/ Remove

Tree Protection & Removal

- Proposed Tree Removal
- Tree Protection Fencing

KEY

- Indicative Red Line Boundary
- Oswestry 6T
- Legacy Fibre Route
- Legacy 7T

TREE 21
Tree Surveys & Consultancy Services

Project Name:
Kronospan Cable Routes

Drawing Title:
Tree Protection, Retention and Removal Plan
Sheet 7 of 13


Drawing Number:
251027-1.0-KCR-TPRRP-MH-07


Client:
Kronospan

Agent:
Axis


Date:
October 2025

Scale:
1:1000 @ A1

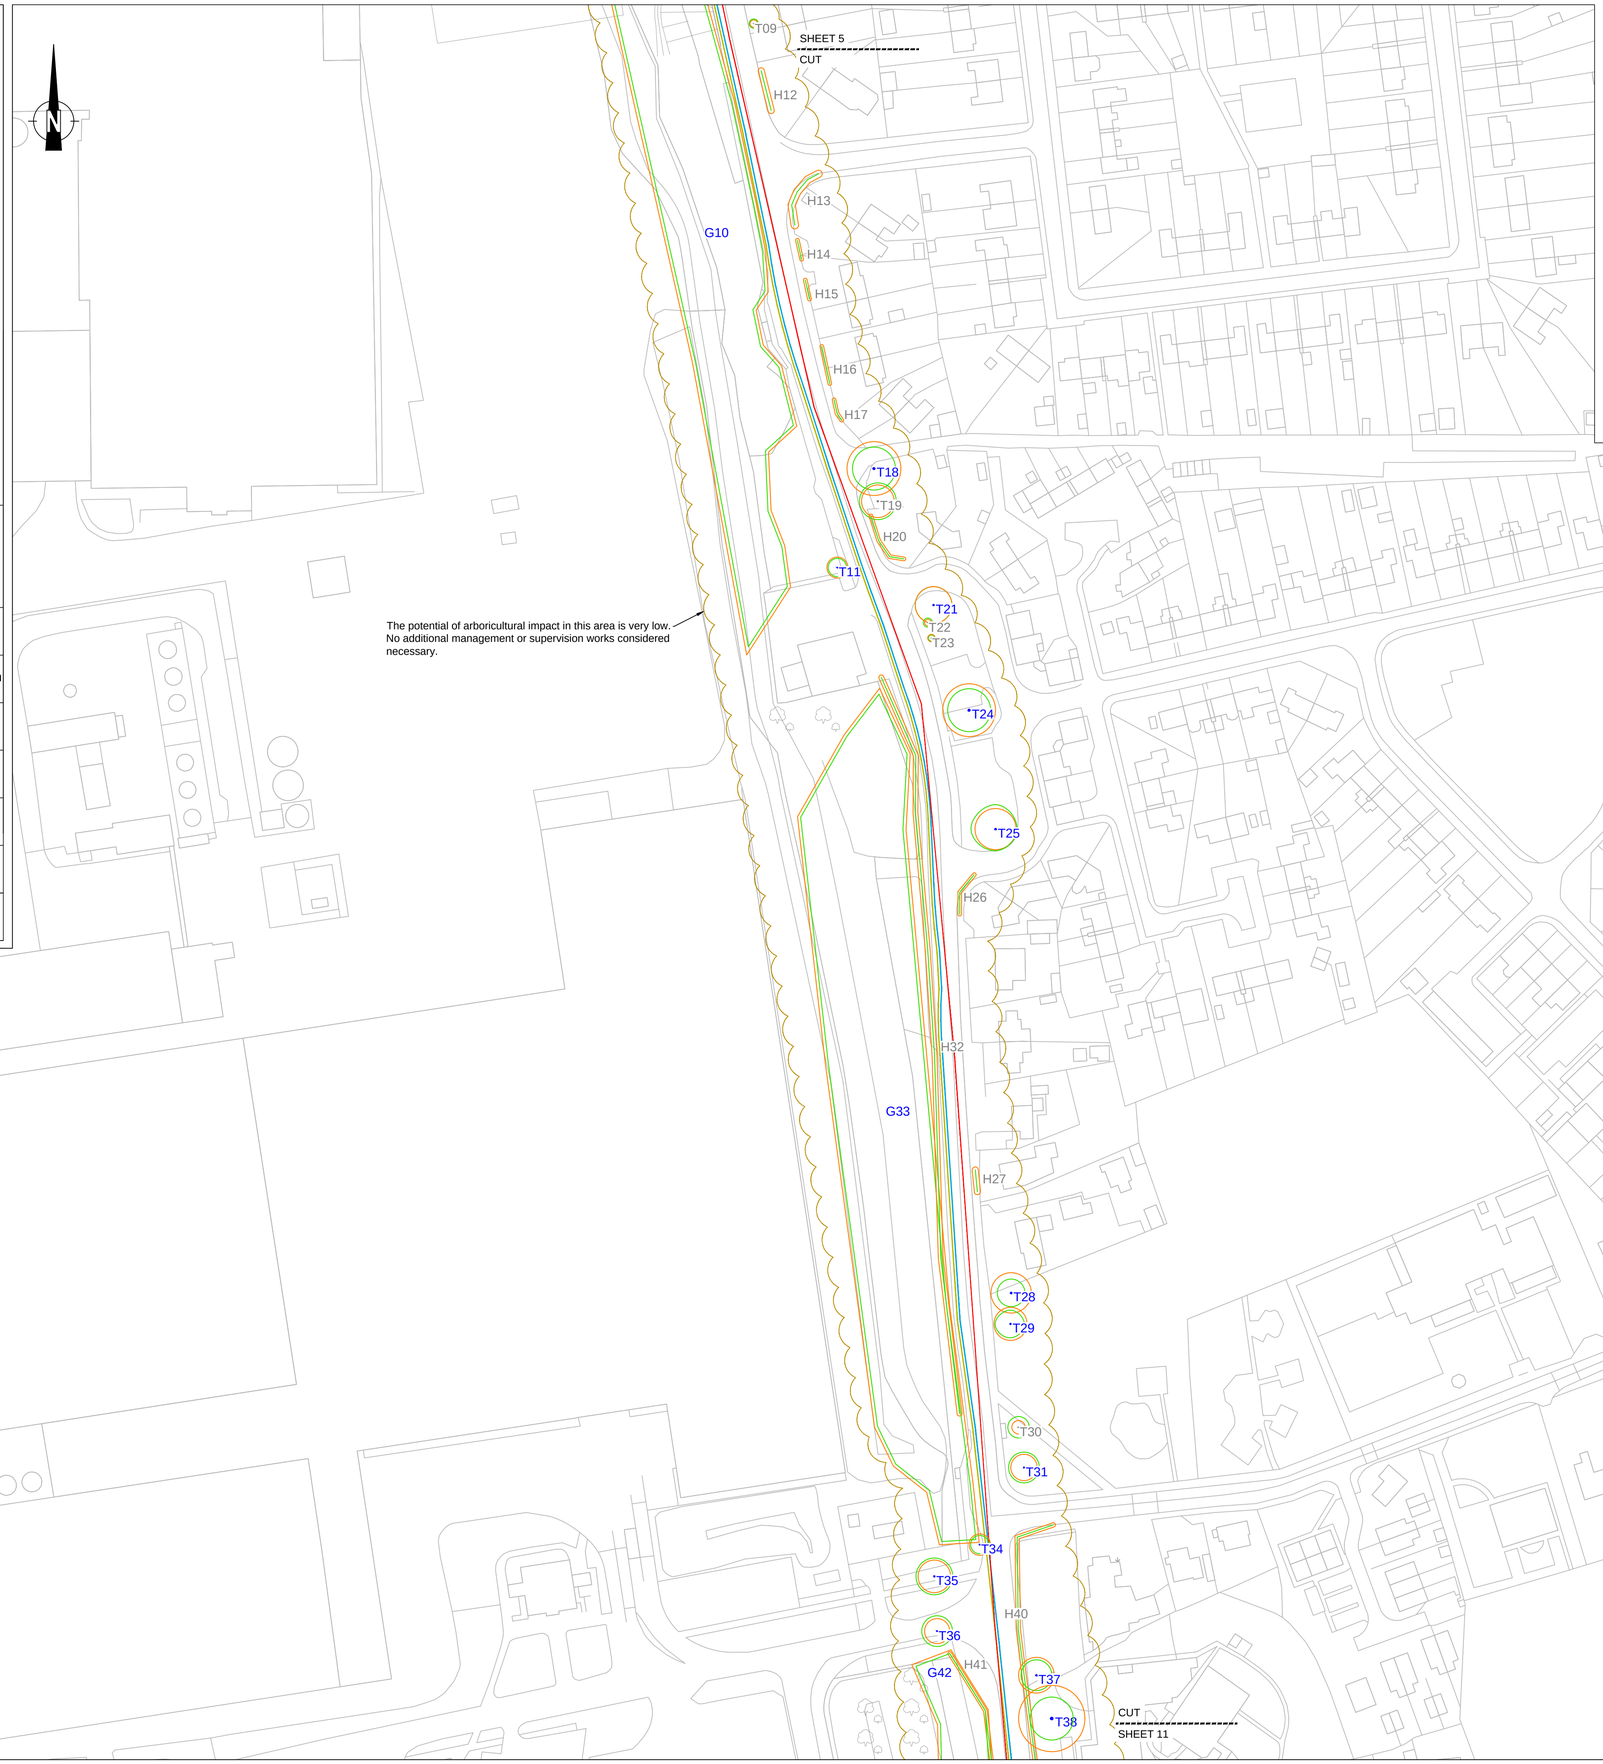

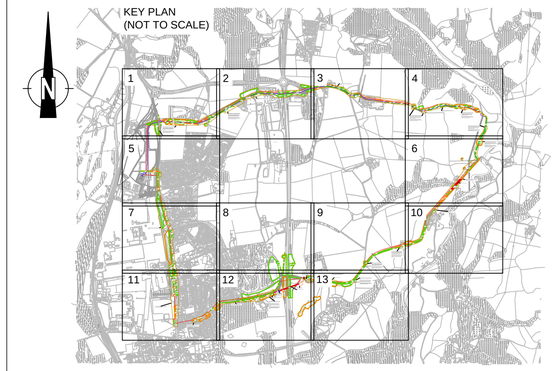

Symbol Guide

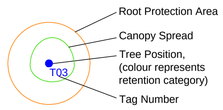

BS5837:2012 - Tree Category

- Category A Trees High Quality
- Category B Trees Moderate Quality
- Category C Trees Low Quality
- Category U Trees Poor Quality/ Remove

Tree Protection & Removal

- Proposed Tree Removal
- Tree Protection Fencing

KEY

- Indicative Red Line Boundary
- Oswestry 6T
- Legacy Fibre Route
- Legacy 7T

TREE 21
Tree Surveys & Consultancy Services

Project Name:
Kronospan Cable Routes

Drawing Title:
Tree Protection, Retention and Removal Plan
Sheet 8 of 13


Drawing Number:
251027-1.0-KCR-TPRRP-MH-08

Client:
Kronospan

Agent:
Axis

Date:
October 2025

Scale:
1:1000 @ A1

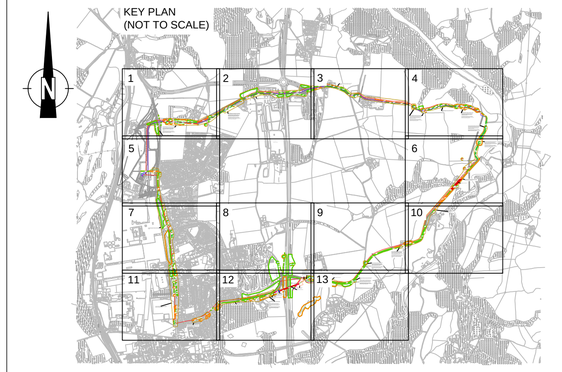

SHEET 7
CUT

CUT
SHEET 12

CUT
SHEET 9

T78
T80
T77
T76
T79
H99
T102
W81
G100
G103
G104

Excavation in the RPA of T109 and T110 will be closely monitored and supervised by the project Arboricultural Consultant. Any concerns relating to structural damage to the tree, following the excavation will be recorded and reported to