Supporting Document
Quotation + Photos
original windows (renovation)
(not original feature)


Roof

Replacement windows required Bespoke like for like. No structural alterations have been made (First occurant) or will be made

West-facing elevation

1 : 50 Scale

Key
Glass
White hard wood
Black wood

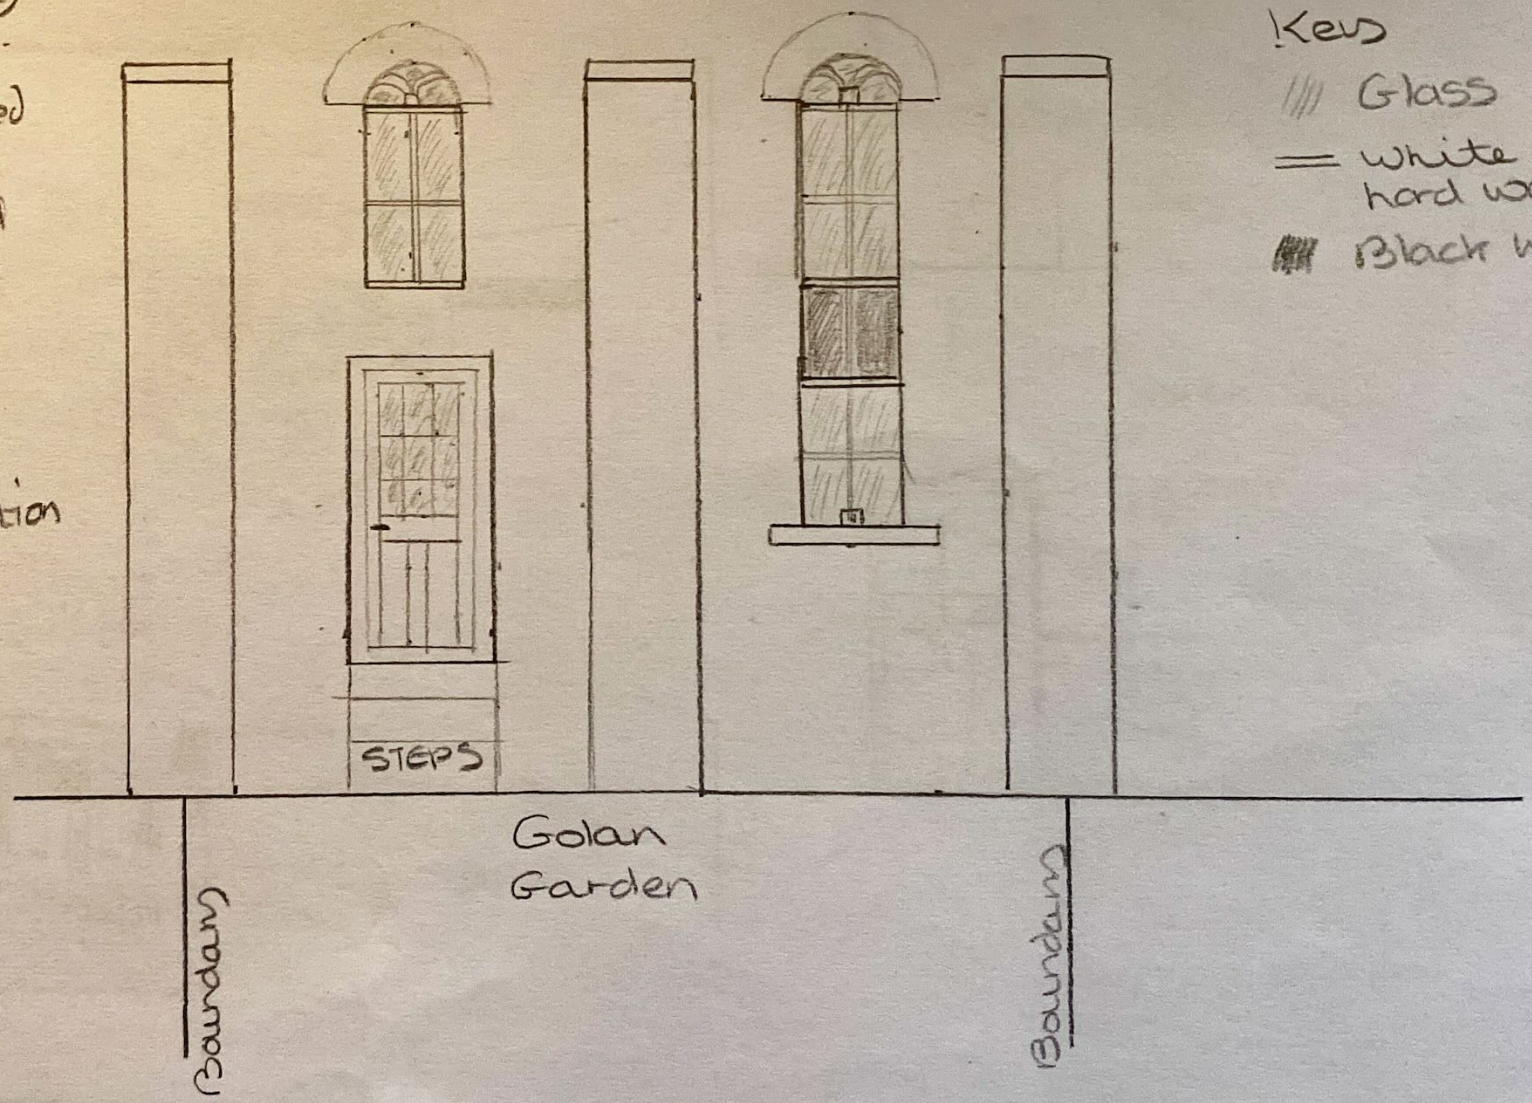

Not part of property only.

28/1/2026
SASHBARRY SSL Beams