
# Appendix C – Visibility Splay Drawings

Q:\5151-5200\5185 Kronospan 132kV Cable Planning Application\Dwgs\CAD\Transport\5185 Kronospan Swept Path Analysis.dwg

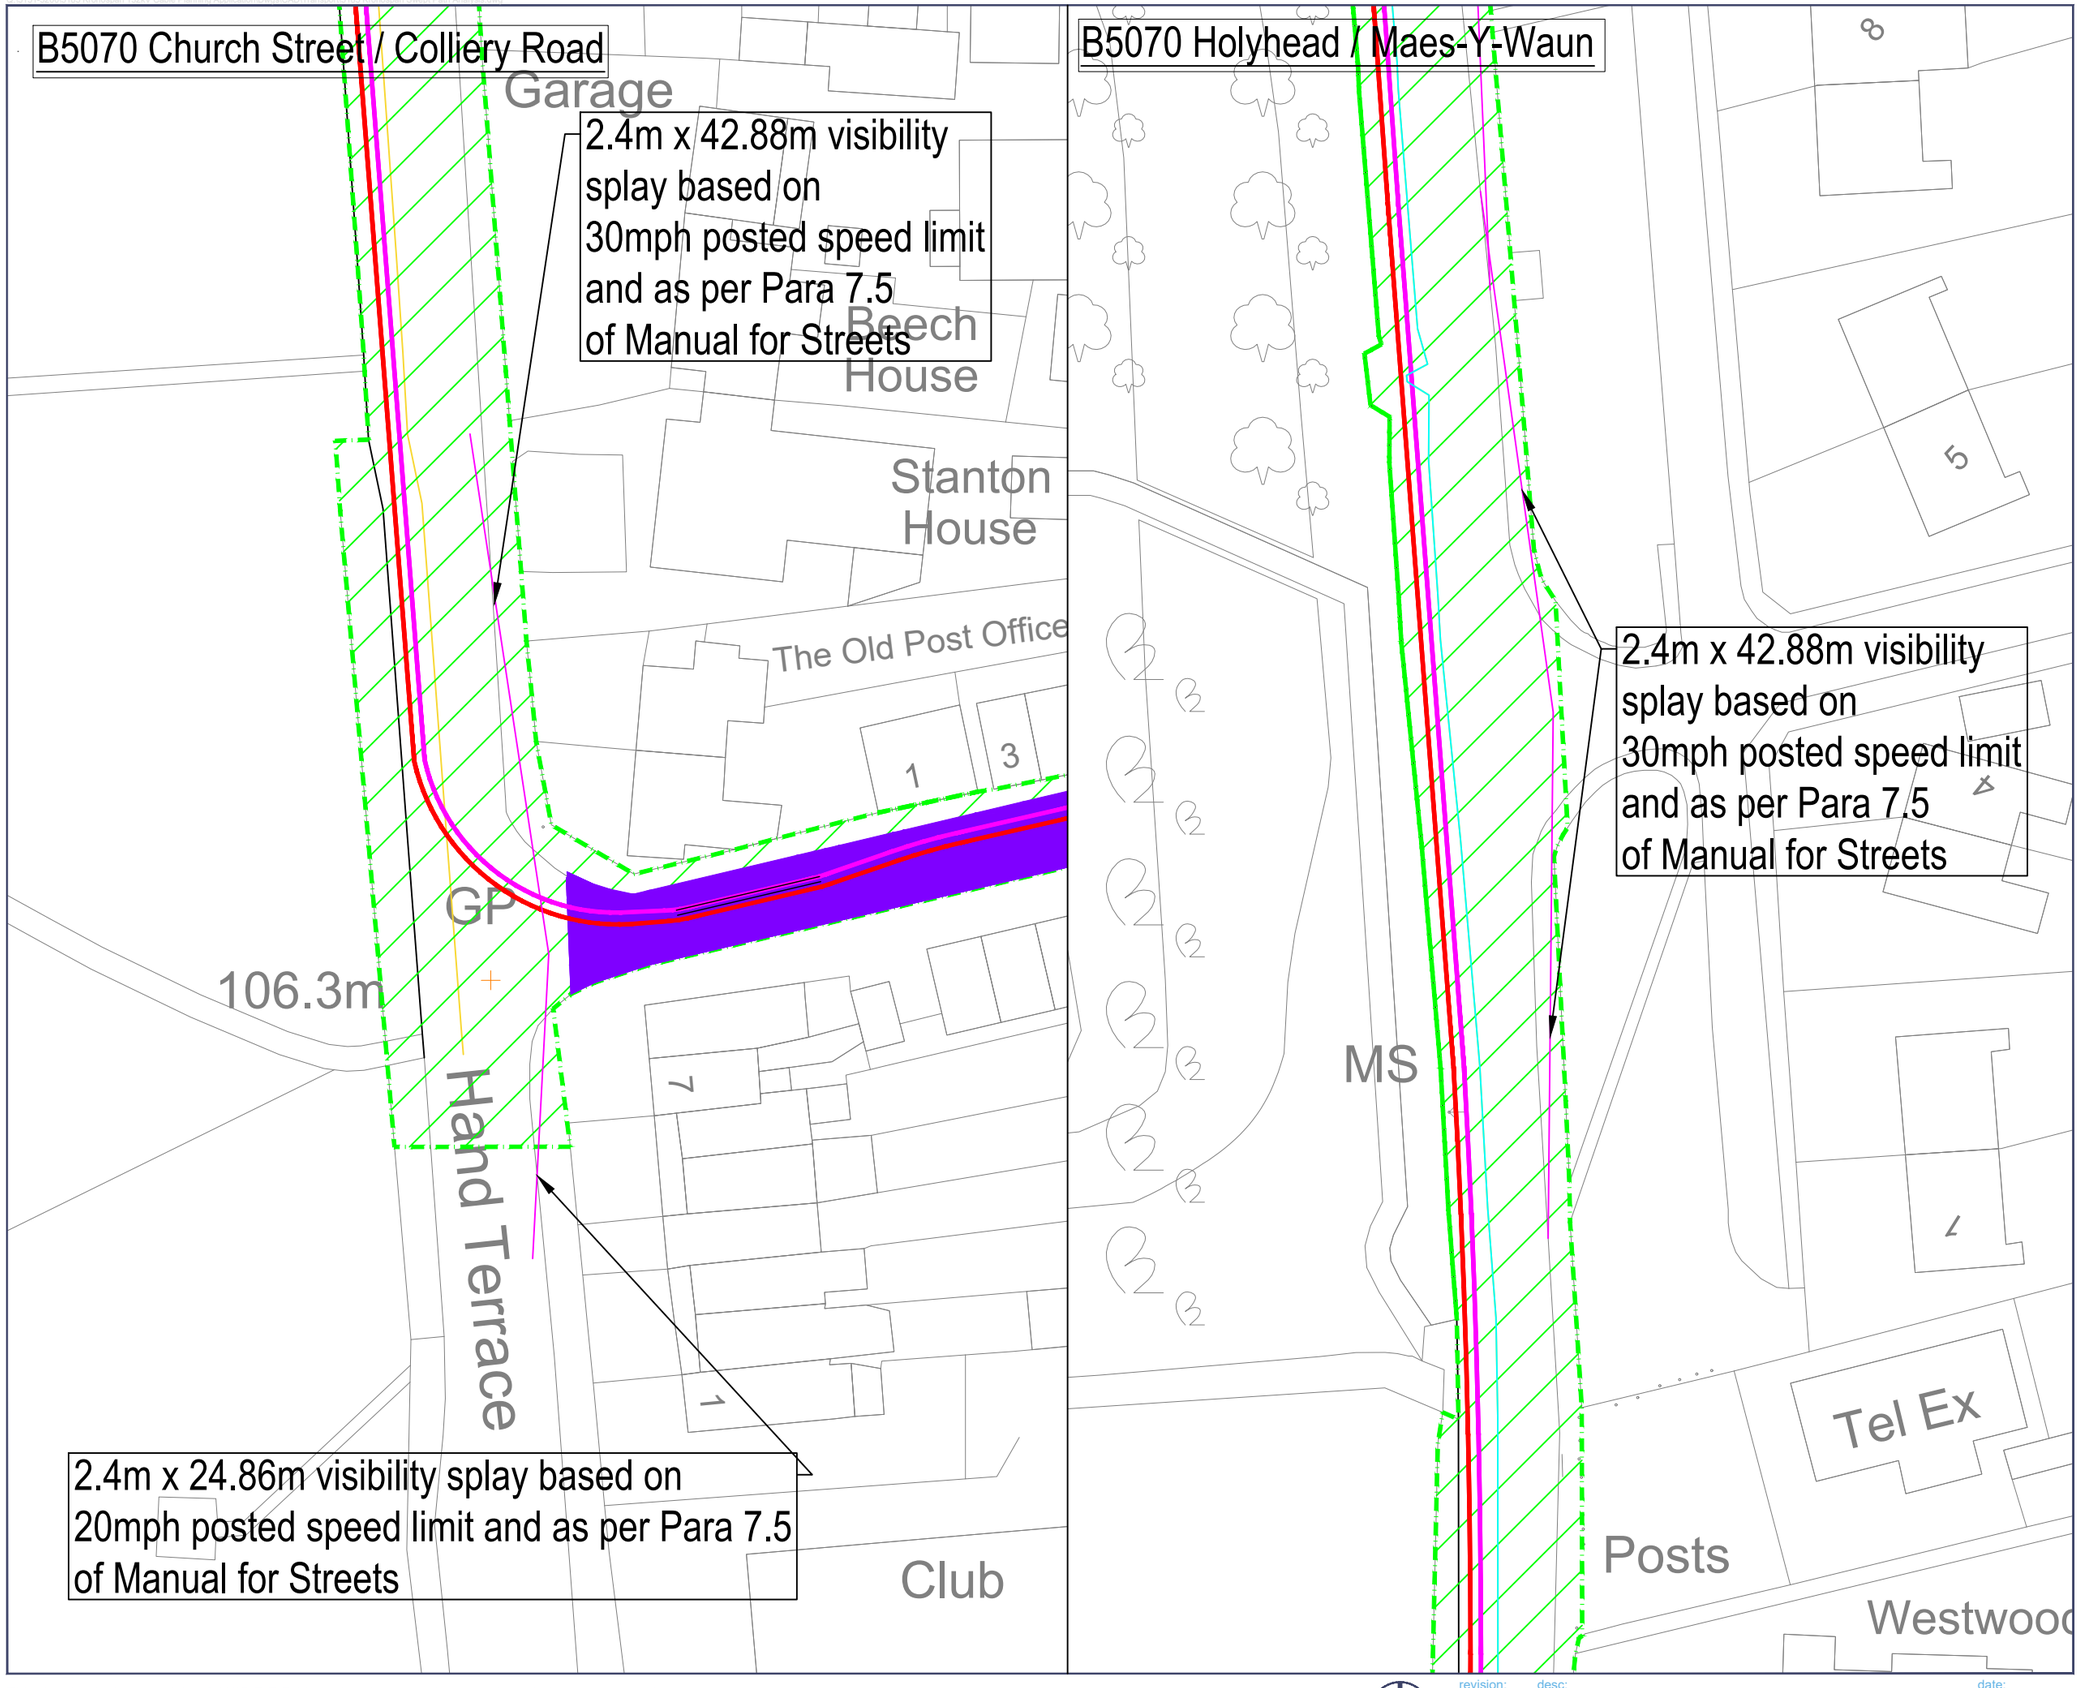


Highway Boundary

Visibility Splay

This drawing is the copyright of AXIS P.E.D Limited and may not be loaned, copied or reproduced in any way - or used for any offer, quote, tender or construction purposes without written consent of the company to do so. Follow any figured dimensions - do not scale for construction purposes. If in doubt ask.

© Crown Copyright and database rights 2025. OS AC0000813445

N

| revision: | desc: | date: |
|---|---|---|

0 10 20 30 40 50m

0344 8700 007
axis.co.uk

axis

Client
**Kronospan Ltd**

Project
**Kronospan 132kV Cable Planning Application**

Drawing Title
**Visibility Splays along Cable Construction Route**


| Scale | Status |
|---|---|
| 1:500 @A3 | Preliminary |


| Date | Drawn | Checked |
|---|---|---|
| November 2025 | ES | CZ |

Dwg no
**5185-D02**

Rev

O:\5151-62005\5185 Kronospan 132KV Cable Planning Application\Dwgs\CAD\Transport\5185 Kronospan Swept Path Analysis.dwg

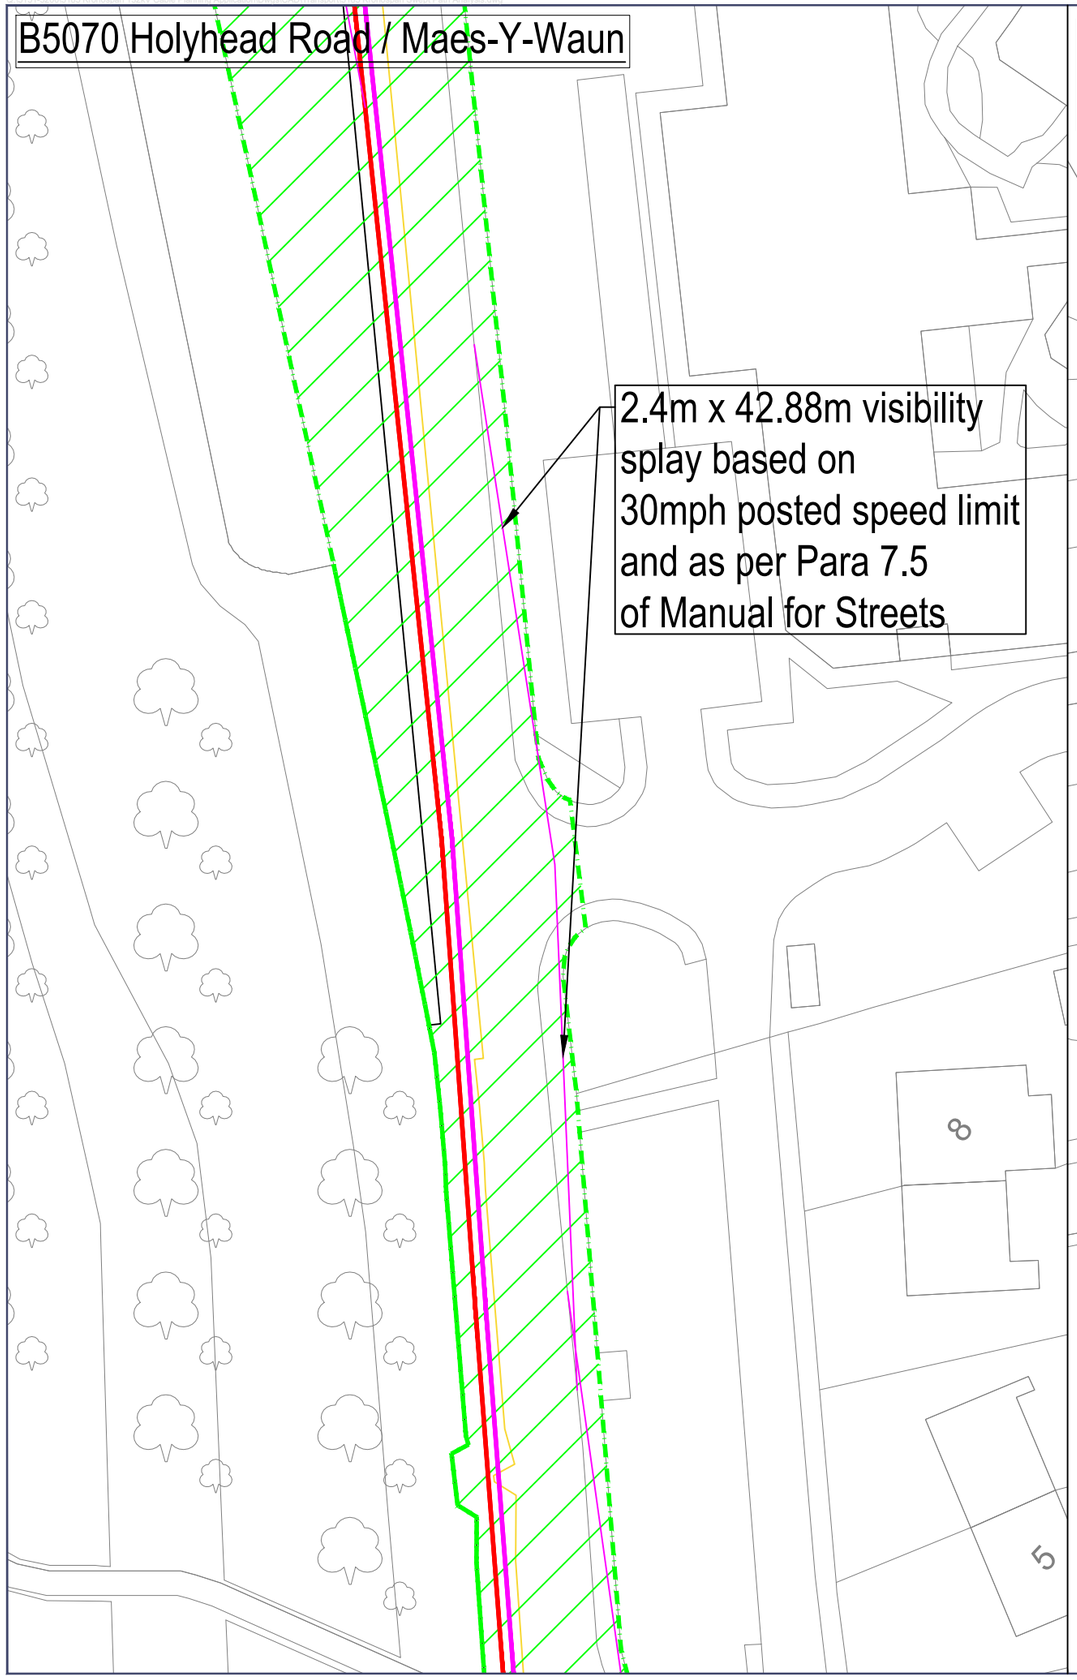

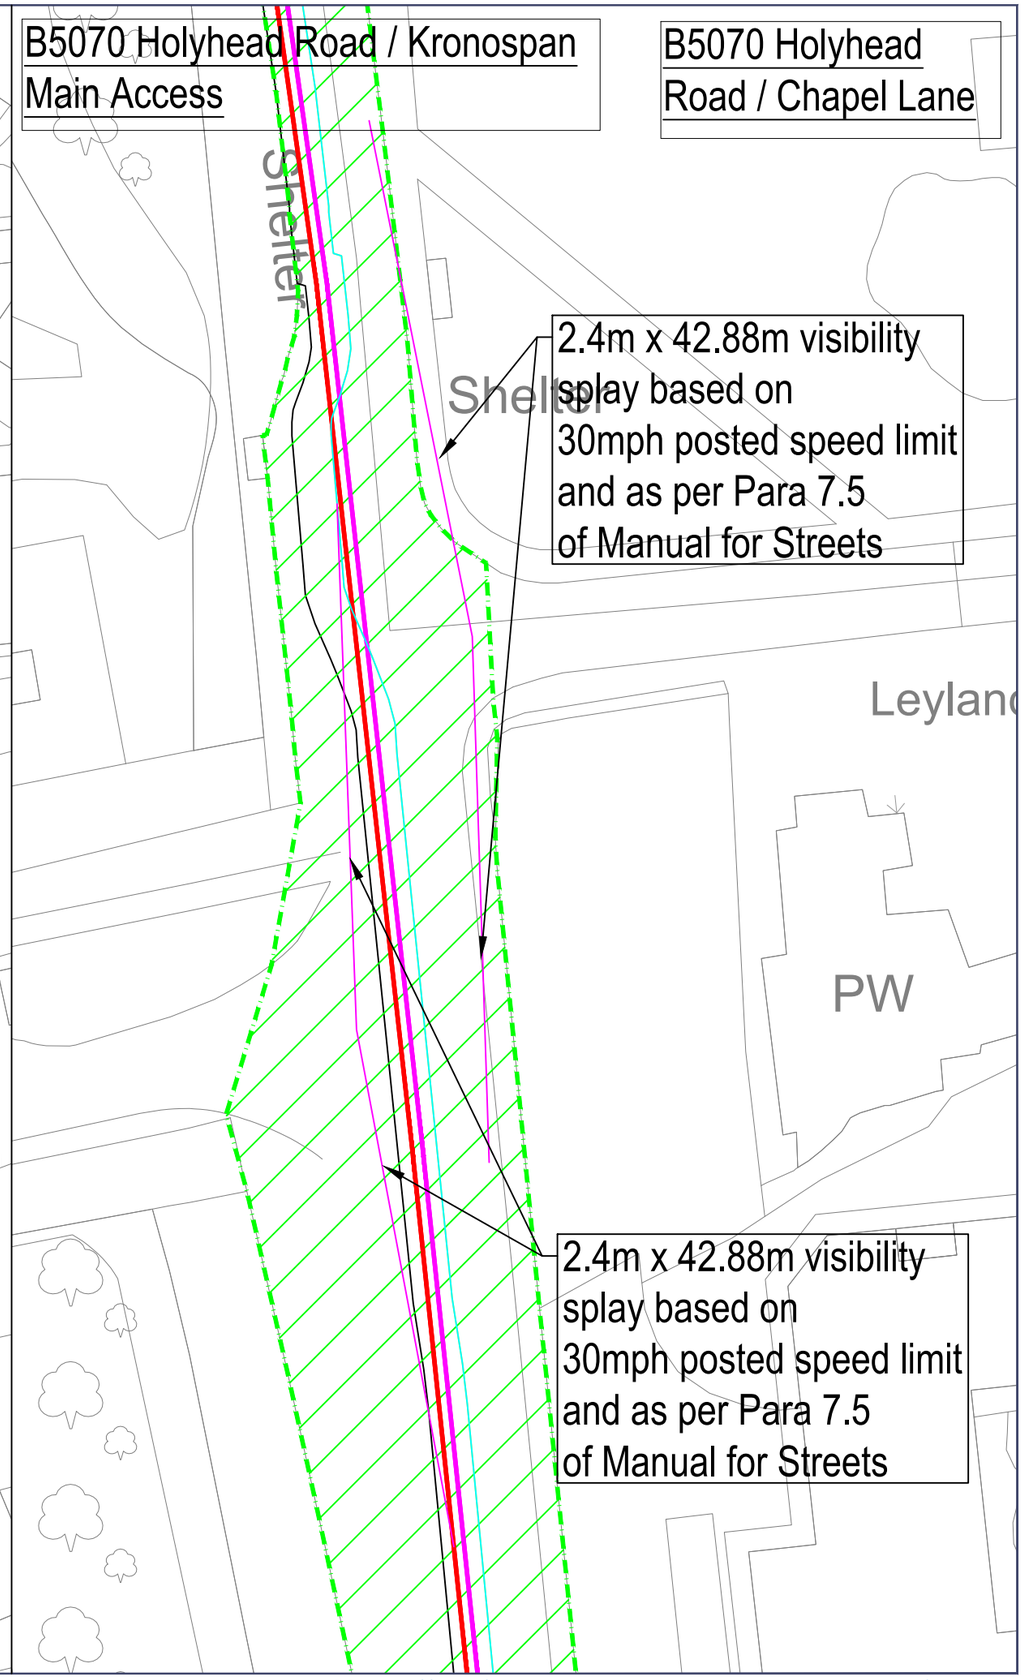
Highway Boundary

Visibility Splay

This drawing is the copyright of AXIS P.E.D Limited and may not be loaned, copied or reproduced in any way - or used for any offer, quote, tender or construction purposes without written consent of the company to do so. Follow any figured dimensions - do not scale for construction purposes. If in doubt ask.

© Crown Copyright and database rights 2025. OS AC0000813445

N

revision: desc: date:

0 10 20 30 40 50m

0344 8700 007

axis.co.uk

Client

**Kronospan Ltd**

Project

**Kronospan 132kV Cable Planning Application**

Drawing Title

**Visibility Splays along Cable Construction Route**

| Scale | Status |
|---|---|
| 1:500 @A3 | Preliminary |


| Date | Drawn | Checked |
|---|---|---|
| November 2025 | ES | CZ |

Dwg no

**5185-D03**

Rev

Q:\5151-520005185 Kronospan 132kV Cable Planning Application\Dwgs\CAD\Transport\5185 Kronospan Sweep Path Analysis.dwg

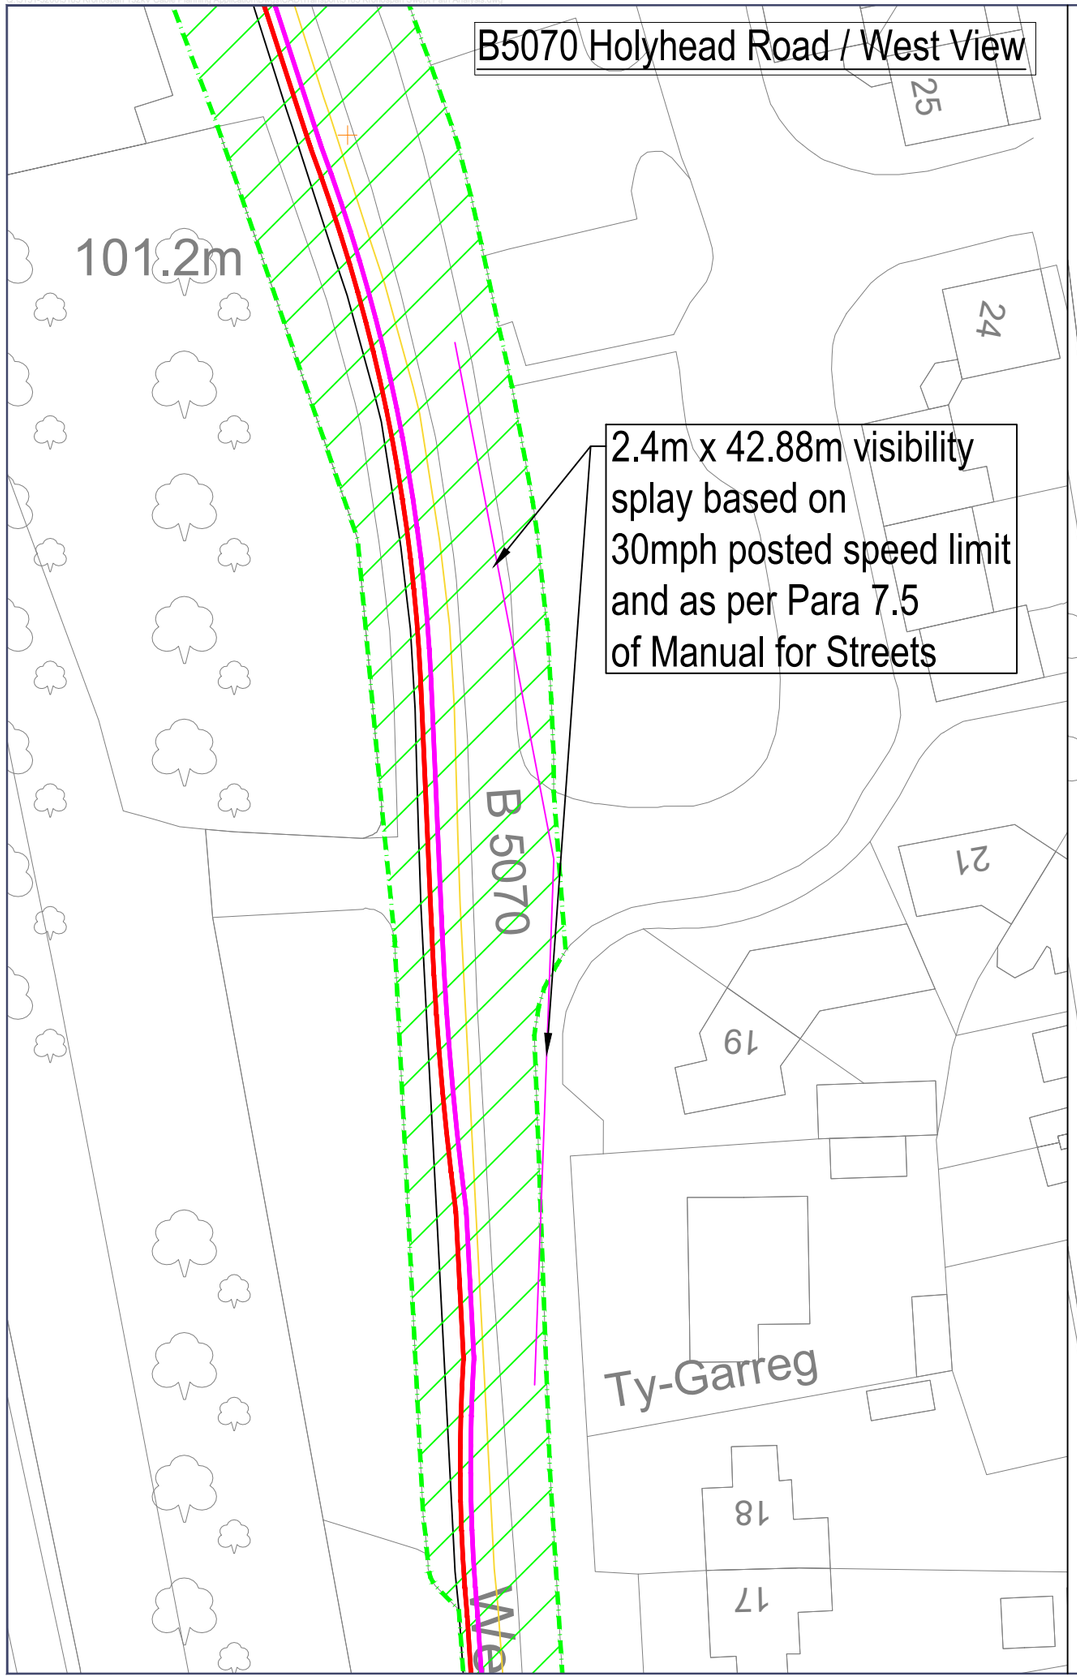





Highway Boundary

Visibility Splay

This drawing is the copyright of AXIS P.E.D Limited and may not be loaned, copied or reproduced in any way - or used for any offer, quote, tender or construction purposes without written consent of the company to do so. Follow any figured dimensions - do not scale for construction purposes. If in doubt ask.

© Crown Copyright and database rights 2025. OS AC0000813445

N

revision: desc: date:

0 10 20 30 40 50m

0344 8700 007

axis.co.uk

Client

**Kronospan Ltd**

Project

**Kronospan 132kV Cable Planning Application**

Drawing Title

**Visibility Splays along Cable Construction Route**

Scale: **1:500 @A3**

Status: **Preliminary**

Date: **November 2025**

Drawn: **ES**

Checked: **CZ**

Dwg no: **5185-D04**

Rev

O:\5151-520005185 Kronospan 132KV Cable Planning Application\Dwgs\CAD\Transport\5185 Kronospan Swept Path Analysis.dwg

B5070 Holyhead Road / West View

B5070 Holyhead Road / Welsh Water Access Road

B5070 Holyhead Road / Crogen

2.4m x 42.88m visibility splay based on 30mph posted speed limit and as per Para 7.5 of Manual for Streets

2.4m x 42.88m visibility splay based on 30mph posted speed limit and as per Para 7.5 of Manual for Streets

2.4m x 42.88m visibility splay based on 30mph posted speed limit and as per Para 7.5 of Manual for Streets

B 5070

LB

E

9

8

1

ED Bdy

Bryn Hyfryd

Briar Bank

house

grass

Highway Boundary

Visibility Splay

This drawing is the copyright of AXIS P.E.D Limited and may not be loaned, copied or reproduced in any way - or used for any offer, quote, tender or construction purposes without written consent of the company to do so. Follow any figured dimensions - do not scale for construction purposes. If in doubt ask.

© Crown Copyright and database rights 2025. OS AC0000813445

revision: desc: date:

0 10 20 30 40 50m

0344 8700 007

axis.co.uk

Client

**Kronospan Ltd**

Project

**Kronospan 132kV Cable Planning Application**

Drawing Title

**Visibility Splays along Cable Construction Route**

Scale **1:500 @A3**

Status **Preliminary**

Date **November 2025**


Drawn **ES**

Checked **CZ**

Dwg no **5185-D05**

Rev

Q:\5151-520\5185 Kronospan 132kV Cable Planning Application\Dwgs\CAD\Transport\5185 Kronospan Swept Path Analysis.dwg

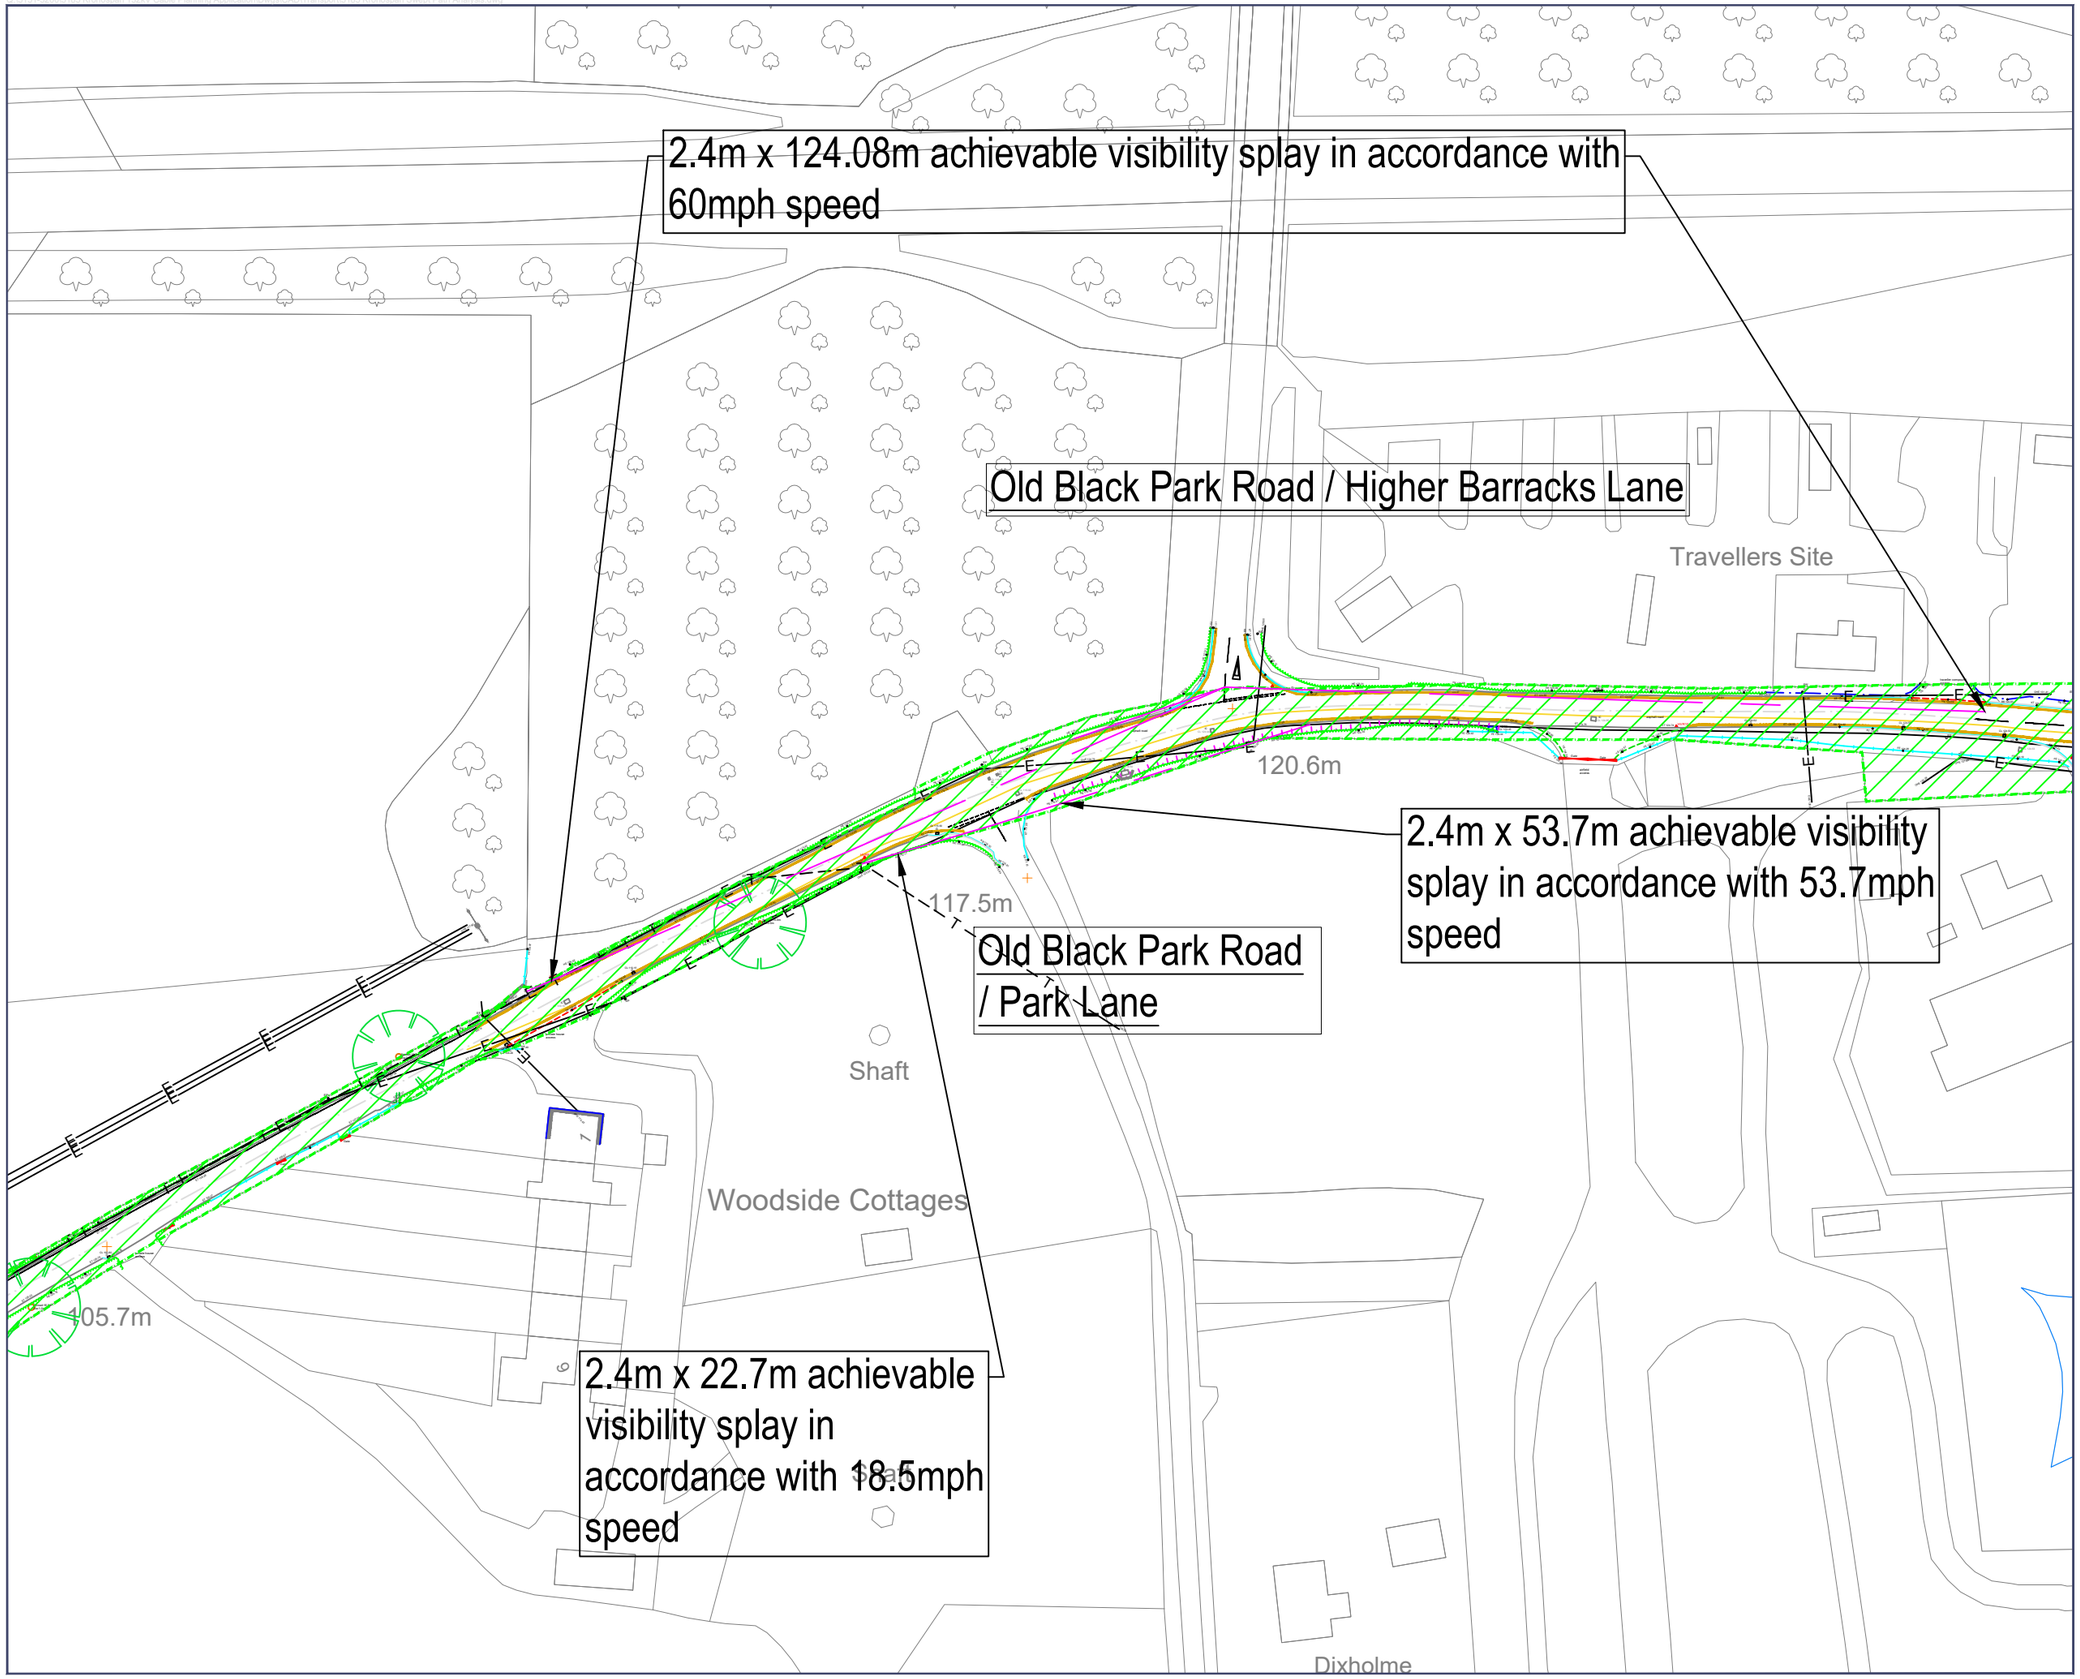


Highway Boundary

Visibility Splay

This drawing is the copyright of AXIS P.E.D Limited and may not be loaned, copied or reproduced in any way - or used for any offer, quote, tender or construction purposes without written consent of the company to do so. Follow any figured dimensions - do not scale for construction purposes. If in doubt ask.

© Crown Copyright and database rights 2025. OS AC0000813445

N

revision: desc: date:

0 10 20 30 40 50m

0344 8700 007

axis.co.uk

Client

**Kronospan Ltd**

Project

**Kronospan 132kV Cable Planning Application**

Drawing Title

**Visibility Splays along Cable Construction Route**

Scale: **1:500 @A3**

Status: **Preliminary**

Date: **November 2025**

Drawn: **ES**

Checked: **CZ**

Dwg no: **5185-D06**

Rev

Q:\5151-520\5185 Kronospan 132kV Cable Planning Application\Dwgs\CAD\Transport\5185 Kronospan Swept Path Analysis.dwg

Highway Boundary

Visibility Splay

2.4m x 124.8m achievable visibility splay in accordance with 60mph speed

Old Black Park Road / Black Park Village Road

2.4m x 78.3m achievable visibility splay in accordance with 45mph speed

Halton Cottage

Rose Cottage

Winterfield

Old Post Office

107.9m

Greenfields

Old Black Park Road / Green Lane

Halton Mission Church

Rockview

Sewage Ppg Sta

Lyngarth

2.4m x 11.2m achievable visibility splay in accordance with 10mph speed

2.4m x 12.3m achievable visibility splay in accordance with 11mph speed

Pond

Tranmere

Old Black Park Road / McDonalds (Retail Park) Roundabout

2.4m x 31.3m achievable visibility splay in accordance with 24mph speed

Green Acres

The Cottage

This drawing is the copyright of AXIS P.E.D Limited and may not be loaned, copied or reproduced in any way - or used for any offer, quote, tender or construction purposes without written consent of the company to do so. Follow any figured dimensions - do not scale for construction purposes. If in doubt ask.

© Crown Copyright and database rights 2025. OS AC0000813445

N

revision: desc: date:

0 10 20 30 40 50m

0344 8700 007

axis.co.uk

Client

**Kronospan Ltd**

Project

**Kronospan 132kV Cable Planning Application**

Drawing Title

**Visibility Splays along Cable Construction Route**

Scale

**1:500 @A3**

Status

**Preliminary**

Date

**November 2025**

Drawn

**ES**

Checked

**CZ**

Dwg no

**5185-D07**

Rev