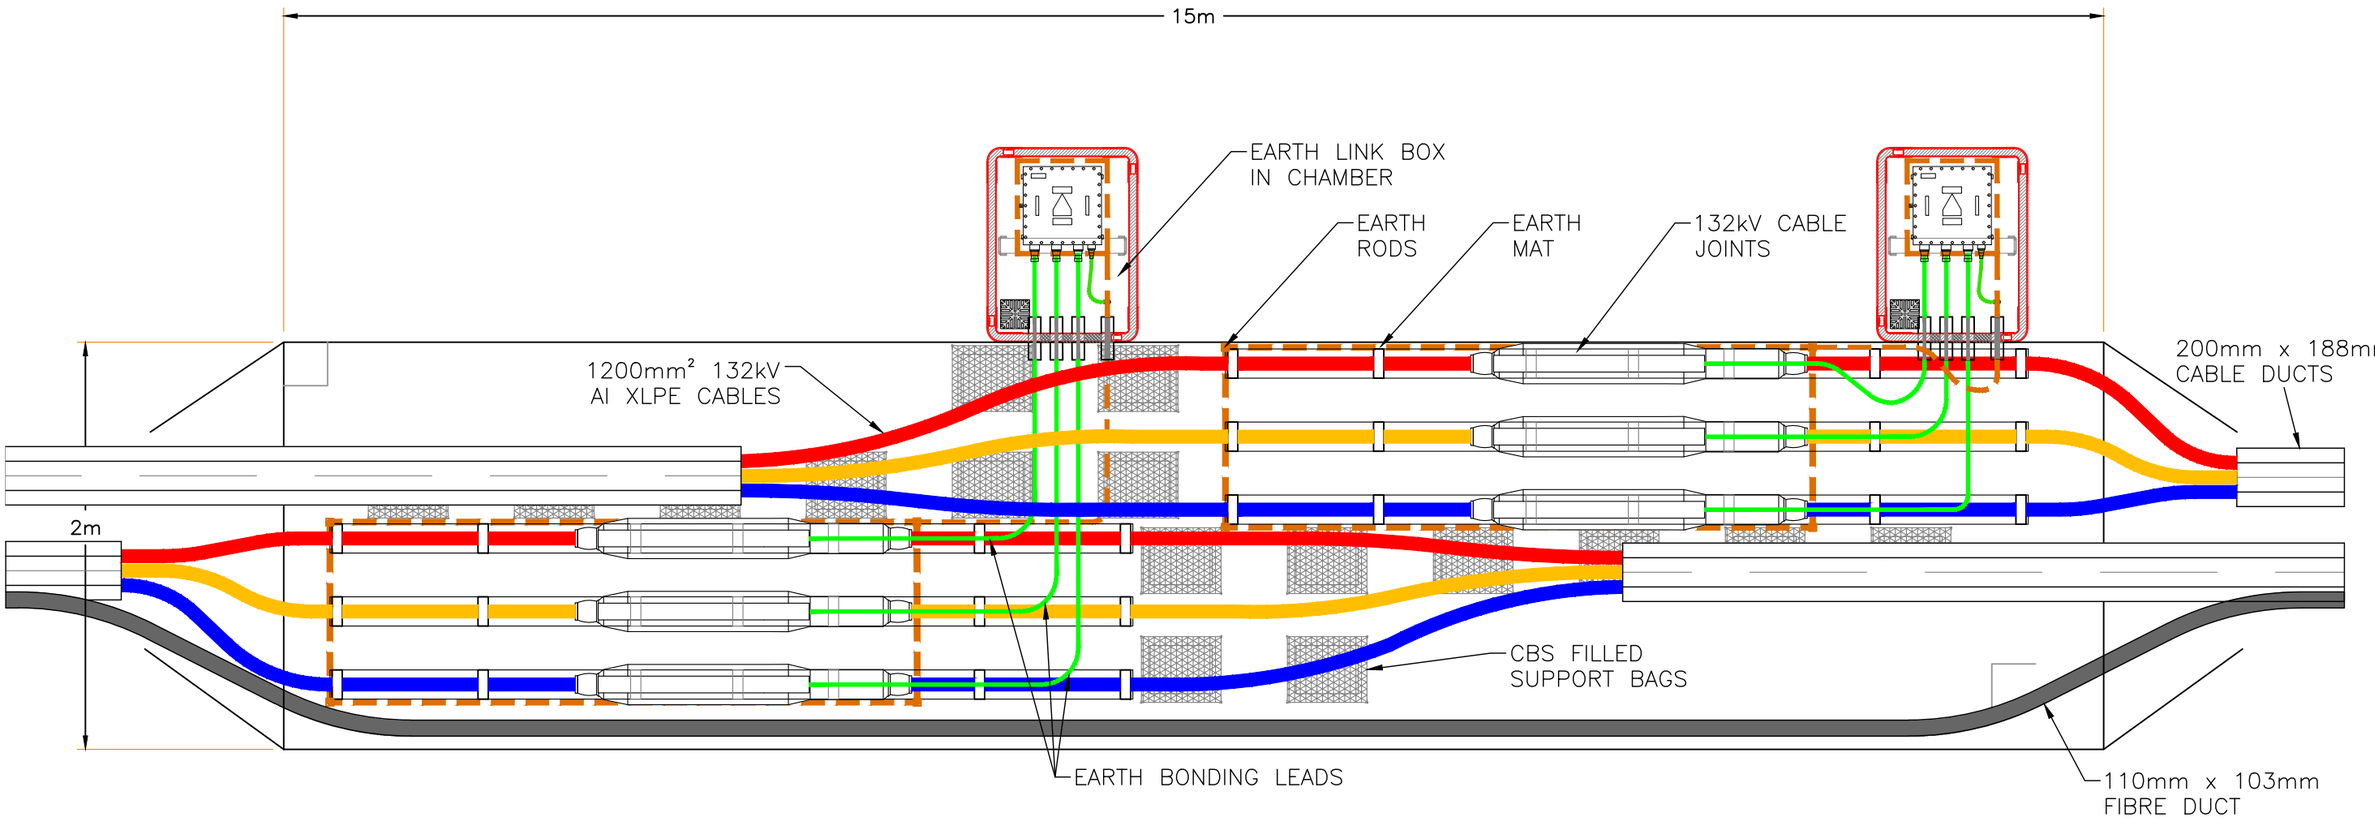


KRONOSPAN

LEGACY

PLAN ON JOINT BAY

NOT FOR CONSTRUCTION

ADP	AM	MGR	ISSUED FOR COMMENT	08/10/25	P01
DRN	CHK	APP	COMMENTS	DATE	REV

REVISIONS

kronospan

morson projects

ELECTRICITY DISTRIBUTION
ENGINEERING SERVICES LTD
Tel : 0161 872 6123 Web : www.edesltd.com

THIS DRAWING AND ANY INFORMATION OR DESCRIPTIVE MATTER SET OUT HERON ARE THE CONFIDENTIAL AND COPYRIGHT PROPERTY OF ENW/EDES LTD AND MUST NOT BE DISCLOSED, LOANED, COPIED OR USED FOR ANY PURPOSE WITHOUT WRITTEN PERMISSION.

STATUS: PRELIMINARY

Drawn By: ADP	Date: 09/10/25	
Chek'd By: AM	Appd: DC	
Sheet No: 1 of 1	Scale: N.T.S.	A3
Client Acc:		
Client Ref:		

Project: KRONOSPAN

Drawing Title: 2No. CIRCUIT JOINT BAY 15m x 2m

Drawing No: EDES-1249-201-001

Rev: P01