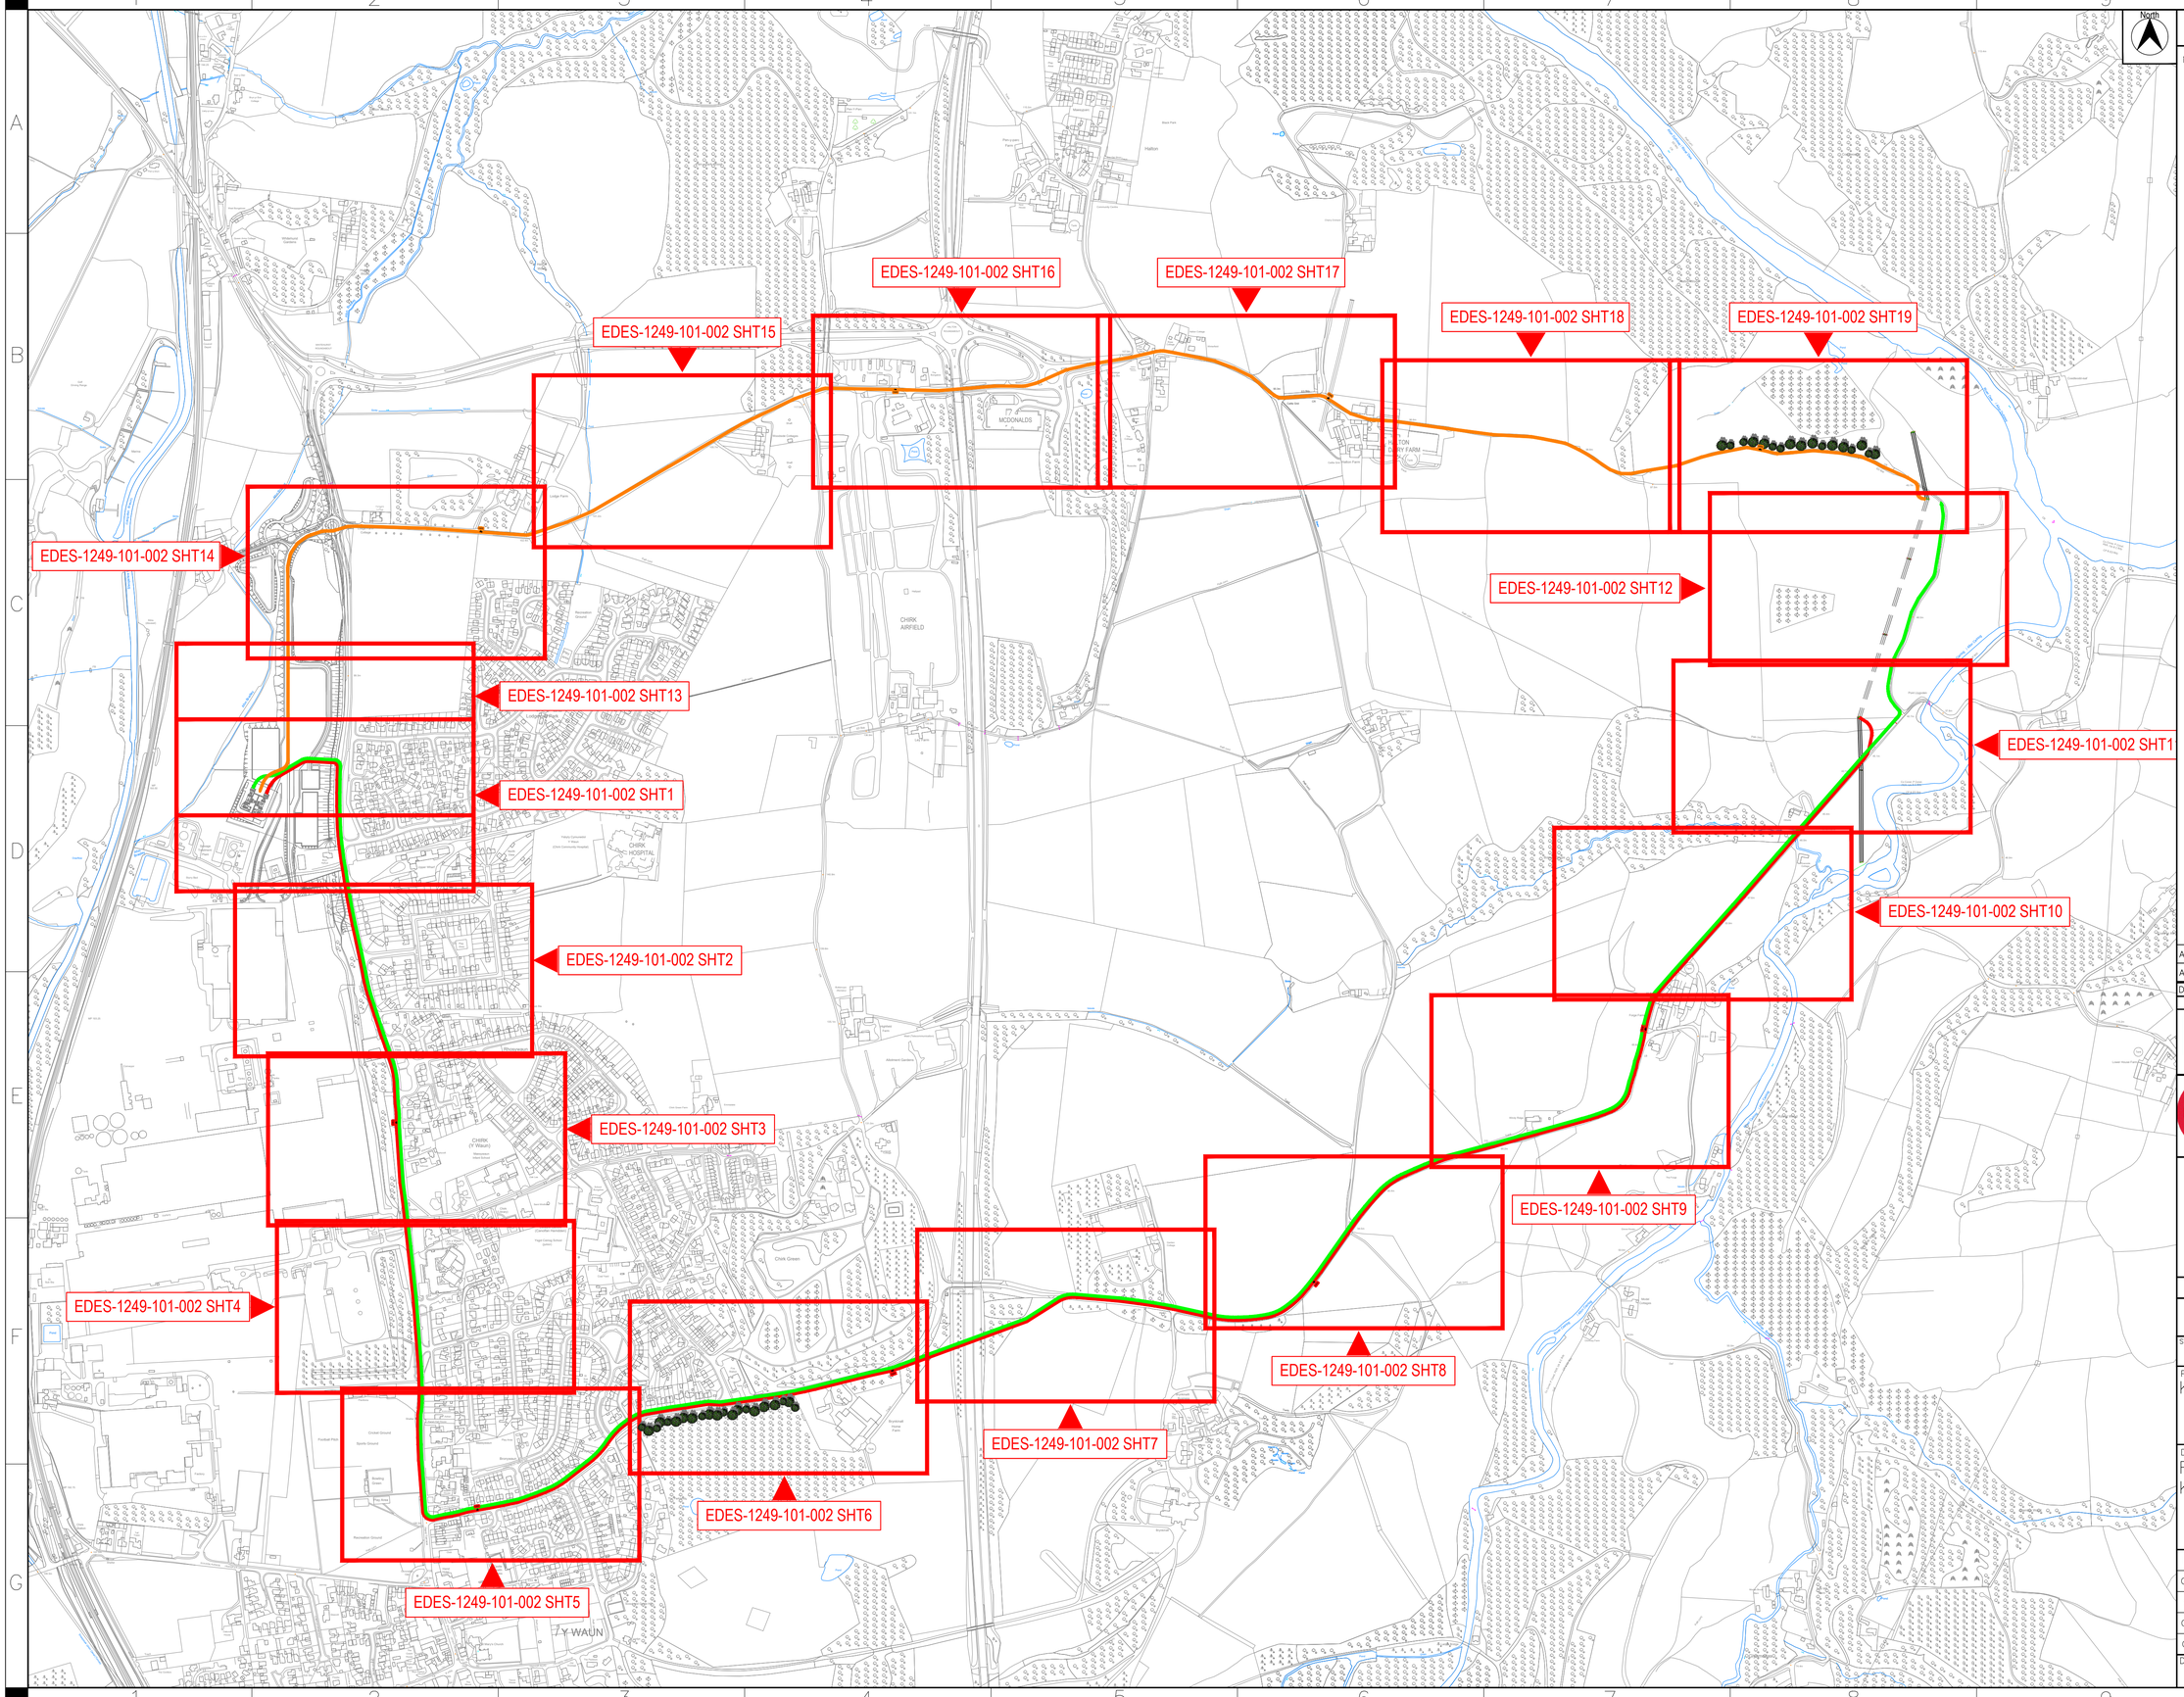


North

NOT FOR CONSTRUCTION

NOTES & KEY

KRONOSPAN TO OSWESTRY 7T
= 4415m FROM CAD

KRONOSPAN TO LEGACY 6T
= 4850m FROM CAD

KRONOSPAN TO LEGACY 6T
FIBRE ROUTE
= 3308m FROM CAD

DRN	CHK	APP	COMMENTS	DATE	REV
ADP	MGR	DC	ROUTE AMENDED	03/03/25	P02
ADP	MGR	DC	ISSUED FOR COMMENT	03/03/25	P01

REVISIONS

ELECTRICITY DISTRIBUTION
ENGINEERING SERVICES LTD
Tel : 0161 872 6123 Web : www.edesltd.com

THIS DRAWING AND ANY INFORMATION OR DESCRIPTIVE MATTER SET OUT HERON ARE THE CONFIDENTIAL AND COPYRIGHT PROPERTY OF EDES LTD AND MUST NOT BE DISCLOSED, LOANED, COPIED OR USED FOR ANY PURPOSE WITHOUT WRITTEN PERMISSION.

STATUS: PRELIMINARY

Project Title:
KRONOSPAN

Drawing Title:
ROUTE PLANNING
KEY PLAN DRAWING

Drawn By: ADP	Date: 03/03/205
Chek'd By: MGR	Appd: DC
Sheet No: 1 of 1	Scale: 1:5000 A1
Client Acc:	
Client Ref:	
Drawing No: EDES-1249-101-002A	Rev: P02