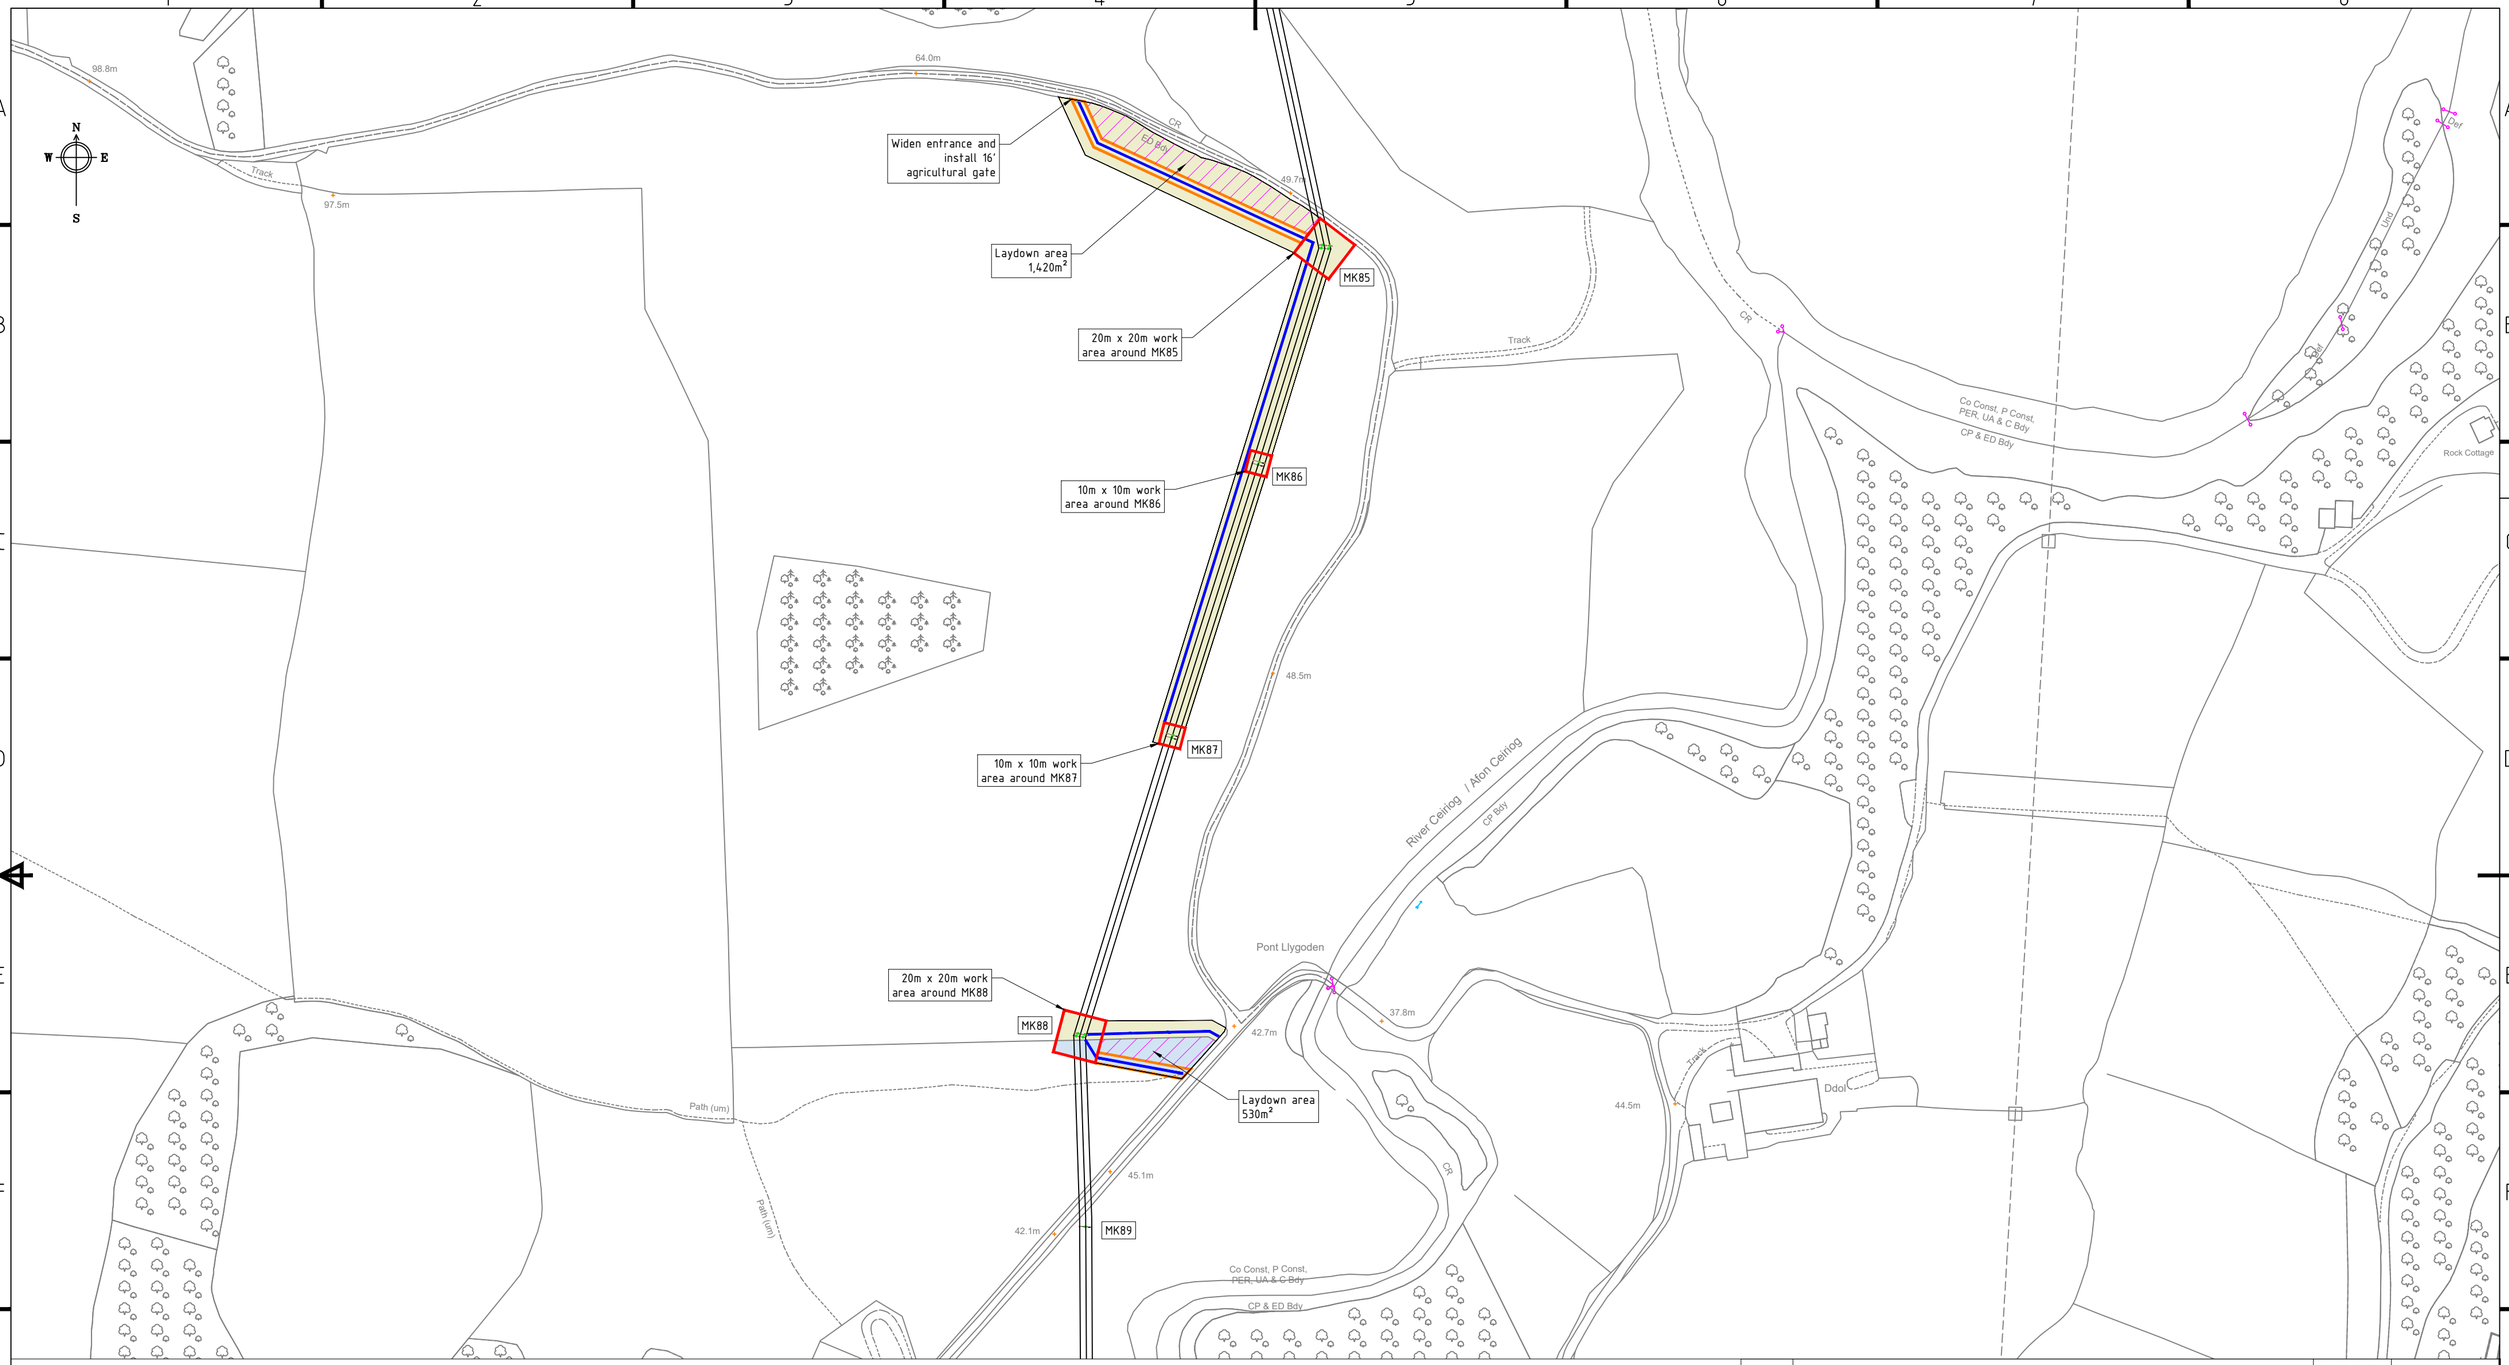


Legend

- Vehicle access
- Temporary roadway
- Working area
- Area 1 & 2 - 6,834m², 1.69ac
- Area 3 - 905m², 0.22ac
- Laydown areas

Index	Modification	Date	Name
C	Laydown areas amended	28/05/2025	A. Hilditch
B	Laydown areas	27/05/2025	A. Hilditch
A	Field areas added	27/05/2025	A. Hilditch

KRONOSPAN STATUS
Date 28/05/2025

STATUS		WAITED COMMENTS	
By	KRONOSPAN	Deadline	YYYY-MM-DD
Date	YYYY-MM-DD	By	
By		By	
By		By	
DISTRIBUTION		WAITED APPROVAL	
Date	YYYY-MM-DD	Deadline	YYYY-MM-DD
MH	######	By	
AG		By	
GG		By	
PJ		WARNING	
CH		No working consents out / or approval within above deadlines, the drawing is intended as "APPROVED" under full responsibility of the listed commentators and / or approvers.	
CB			
CERTIFIED	Date YYYY-MM-DD		

Confidentiality
This drawing is the property of Kronoplus Technical AG. Its use beyond the purpose for which it was issued or without our written authorisation is forbidden and may be unlawful.

Status

Xylo Technologies AG
Rüthofstrasse 1
CH-9052 Niederteufen
Schweiz

Technology

Kronospan Ltd
Maesgwyn Farm
LL14 5NT Chirk, Wrexham
United Kingdom

	Date	Name
Project leader	21/11/2024	M. Titcombe
Drawn	21/11/2024	A. Hilditch
Checked		

Size: A2
Scale: 1:2000
origin
Norm: ISO
Project number
Project name

Description
132kV Grid Connection
Work areas - Connection to MK85 & MK88

Drawing number: 8000_250
Index: C
Sheet/Number: 1/2

Sub Category
Division
Process
Subprocess