
Q:\5151-5200\5185 Kronospan 132kV Cable Planning Application\Dwgs\CAD\Appendices\Appendix K Indicative Main Compound Locations.dwg

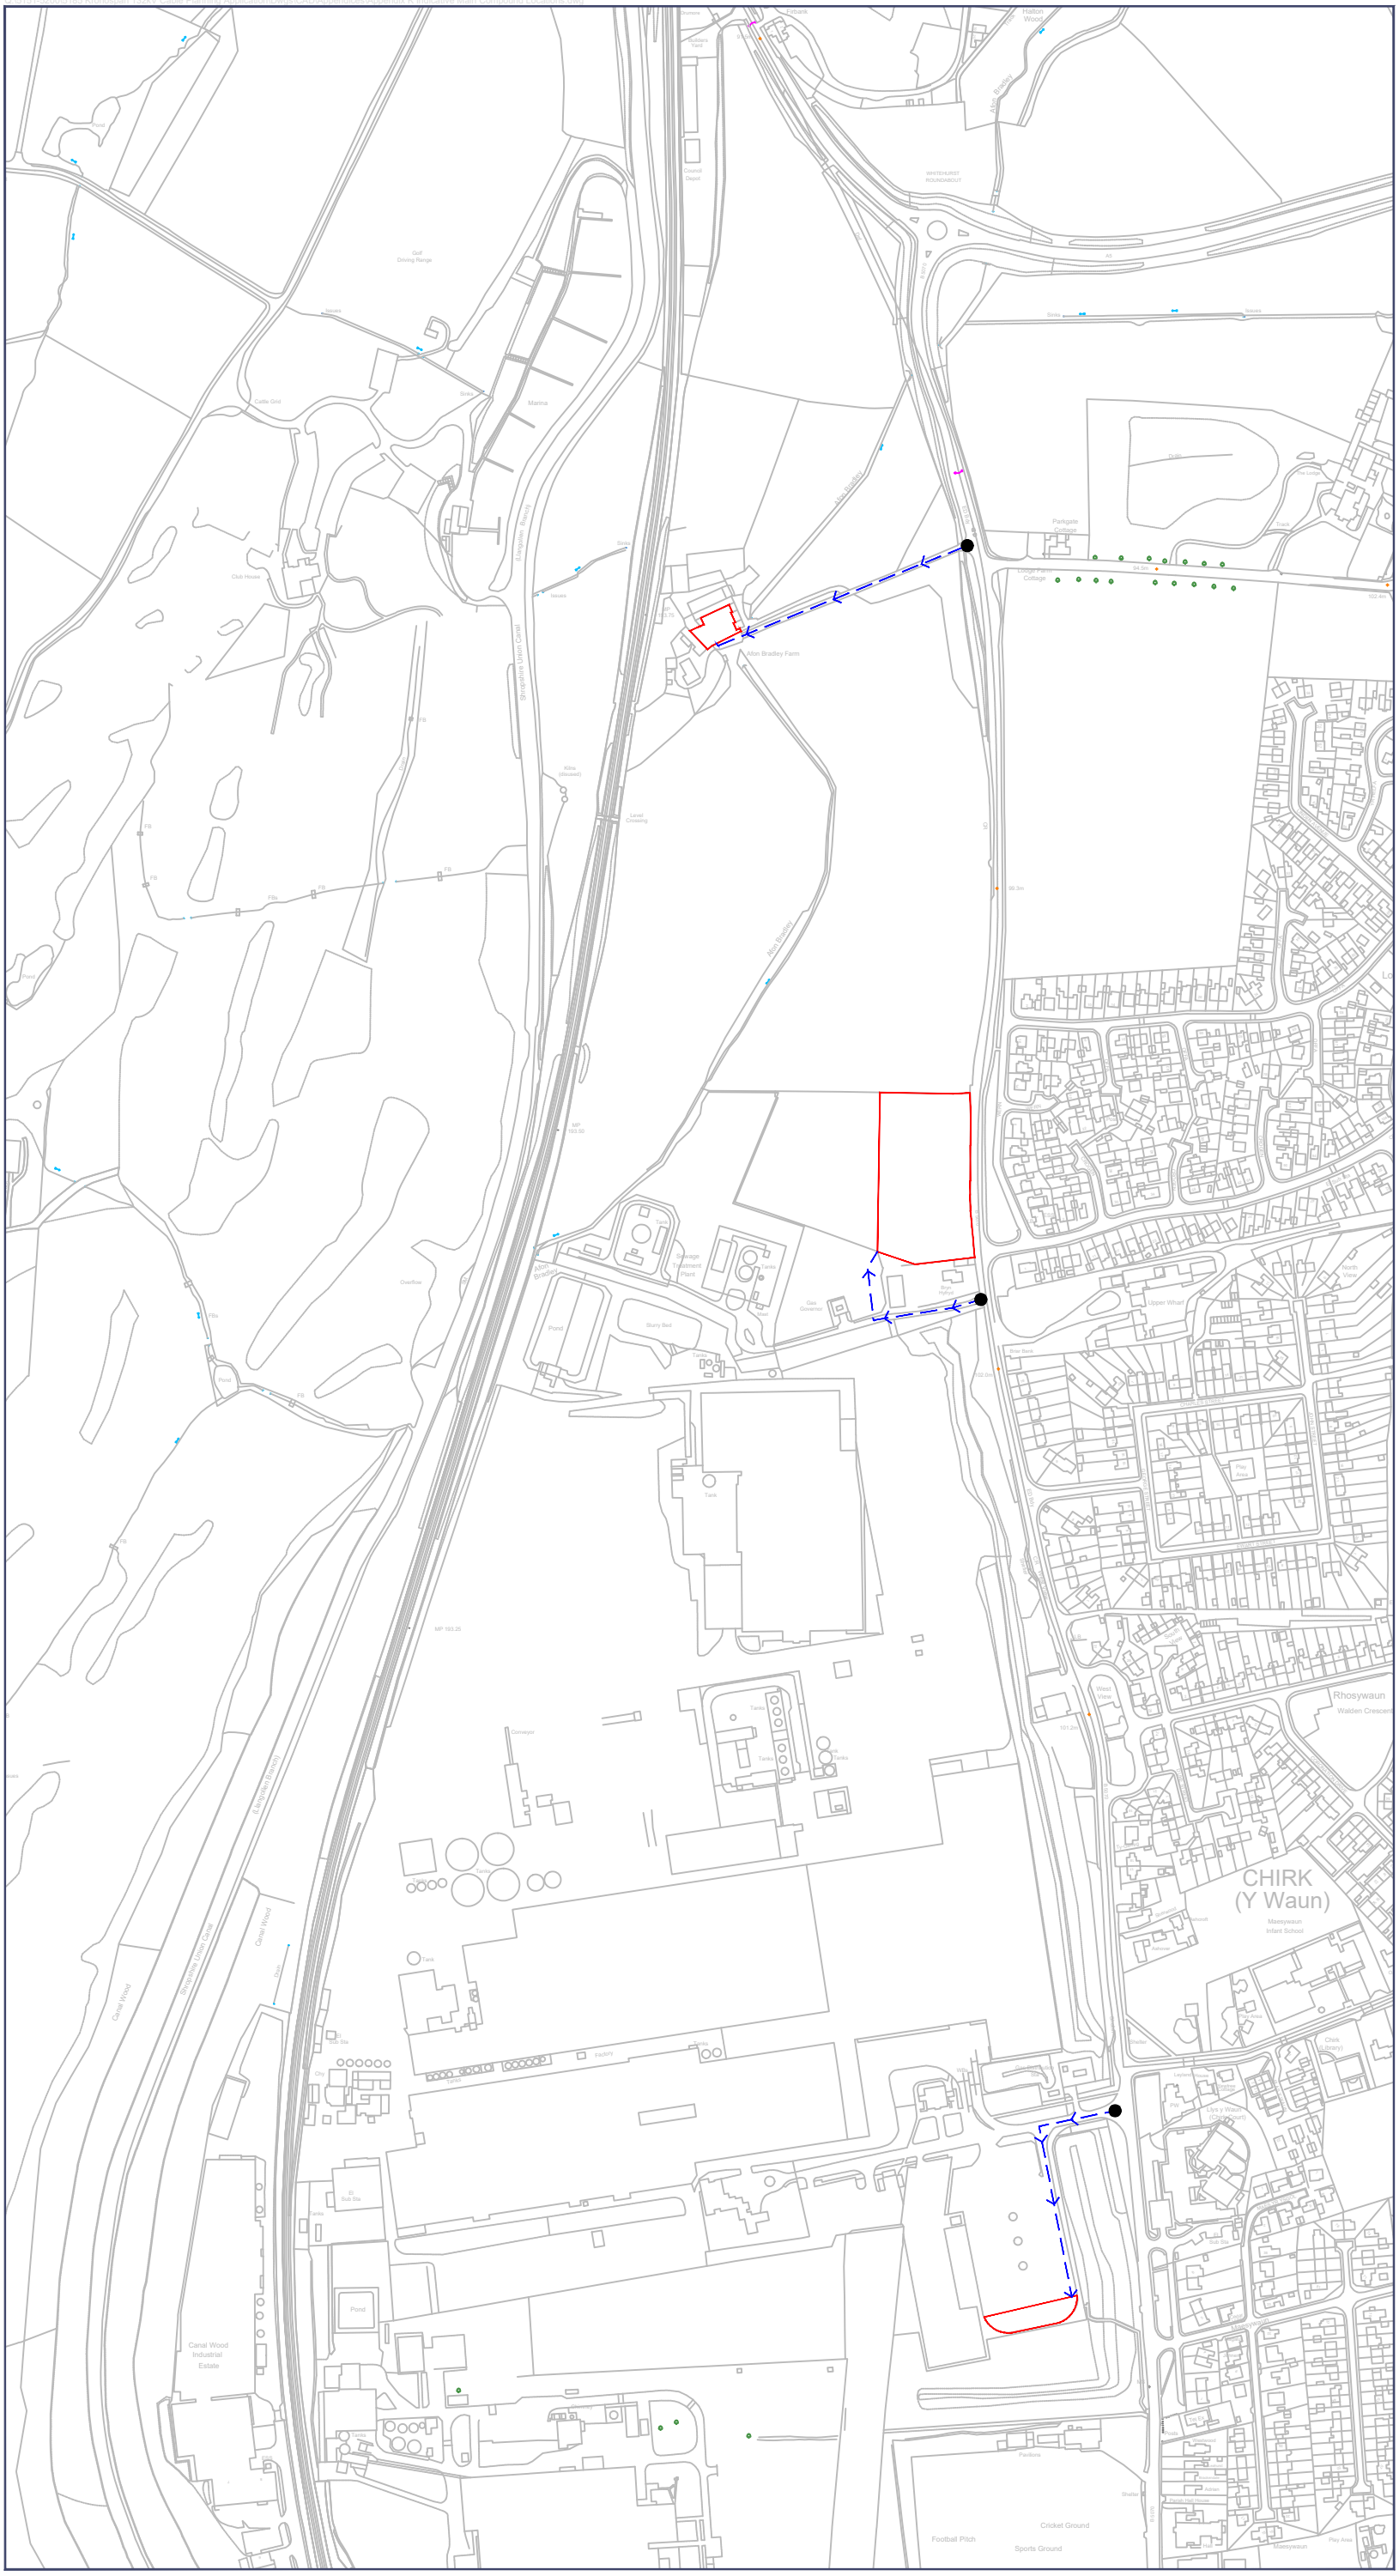

Reproduced by permission of Ordnance Survey on behalf of HMSO. © Crown copyright & database right 2024. All rights reserved. Ordnance Survey Licence number AL 100036678

N

0 100 200 300 400 500m

0344 8700 007
axis.co.uk

axis

Project

Kronospan 132kV Cables

Figure Number

Appendix K

Figure Title

Main Construction Compound Locations


Scale

1:5000 @A3

Date

November 2025

Q:\5151-5200\5185 Kronospan 132kV Cable Planning Application\Dwgs\CAD\Appendices\Appendix K Indicative Main Compound Locations.dwg

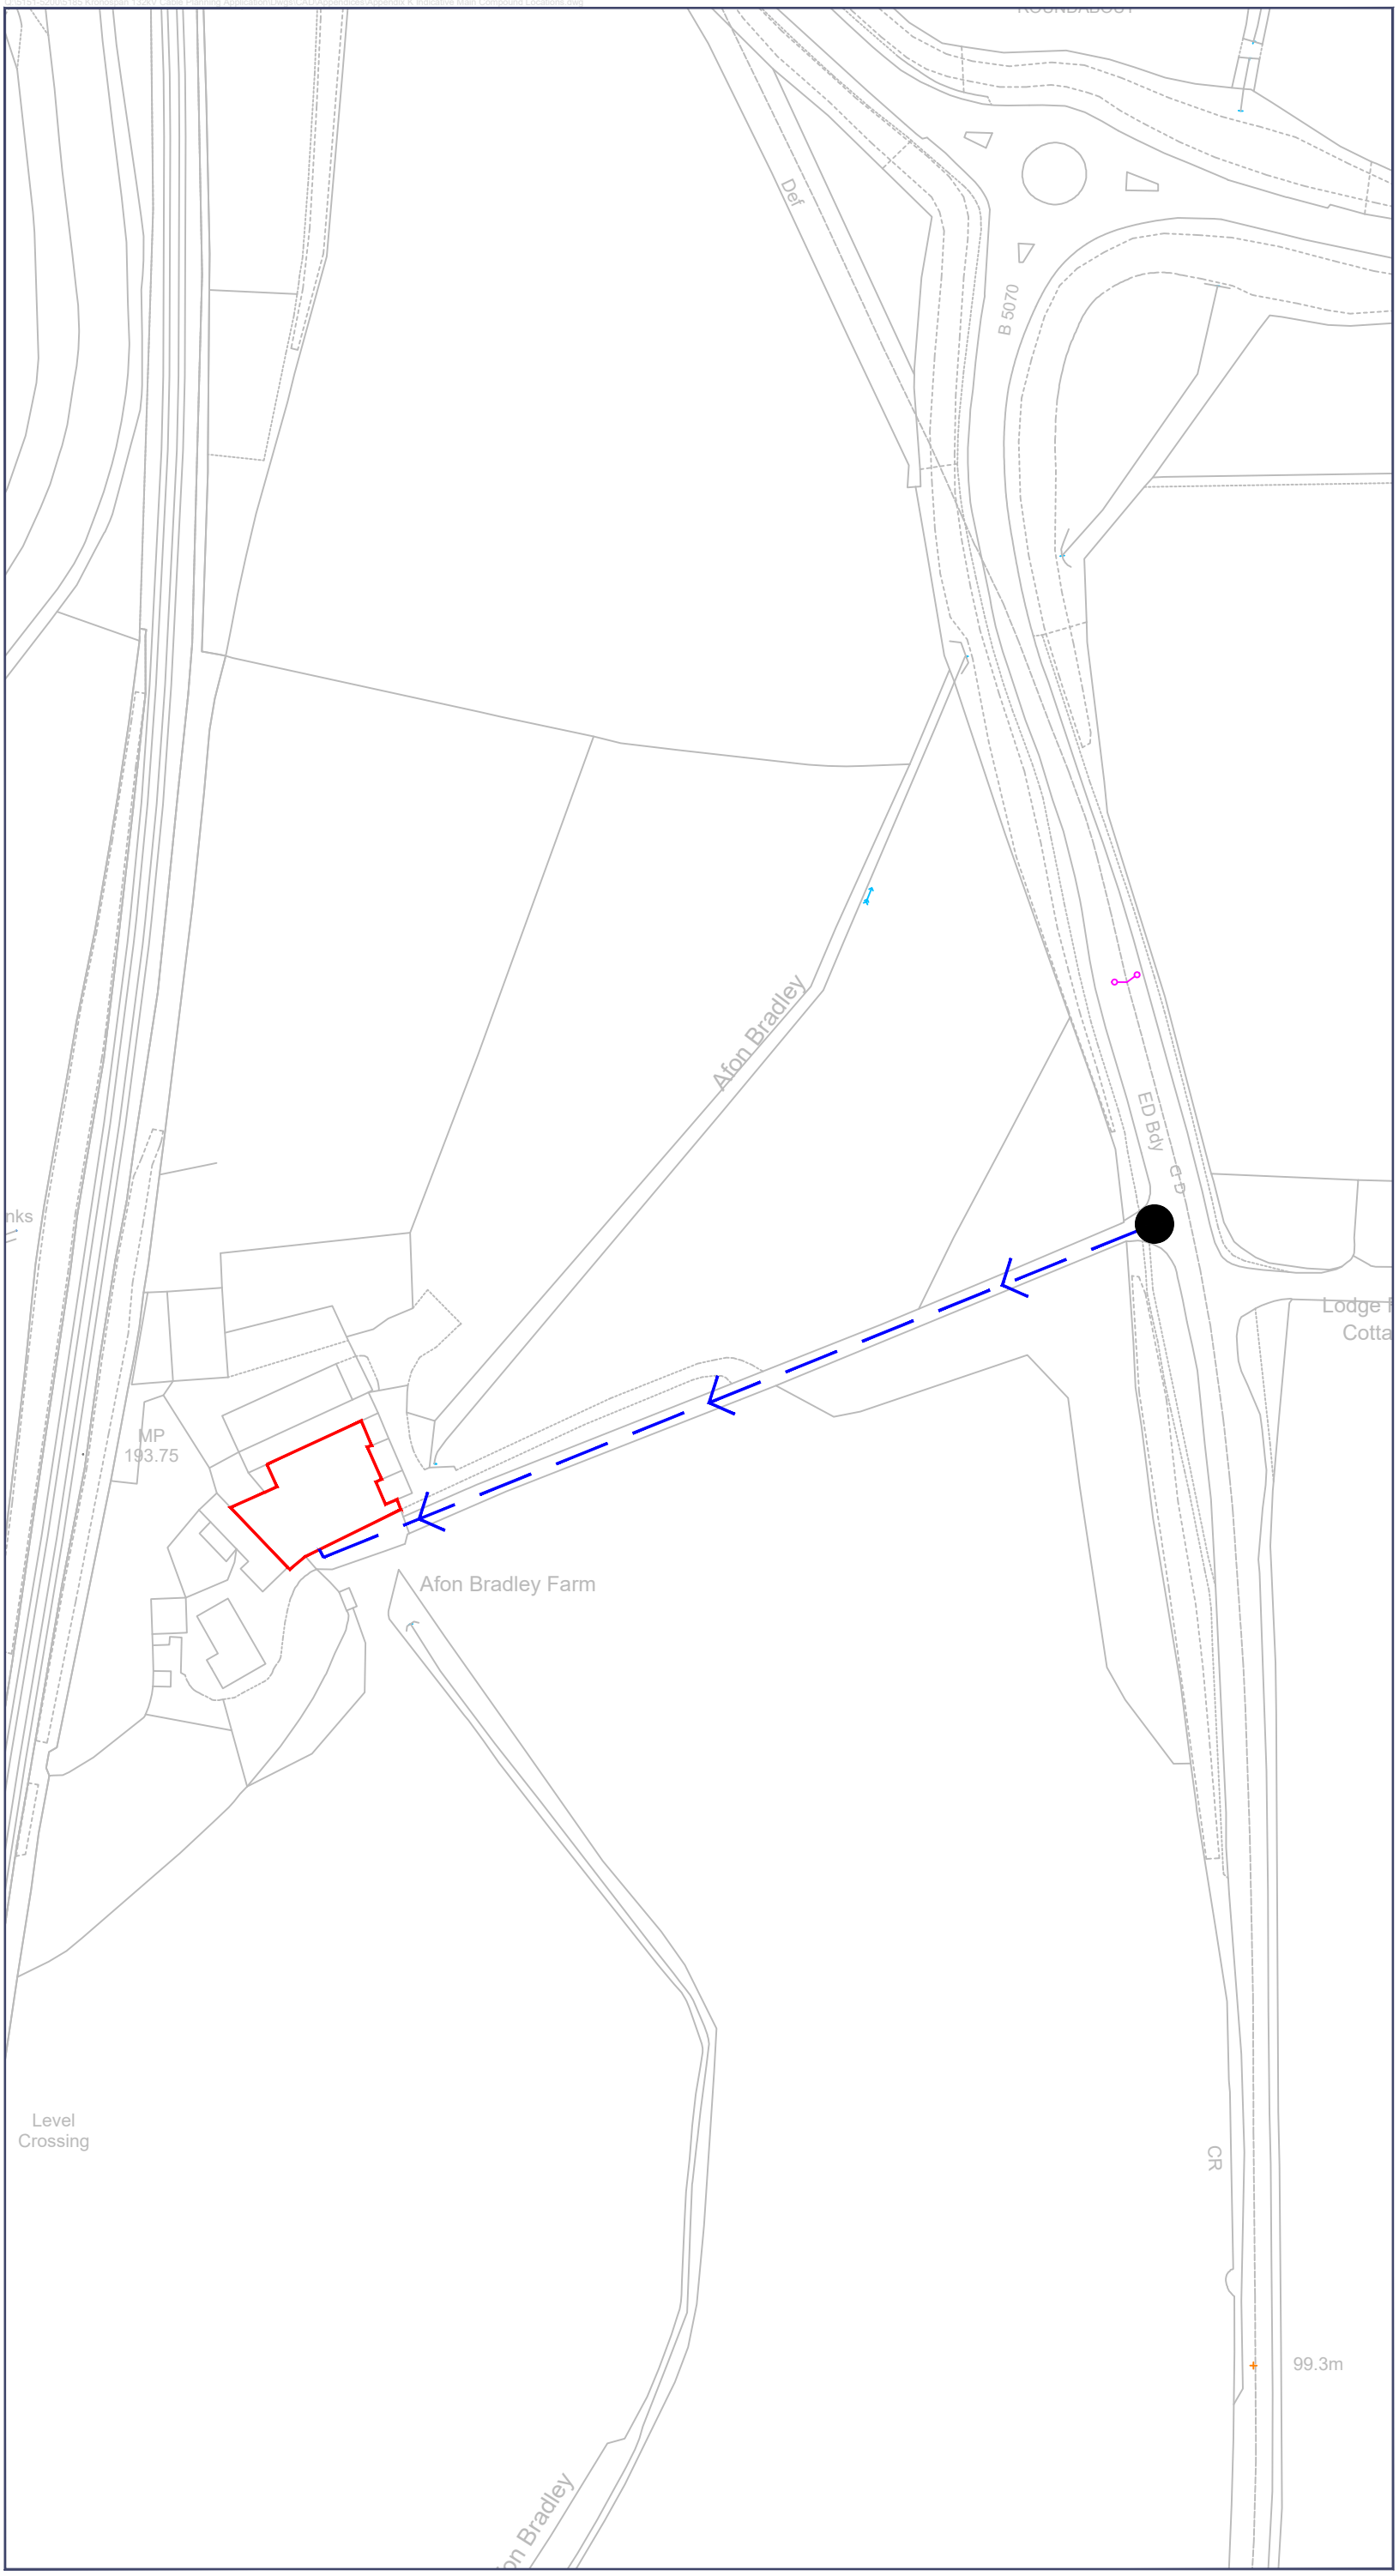

Reproduced by permission of Ordnance Survey on behalf of HMSO. © Crown copyright & database right 2024. All rights reserved. Ordnance Survey Licence number AL 100036678

0344 8700 007
axis.co.uk

Project

Kronospan 132kV Cables

Figure Number

Appendix K

Figure Title

Main Construction Compound 1 - Afon Bradley Farm


Scale

1:1500 @A3

Date

November 2025

Q:\5151-5200\5185 Kronospan 132kV Cable Planning Application\Dwgs\CAD\Appendices\Appendix K Indicative Main Compound Locations.dwg

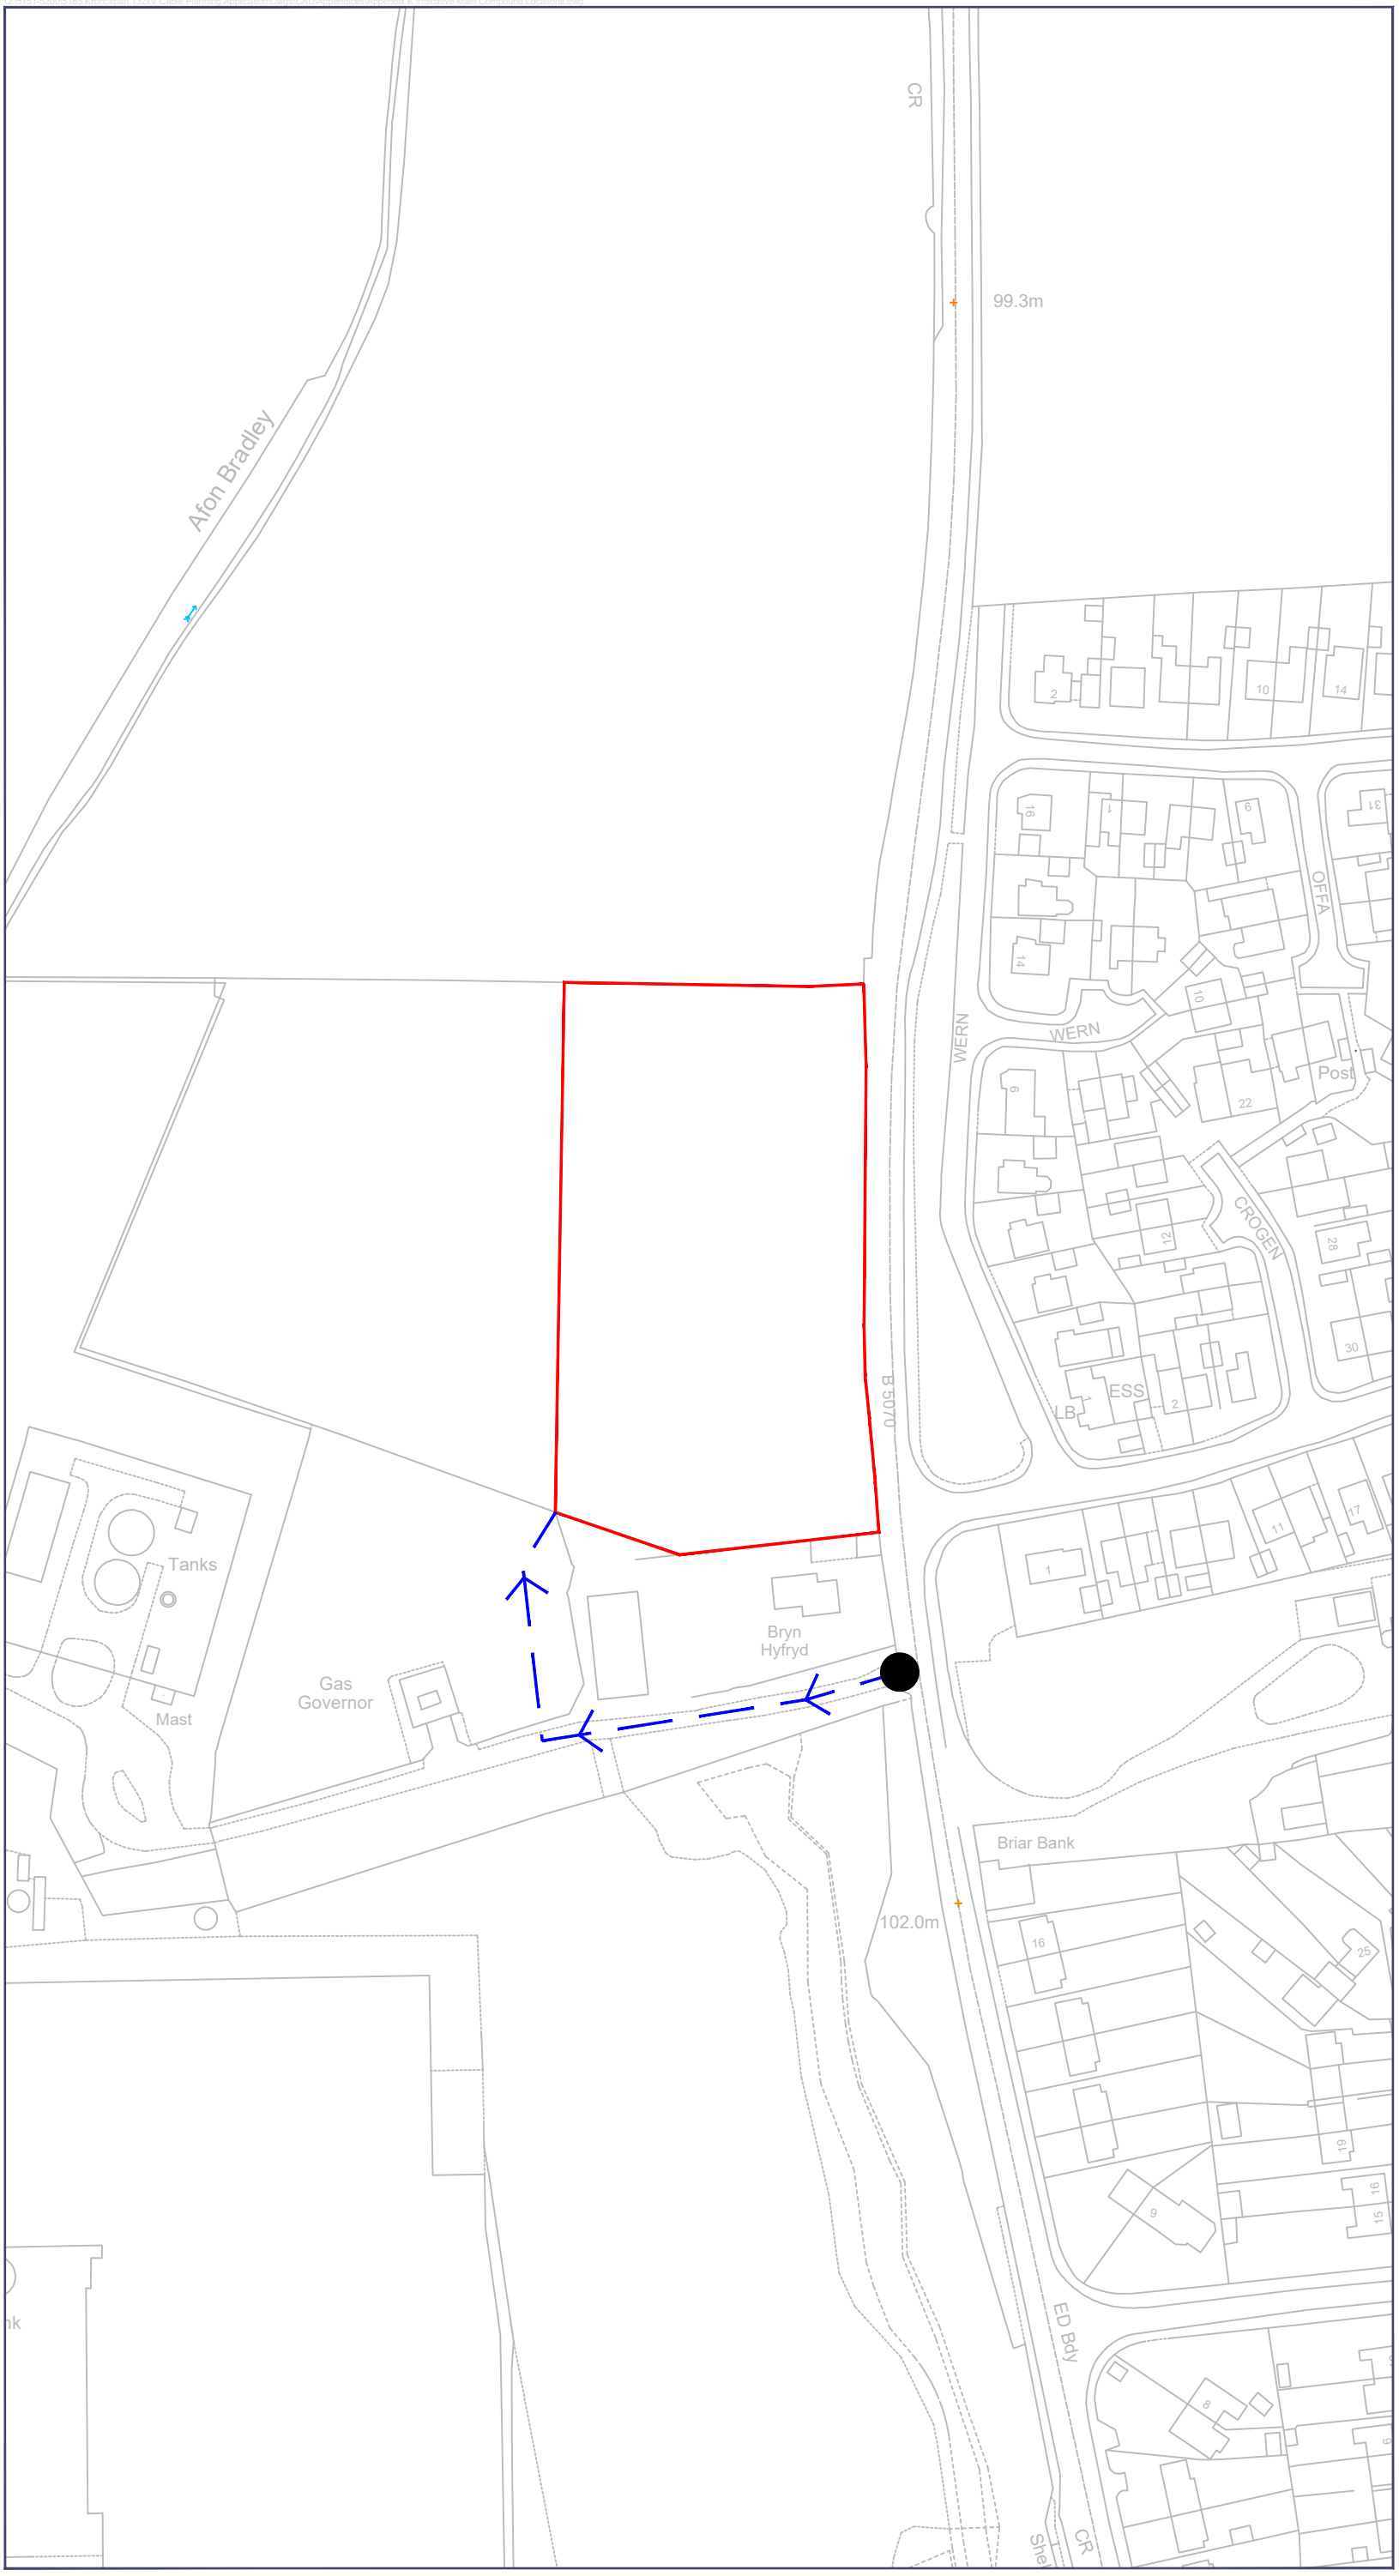

Indicative Compound Boundary

Route to Site Entrance

Access Point from Public Highway

Reproduced by permission of Ordnance Survey on behalf of HMSO. © Crown copyright & database right 2024. All rights reserved. Ordnance Survey Licence number AL 100036678

0344 8700 007

axis.co.uk

Project

Kronospan 132kV Cables

Figure Number

Appendix K

Figure Title

Main Construction Compound 2 - Kronospan North Access Road Phase 1 Working Area


Scale

1:1500 @A3

Date

November 2025

Q:\5151-5200\5185 Kronospan 132kV Cable Planning Application\Dwgs\CAD\Appendices\Appendix K Indicative Main Compound Locations.dwg

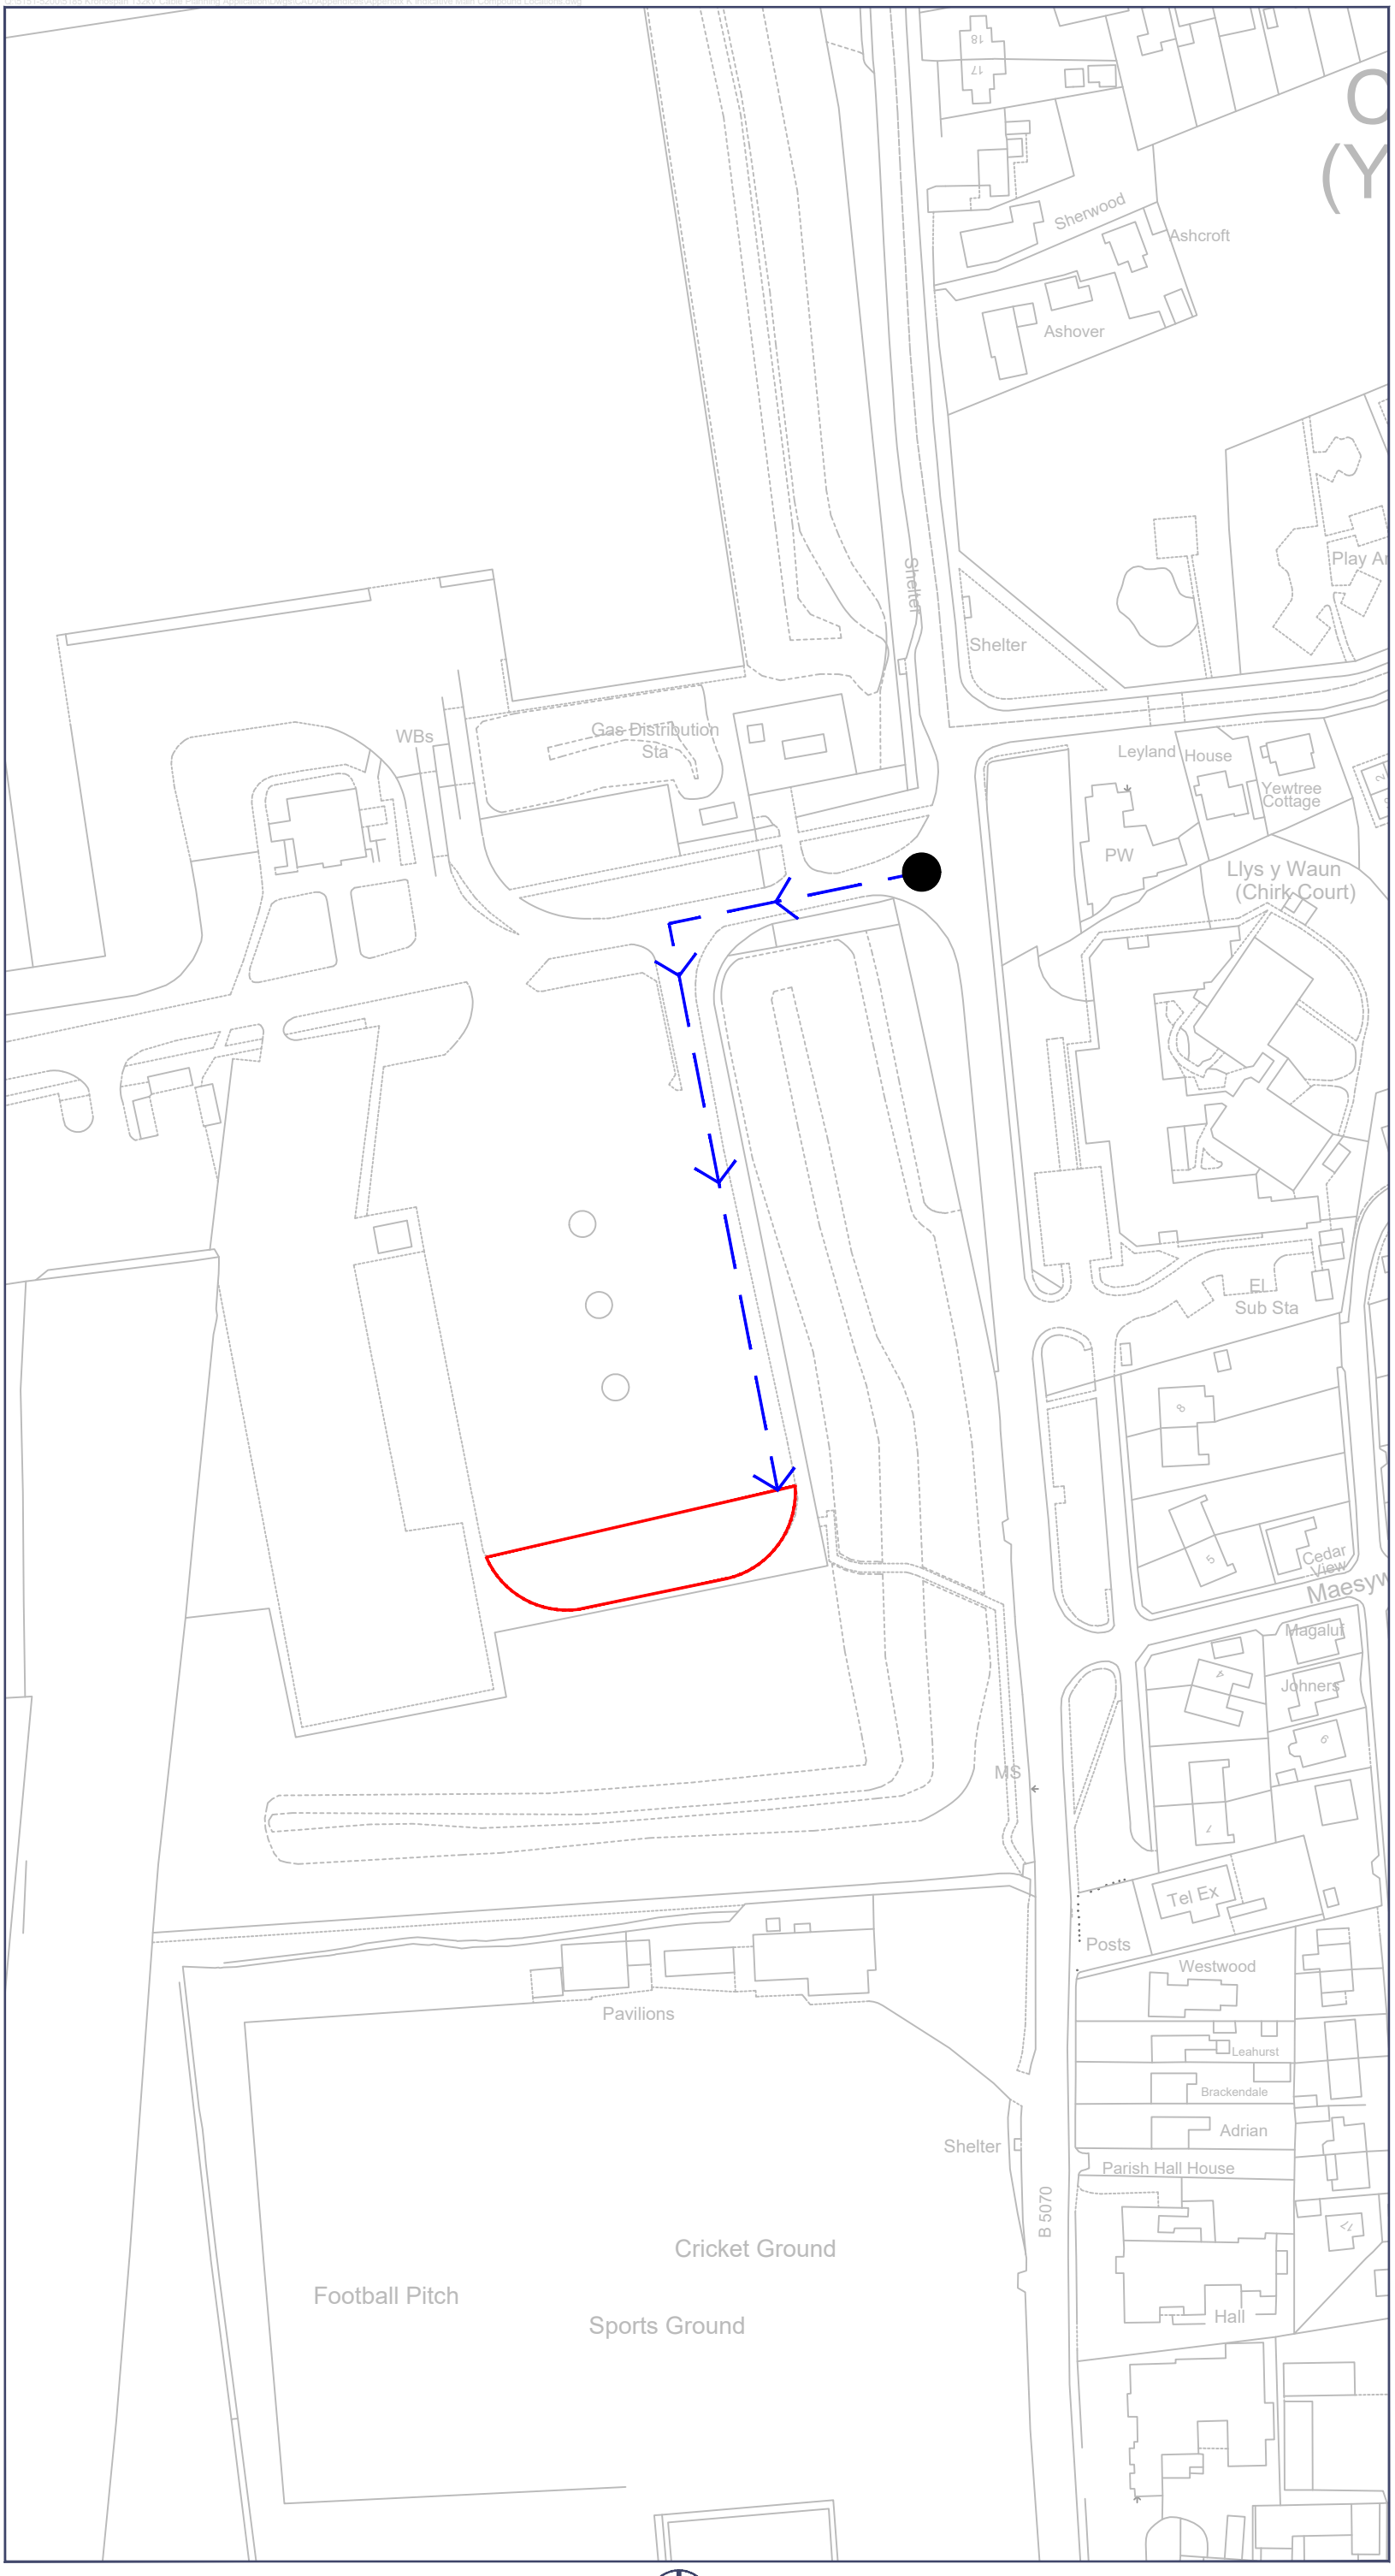

Indicative Compound Boundary

Route to Site Entrance

Access Point from Public Highway

Reproduced by permission of Ordnance Survey on behalf of HMSO. © Crown copyright & database right 2024. All rights reserved. Ordnance Survey Licence number AL 100036678

N

0 25 50 75 100 125 150m

0344 8700 007
axis.co.uk

Project

Kronospan 132kV Cables

Figure Number

Appendix K

Figure Title

Main Construction Compound 3 - Kronospan Lorry Park

Scale

1:1500 @A3

Date

November 2025