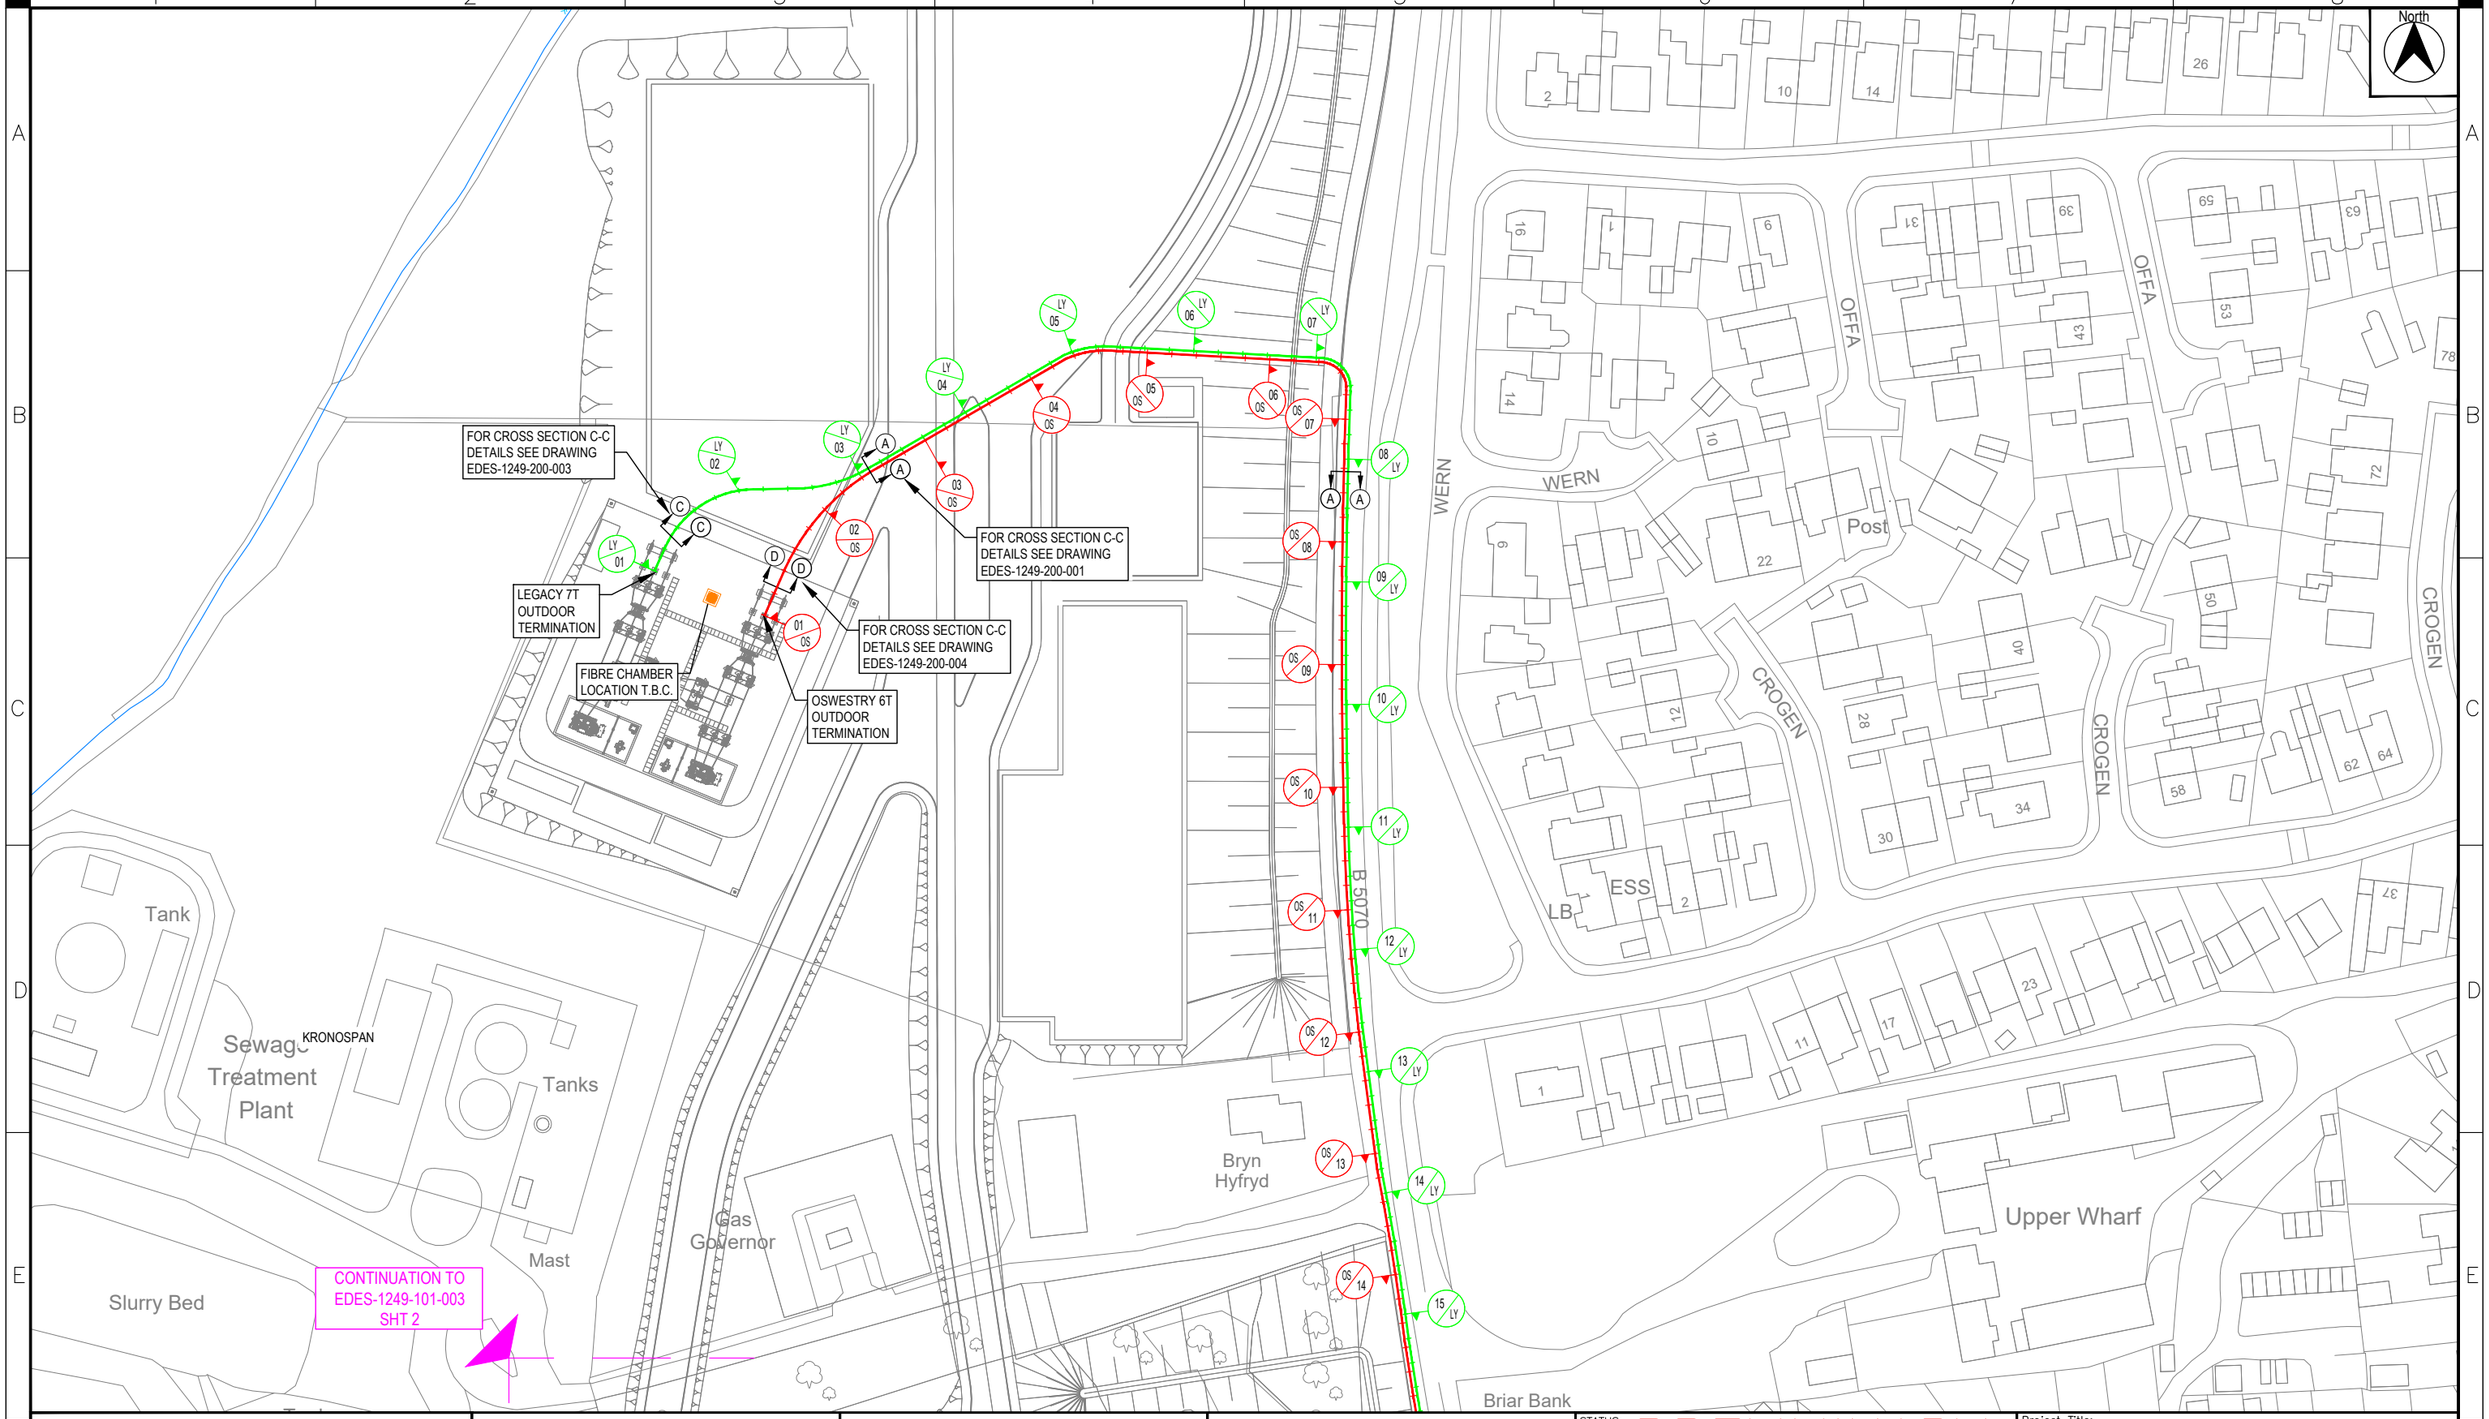


NOT FOR CONSTRUCTION

DRN	CHK	APP	COMMENTS	DATE	REV
ADP	MGR	DC	ROUTE AMENDMENT	12/11/25	P02
ADP	MGR	DC	ISSUED FOR COMMENT ONLY	03/04/25	P01

REVISIONS

OSWESTRY 6T = 4415m
LEGACY 7T = 4850m
LEGACY FIBRE ROUTE = 3308m

FIBRE — OSWESTRY FIBRE CHAMBER LOCATIONS T.B.C. BY SPEN FIBRE ENGINEER

FIBRE — LEGACY 7T FIBRE CHAMBER LOCATIONS T.B.C. BY SPEN FIBRE ENGINEER

kronospan

morson projects

ELECTRICITY DISTRIBUTION ENGINEERING SERVICES LTD
Tel : 0161 872 6123 Web : www.edesltd.com

THIS DRAWING AND ANY INFORMATION OR DESCRIPTIVE MATTER SET OUT HERON ARE THE CONFIDENTIAL AND COPYRIGHT PROPERTY OF EDES LTD AND MUST NOT BE DISCLOSED, LOANED, COPIED OR USED FOR ANY PURPOSE WITHOUT WRITTEN PERMISSION.

STATUS: PRELIMINARY

Grid Ref: 328880, 339048

Drawn By: ADP	Date: 01/04/25	
Chek'd By: MGR	Appd: DC	
Sheet No: 1 of 19	Scale: 1:1250	A3
Client Acc:		
Client Ref:		


OS MAPPING PROVIDED BY MORSON PROJECTS

Project Title: KRONOSPAN

Drawing Title: ROUTE PLANNING

Drawing No: EDES-1249-101-002

Rev: P02

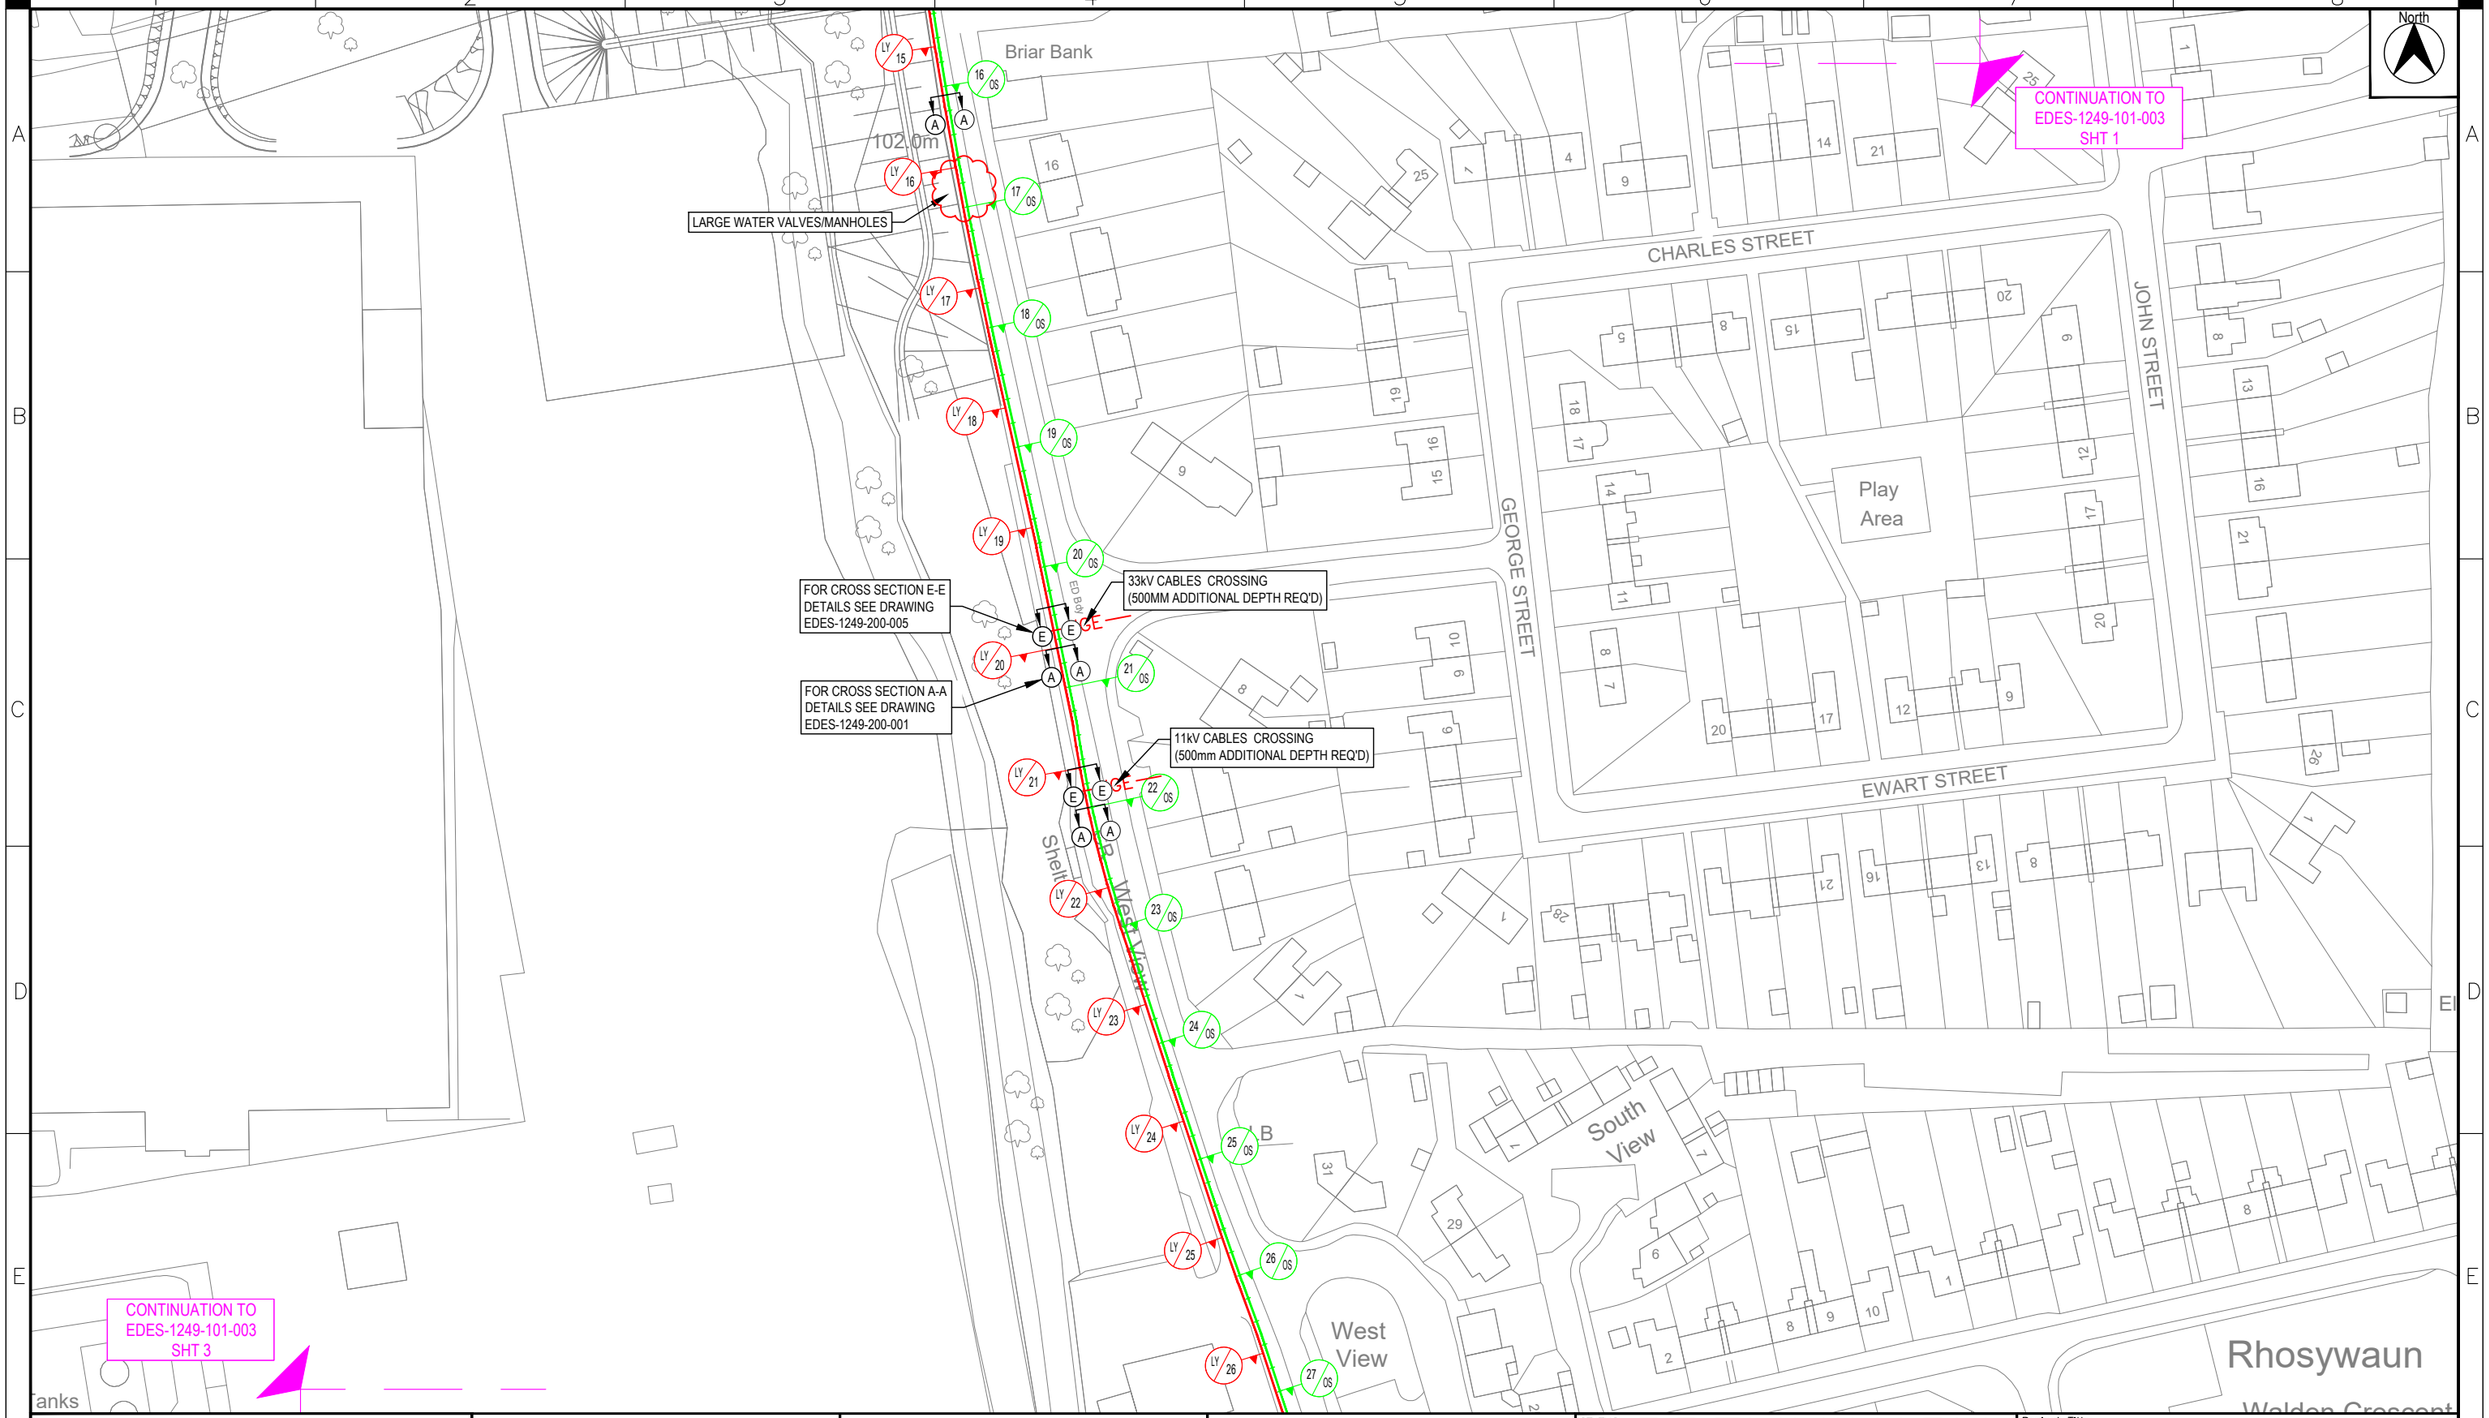

NOT FOR CONSTRUCTION

DRN	CHK	APP	COMMENTS	DATE	REV
ADP	MGR	DC	ROUTE AMENDMENT	12/11/25	P02
ADP	MGR	DC	ISSUED FOR COMMENT ONLY	03/04/25	P01

REVISIONS

OSWESTRY 6T = 4415m
LEGACY 7T = 4850m
LEGACY FIBRE ROUTE = 3308m

FIBRE — OSWESTRY FIBRE CHAMBER LOCATIONS T.B.C. BY SPEN FIBRE ENGINEER

FIBRE — LEGACY 7T FIBRE CHAMBER LOCATIONS T.B.C. BY SPEN FIBRE ENGINEER

kronospan

morson projects

ELECTRICITY DISTRIBUTION ENGINEERING SERVICES LTD
Tel : 0161 872 6123 Web : www.edesltd.com

THIS DRAWING AND ANY INFORMATION OR DESCRIPTIVE MATTER SET OUT HERON ARE THE CONFIDENTIAL AND COPYRIGHT PROPERTY OF EDES LTD AND MUST NOT BE DISCLOSED, LOANED, COPIED OR USED FOR ANY PURPOSE WITHOUT WRITTEN PERMISSION.

STATUS: PRELIMINARY

Grid Ref: 328978, 338773

Drawn By: ADP	Date: 01/04/25
Chek'd By: MGR	Appd: DC
Sheet No: 2 of 19	Scale: 1:1250 A3
Client Acc:	
Client Ref:	


OS MAPPING PROVIDED BY MORSON PROJECTS

Project Title: KRONOSPAN

Drawing Title: ROUTE PLANNING

Drawing No: EDES-1249-101-002

Rev: P02

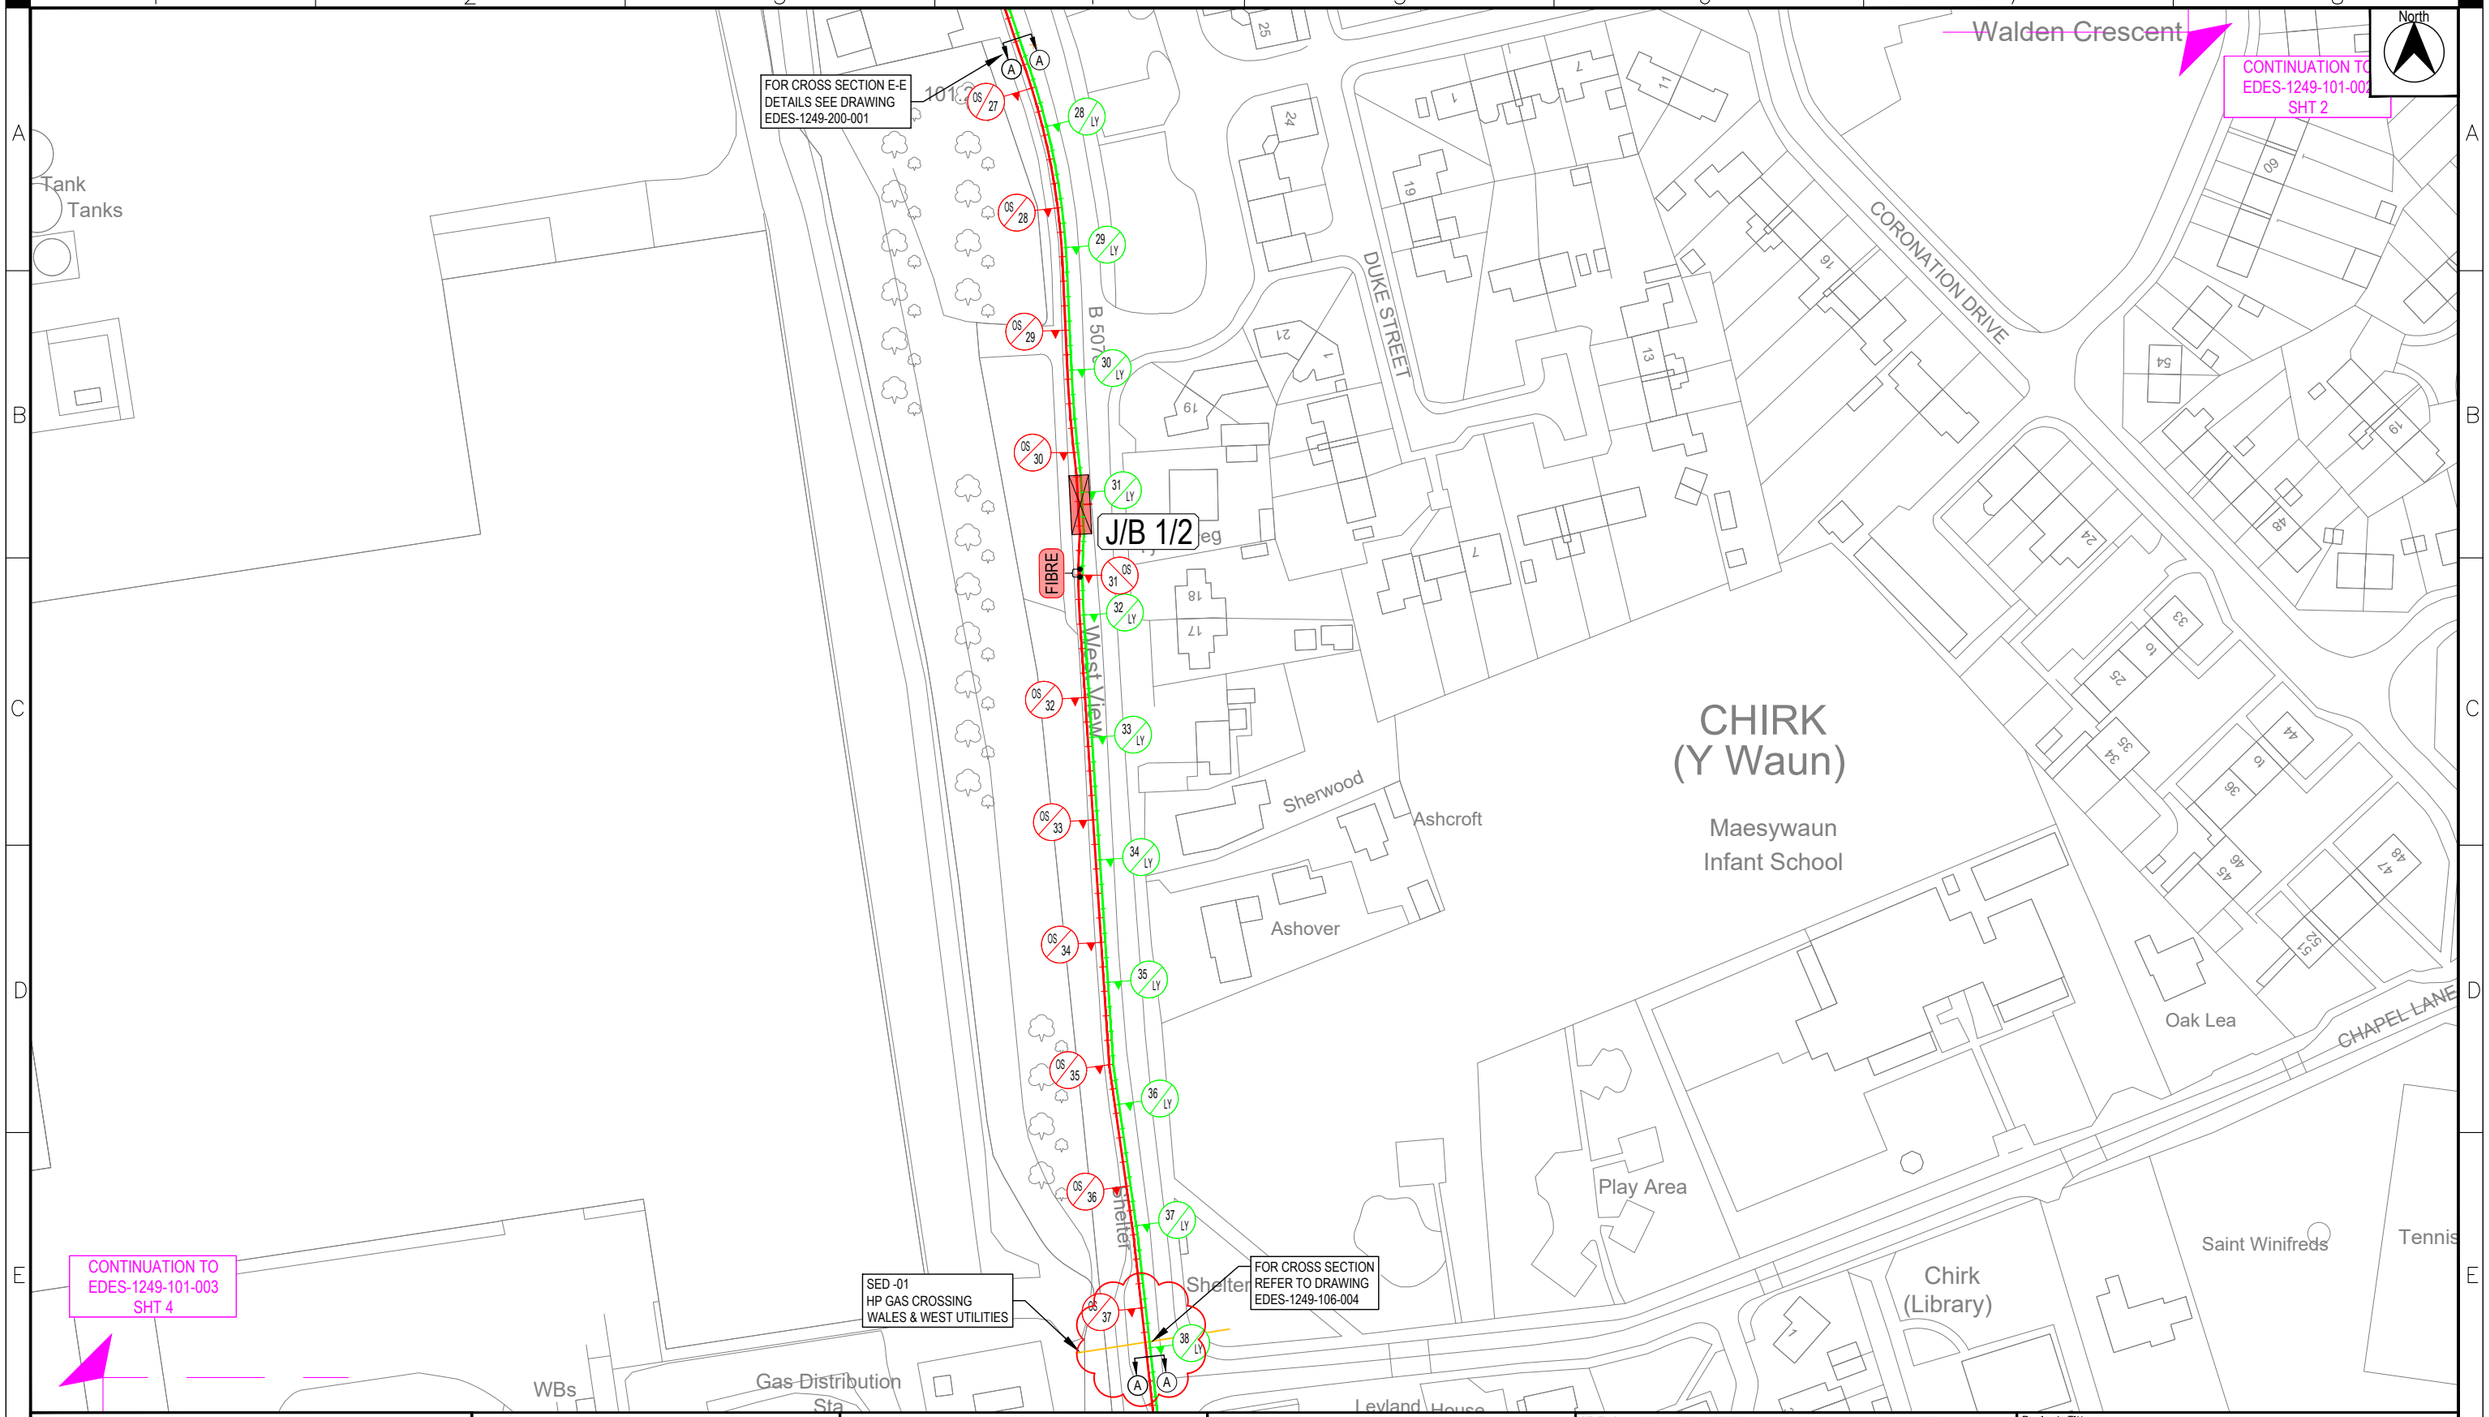

NOT FOR CONSTRUCTION

ADP	MGR	DC	ROUTE AMENDMENT	12/11/25	P02
ADP	MGR	DC	ISSUED FOR COMMENT ONLY	03/04/25	P01
DRN	CHK	APP	COMMENTS	DATE	REV

REVISIONS

OSWESTRY 6T = 4415m
LEGACY 7T = 4850m
LEGACY FIBRE ROUTE = 3308m

FIBRE — OSWESTRY FIBRE CHAMBER LOCATIONS T.B.C. BY SPEN FIBRE ENGINEER

FIBRE — LEGACY 7T FIBRE CHAMBER LOCATIONS T.B.C. BY SPEN FIBRE ENGINEER

kronospan

morson projects

ELECTRICITY DISTRIBUTION ENGINEERING SERVICES LTD
Tel : 0161 872 6123 Web : www.edesltd.com

THIS DRAWING AND ANY INFORMATION OR DESCRIPTIVE MATTER SET OUT HERON ARE THE CONFIDENTIAL AND COPYRIGHT PROPERTY OF EDES LTD AND MUST NOT BE DISCLOSED, LOANED, COPIED OR USED FOR ANY PURPOSE WITHOUT WRITTEN PERMISSION.

STATUS: PRELIMINARY

Grid Ref: 329033, 338491


Drawn By: ADP	Date: 01/04/25
Chek'd By: MGR	Appd: DC
Sheet No: 3 of 19	Scale: 1:1250 A3
Client Acc:	
Client Ref:	

OS MAPPING PROVIDED BY MORSON PROJECTS

Project Title: KRONOSPAN

Drawing Title: ROUTE PLANNING

Drawing No: EDES–1249–101–002 Rev: P02

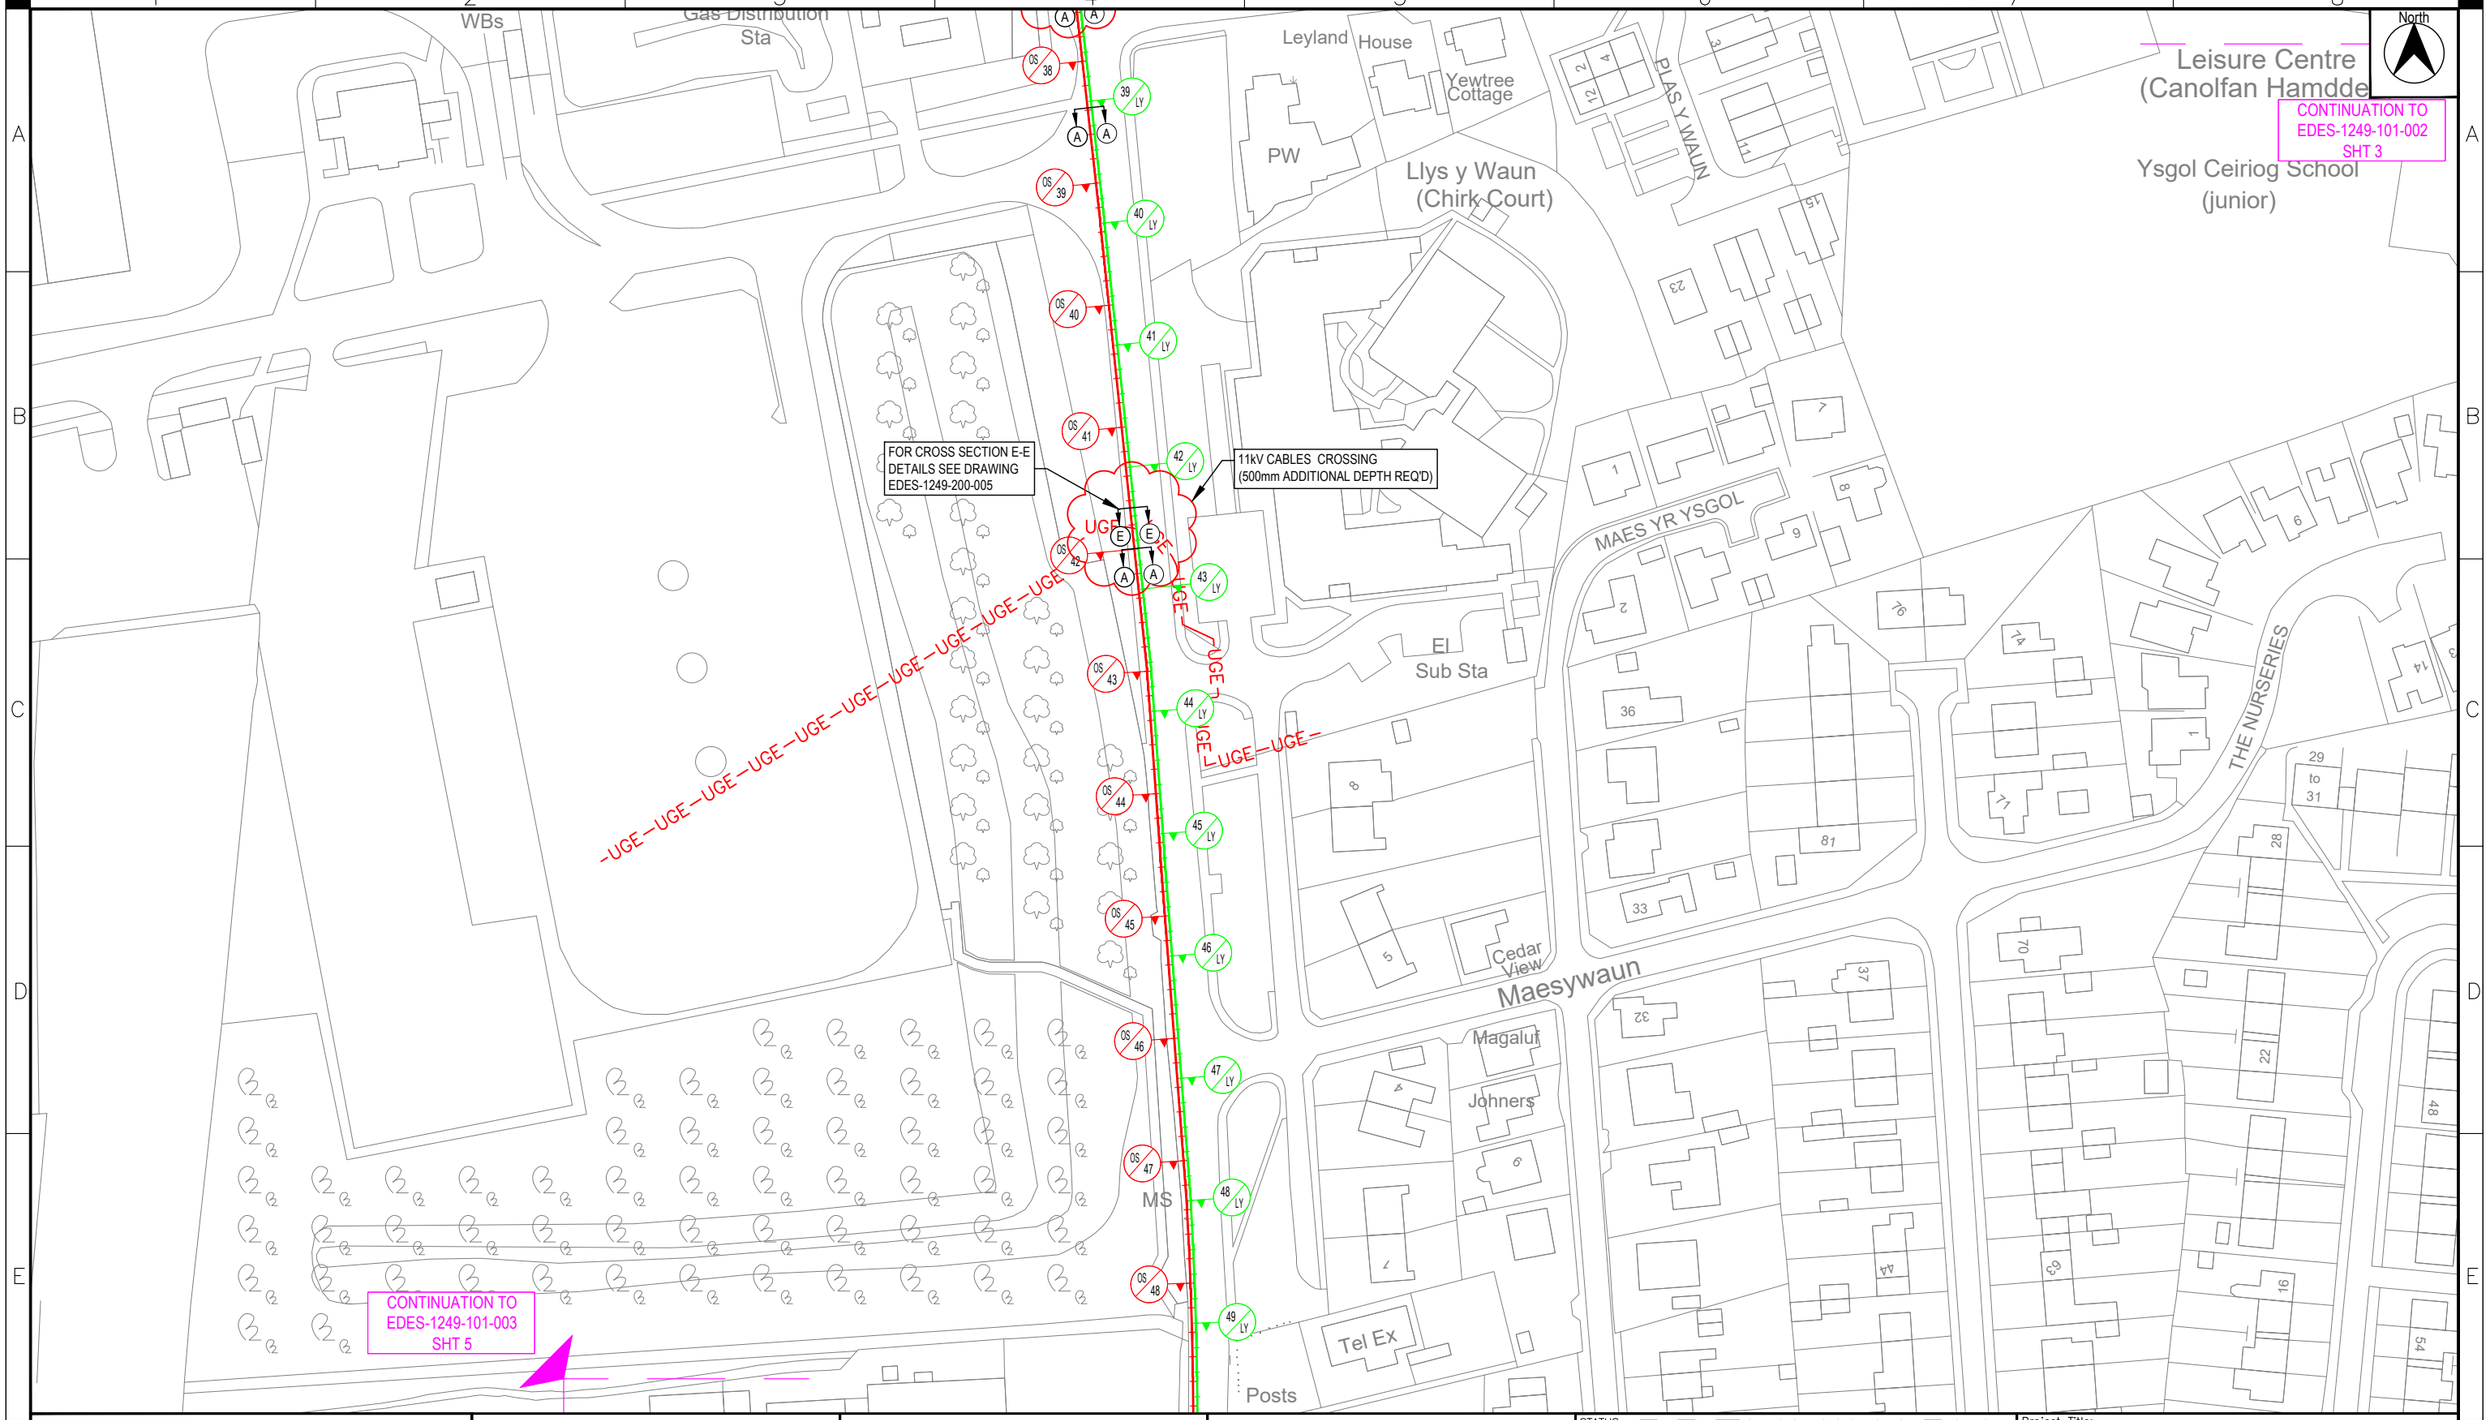

NOT FOR CONSTRUCTION

DRN	CHK	APP	COMMENTS	DATE	REV
ADP	MGR	DC	ROUTE AMENDMENT	12/11/25	P02
ADP	MGR	DC	ISSUED FOR COMMENT ONLY	03/04/25	P01

REVISIONS

OSWESTRY 6T = 4415m
LEGACY 7T = 4850m
LEGACY FIBRE ROUTE = 3308m

FIBRE — OSWESTRY FIBRE CHAMBER LOCATIONS T.B.C. BY SPEN FIBRE ENGINEER

FIBRE — LEGACY 7T FIBRE CHAMBER LOCATIONS T.B.C. BY SPEN FIBRE ENGINEER

kronospan

morson projects

THIS DRAWING AND ANY INFORMATION OR DESCRIPTIVE MATTER SET OUT HERON ARE THE CONFIDENTIAL AND COPYRIGHT PROPERTY OF EDES LTD AND MUST NOT BE DISCLOSED, LOANED, COPIED OR USED FOR ANY PURPOSE WITHOUT WRITTEN PERMISSION.

ELECTRICITY DISTRIBUTION ENGINEERING SERVICES LTD
Tel : 0161 872 6123 Web : www.edesltd.com

STATUS: PRELIMINARY

Grid Ref: 329048, 338212

Drawn By: ADP	Date: 01/04/25	
Chek'd By: MGR	Appd: DC	
Sheet No: 4 of 19	Scale: 1:1250	A3
Client Acc:		
Client Ref:		


OS MAPPING PROVIDED BY MORSON PROJECTS

Project Title: KRONOSPAN

Drawing Title: ROUTE PLANNING

Drawing No: EDES-1249-101-002

Rev: P02

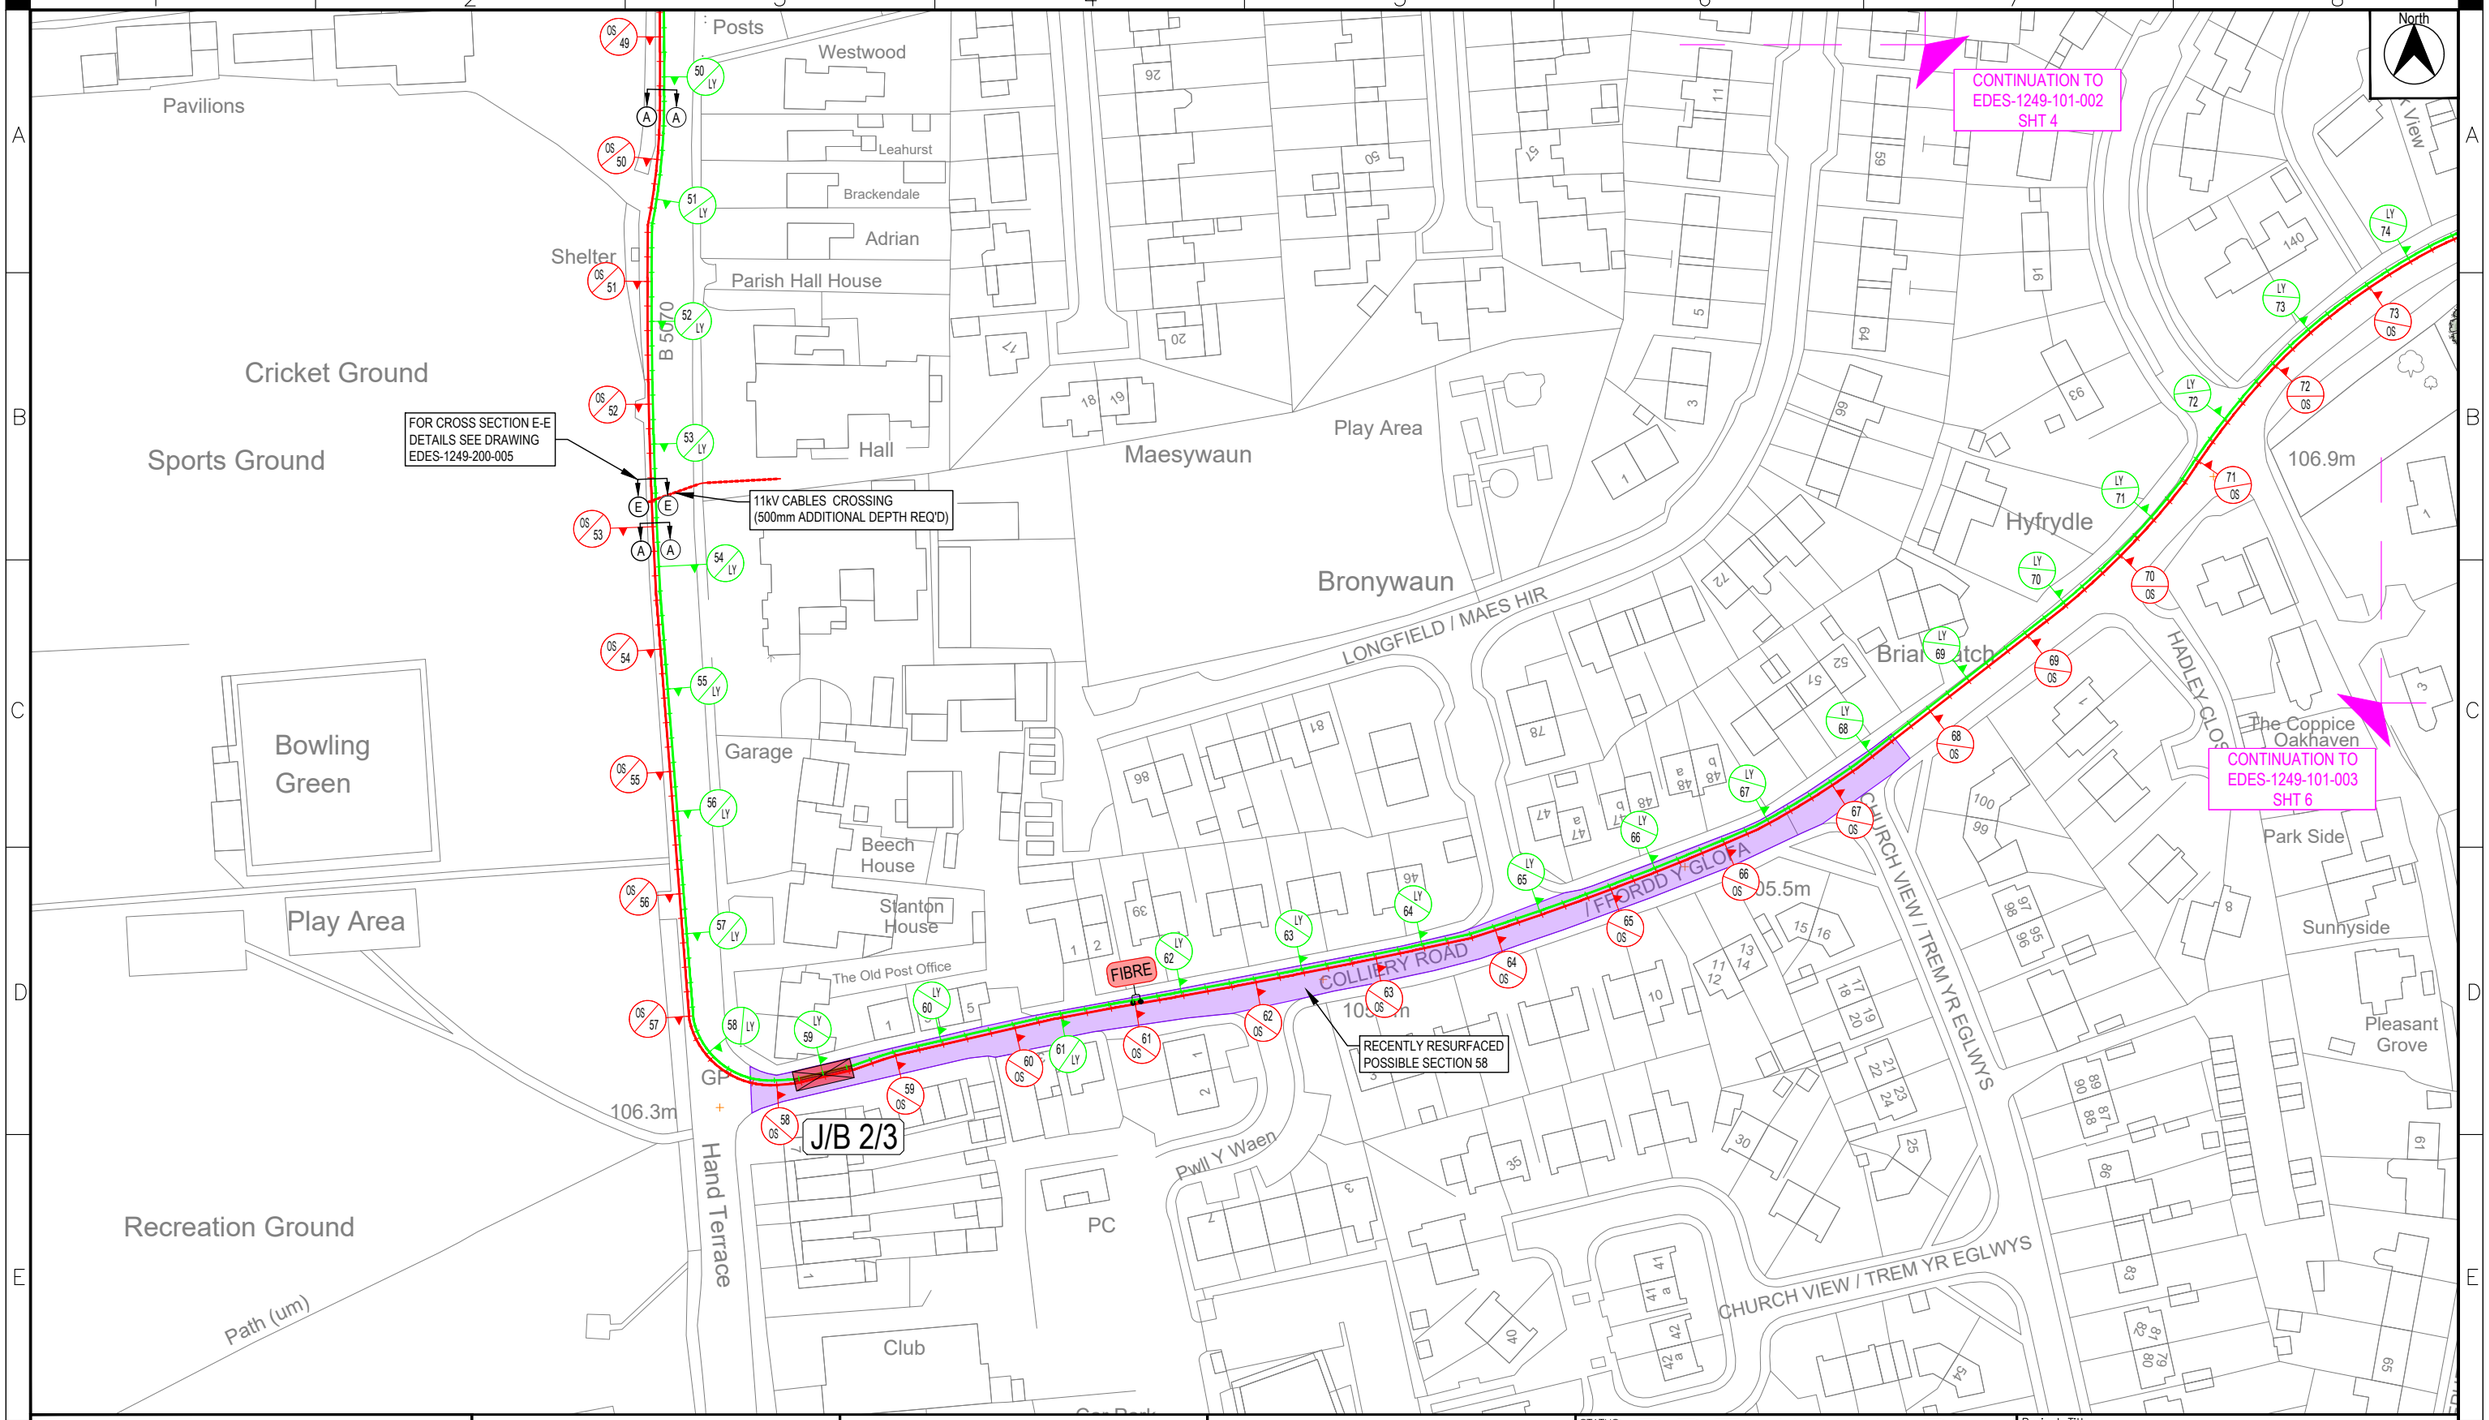

NOT FOR CONSTRUCTION

DRN	CHK	APP	COMMENTS	DATE	REV
ADP	MGR	DC	ROUTE AMENDMENT	12/11/25	P02
ADP	MGR	DC	ISSUED FOR COMMENT ONLY	03/04/25	P01

REVISIONS

OSWESTRY 6T = 4415m
LEGACY 7T = 4850m
LEGACY FIBRE ROUTE = 3308m

FIBRE — OSWESTRY FIBRE CHAMBER LOCATIONS T.B.C. BY SPEN FIBRE ENGINEER

FIBRE — LEGACY 7T FIBRE CHAMBER LOCATIONS T.B.C. BY SPEN FIBRE ENGINEER

kronospan

morson projects

ELECTRICITY DISTRIBUTION ENGINEERING SERVICES LTD
Tel : 0161 872 6123 Web : www.edesltd.com

THIS DRAWING AND ANY INFORMATION OR DESCRIPTIVE MATTER SET OUT HERON ARE THE CONFIDENTIAL AND COPYRIGHT PROPERTY OF EDES LTD AND MUST NOT BE DISCLOSED, LOANED, COPIED OR USED FOR ANY PURPOSE WITHOUT WRITTEN PERMISSION.

STATUS: PRELIMINARY

Grid Ref: 329156, 337933

Drawn By: ADP | Date: 01/04/25

Chek'd By: MGR | Appd: DC

Sheet No: 5 of 19 | Scale: 1:1250 | A3

Client Acc:


Client Ref:

OS MAPPING PROVIDED BY MORSON PROJECTS

Project Title: KRONOSPAN

Drawing Title: ROUTE PLANNING

Drawing No: EDES-1249-101-002 | Rev: P02

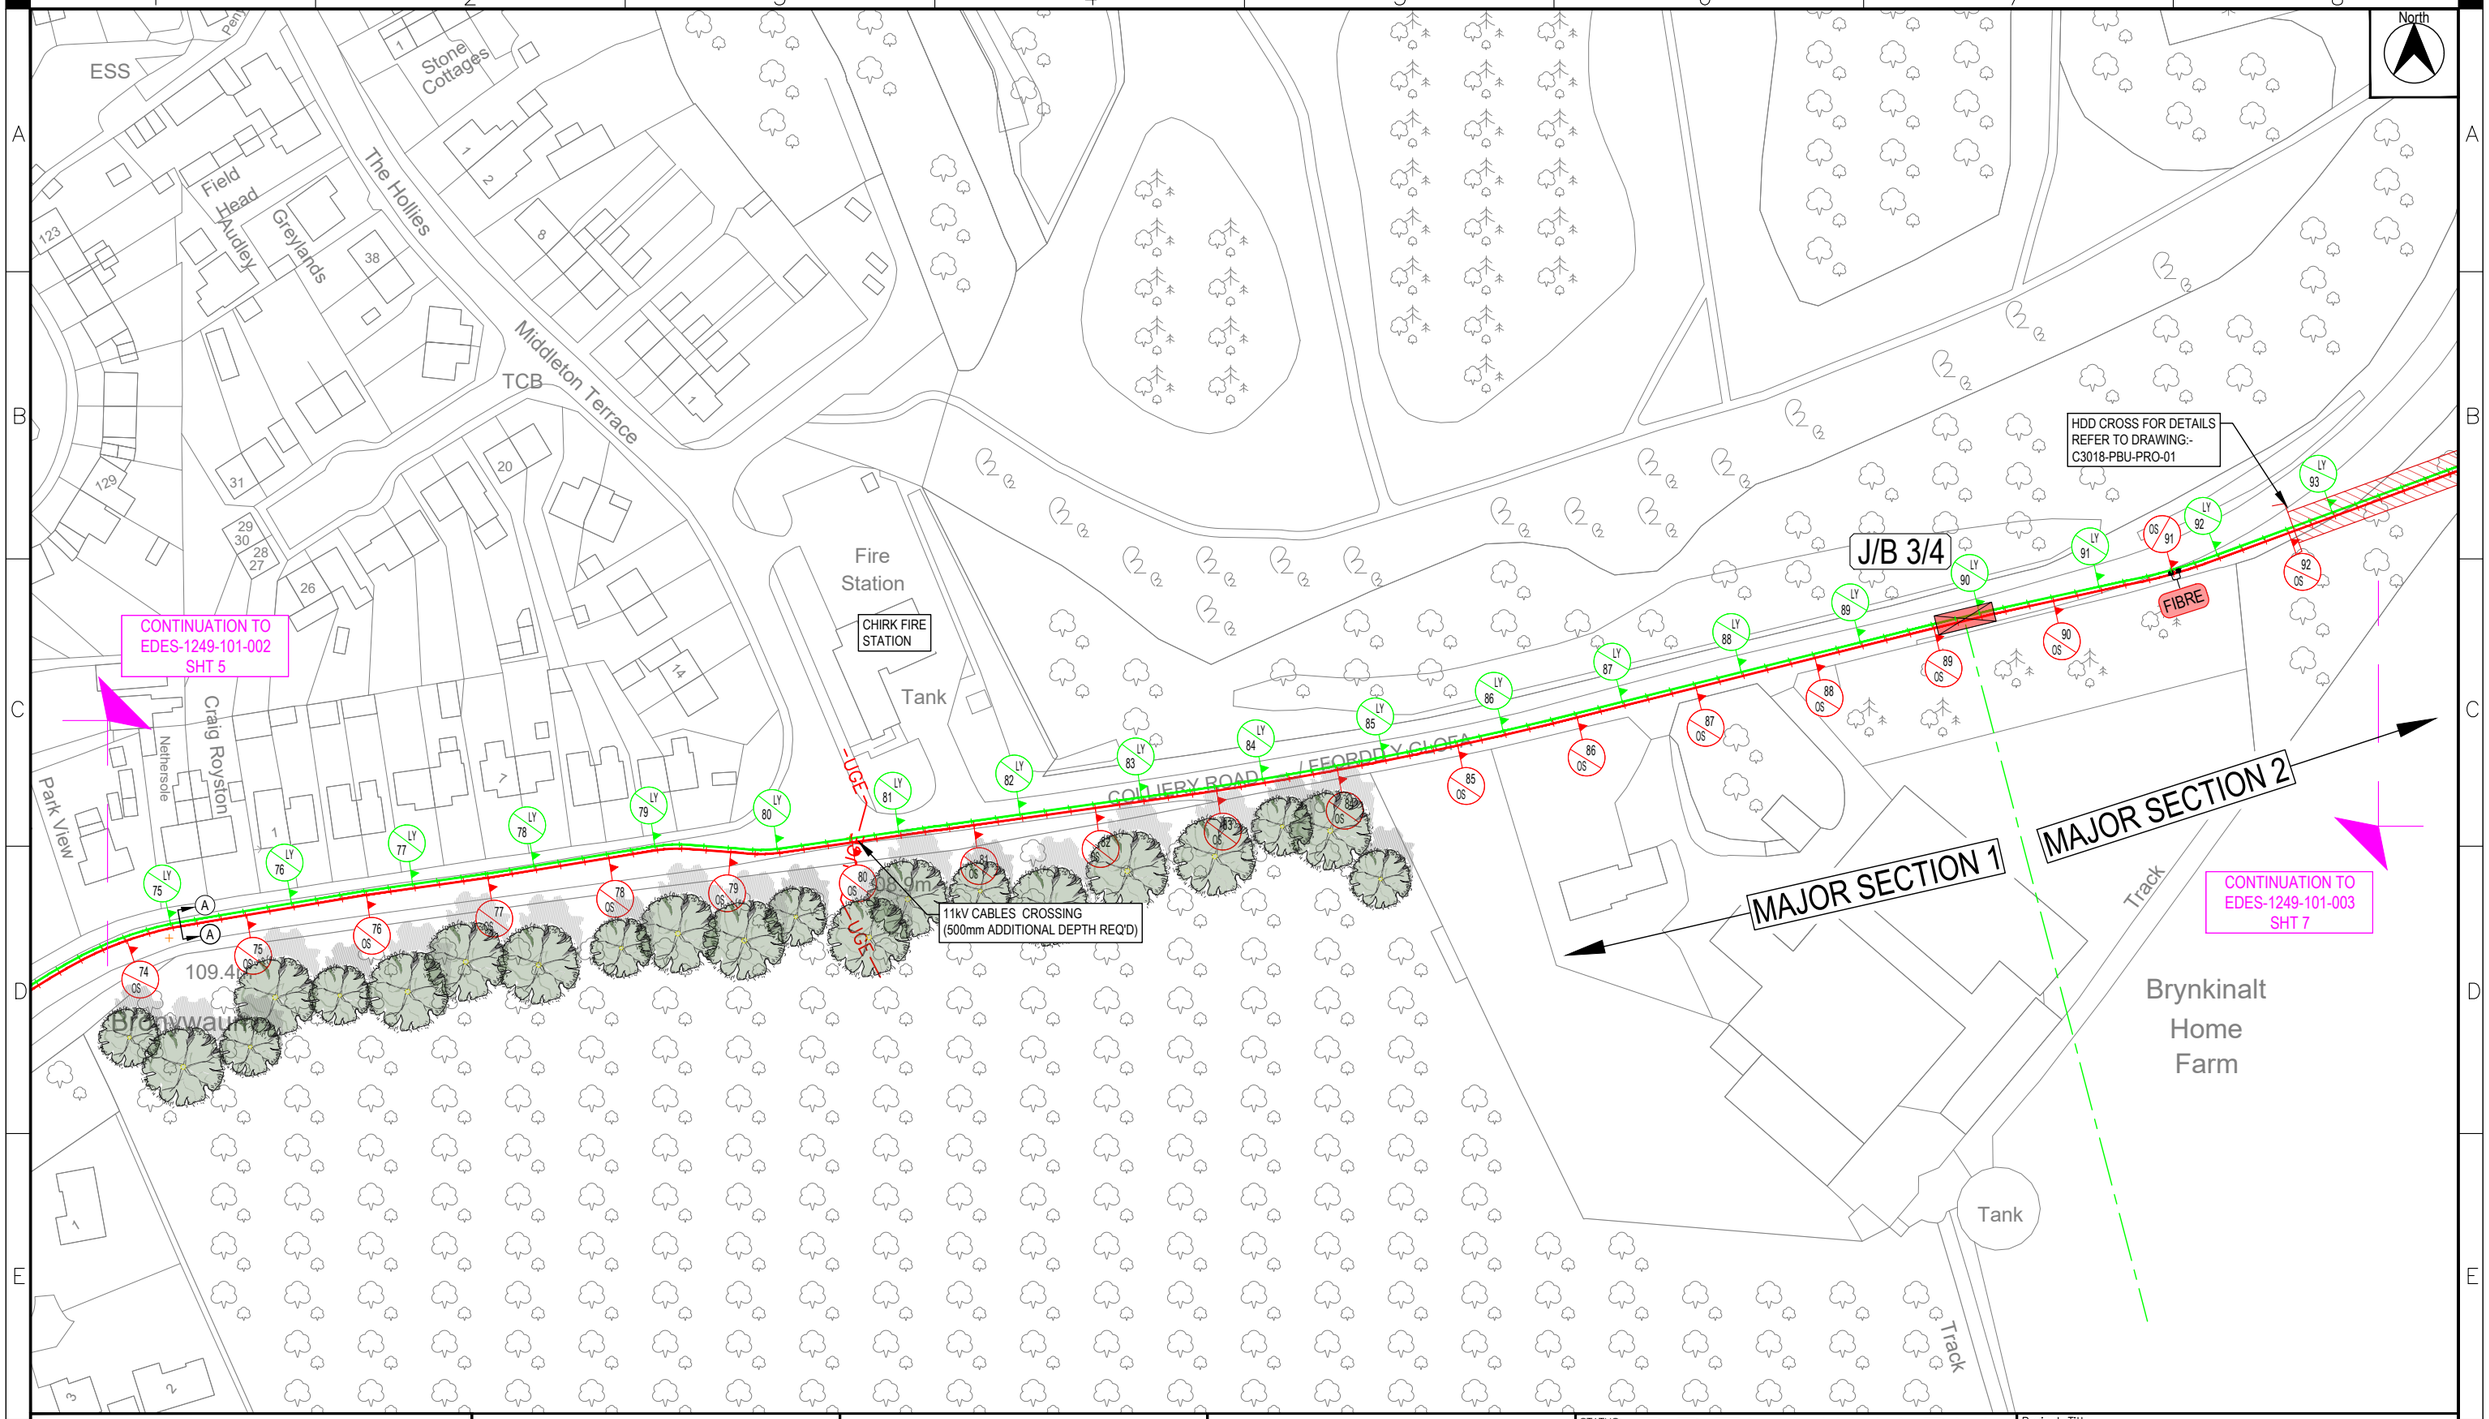

NOT FOR CONSTRUCTION

DRN	CHK	APP	COMMENTS	DATE	REV
ADP	MGR	DC	ROUTE AMENDMENT	12/11/25	P02
ADP	MGR	DC	ISSUED FOR COMMENT ONLY	03/04/25	P01

REVISIONS

- OSWESTRY 6T = 4415m
- LEGACY 7T = 4850m
- LEGACY FIBRE ROUTE = 3308m
- FIBRE — OSWESTRY FIBRE CHAMBER LOCATIONS T.B.C. BY SPEN FIBRE ENGINEER
- FIBRE — LEGACY 7T FIBRE CHAMBER LOCATIONS T.B.C. BY SPEN FIBRE ENGINEER

kronospan

morson projects

ELECTRICITY DISTRIBUTION ENGINEERING SERVICES LTD
Tel : 0161 872 6123 Web : www.edesltd.com

THIS DRAWING AND ANY INFORMATION OR DESCRIPTIVE MATTER SET OUT HERON ARE THE CONFIDENTIAL AND COPYRIGHT PROPERTY OF EDES LTD AND MUST NOT BE DISCLOSED, LOANED, COPIED OR USED FOR ANY PURPOSE WITHOUT WRITTEN PERMISSION.

STATUS: PRELIMINARY

Grid Ref: 329636, 338078

Drawn By: ADP	Date: 01/04/25	
Chek'd By: MGR	Appd: DC	
Sheet No: 6 of 19	Scale: 1:1250	A3
Client Acc:		
Client Ref:		


OS MAPPING PROVIDED BY MORSON PROJECTS

Project Title: KRONOSPAN

Drawing Title: ROUTE PLANNING

Drawing No: EDES-1249-101-002

Rev: P02

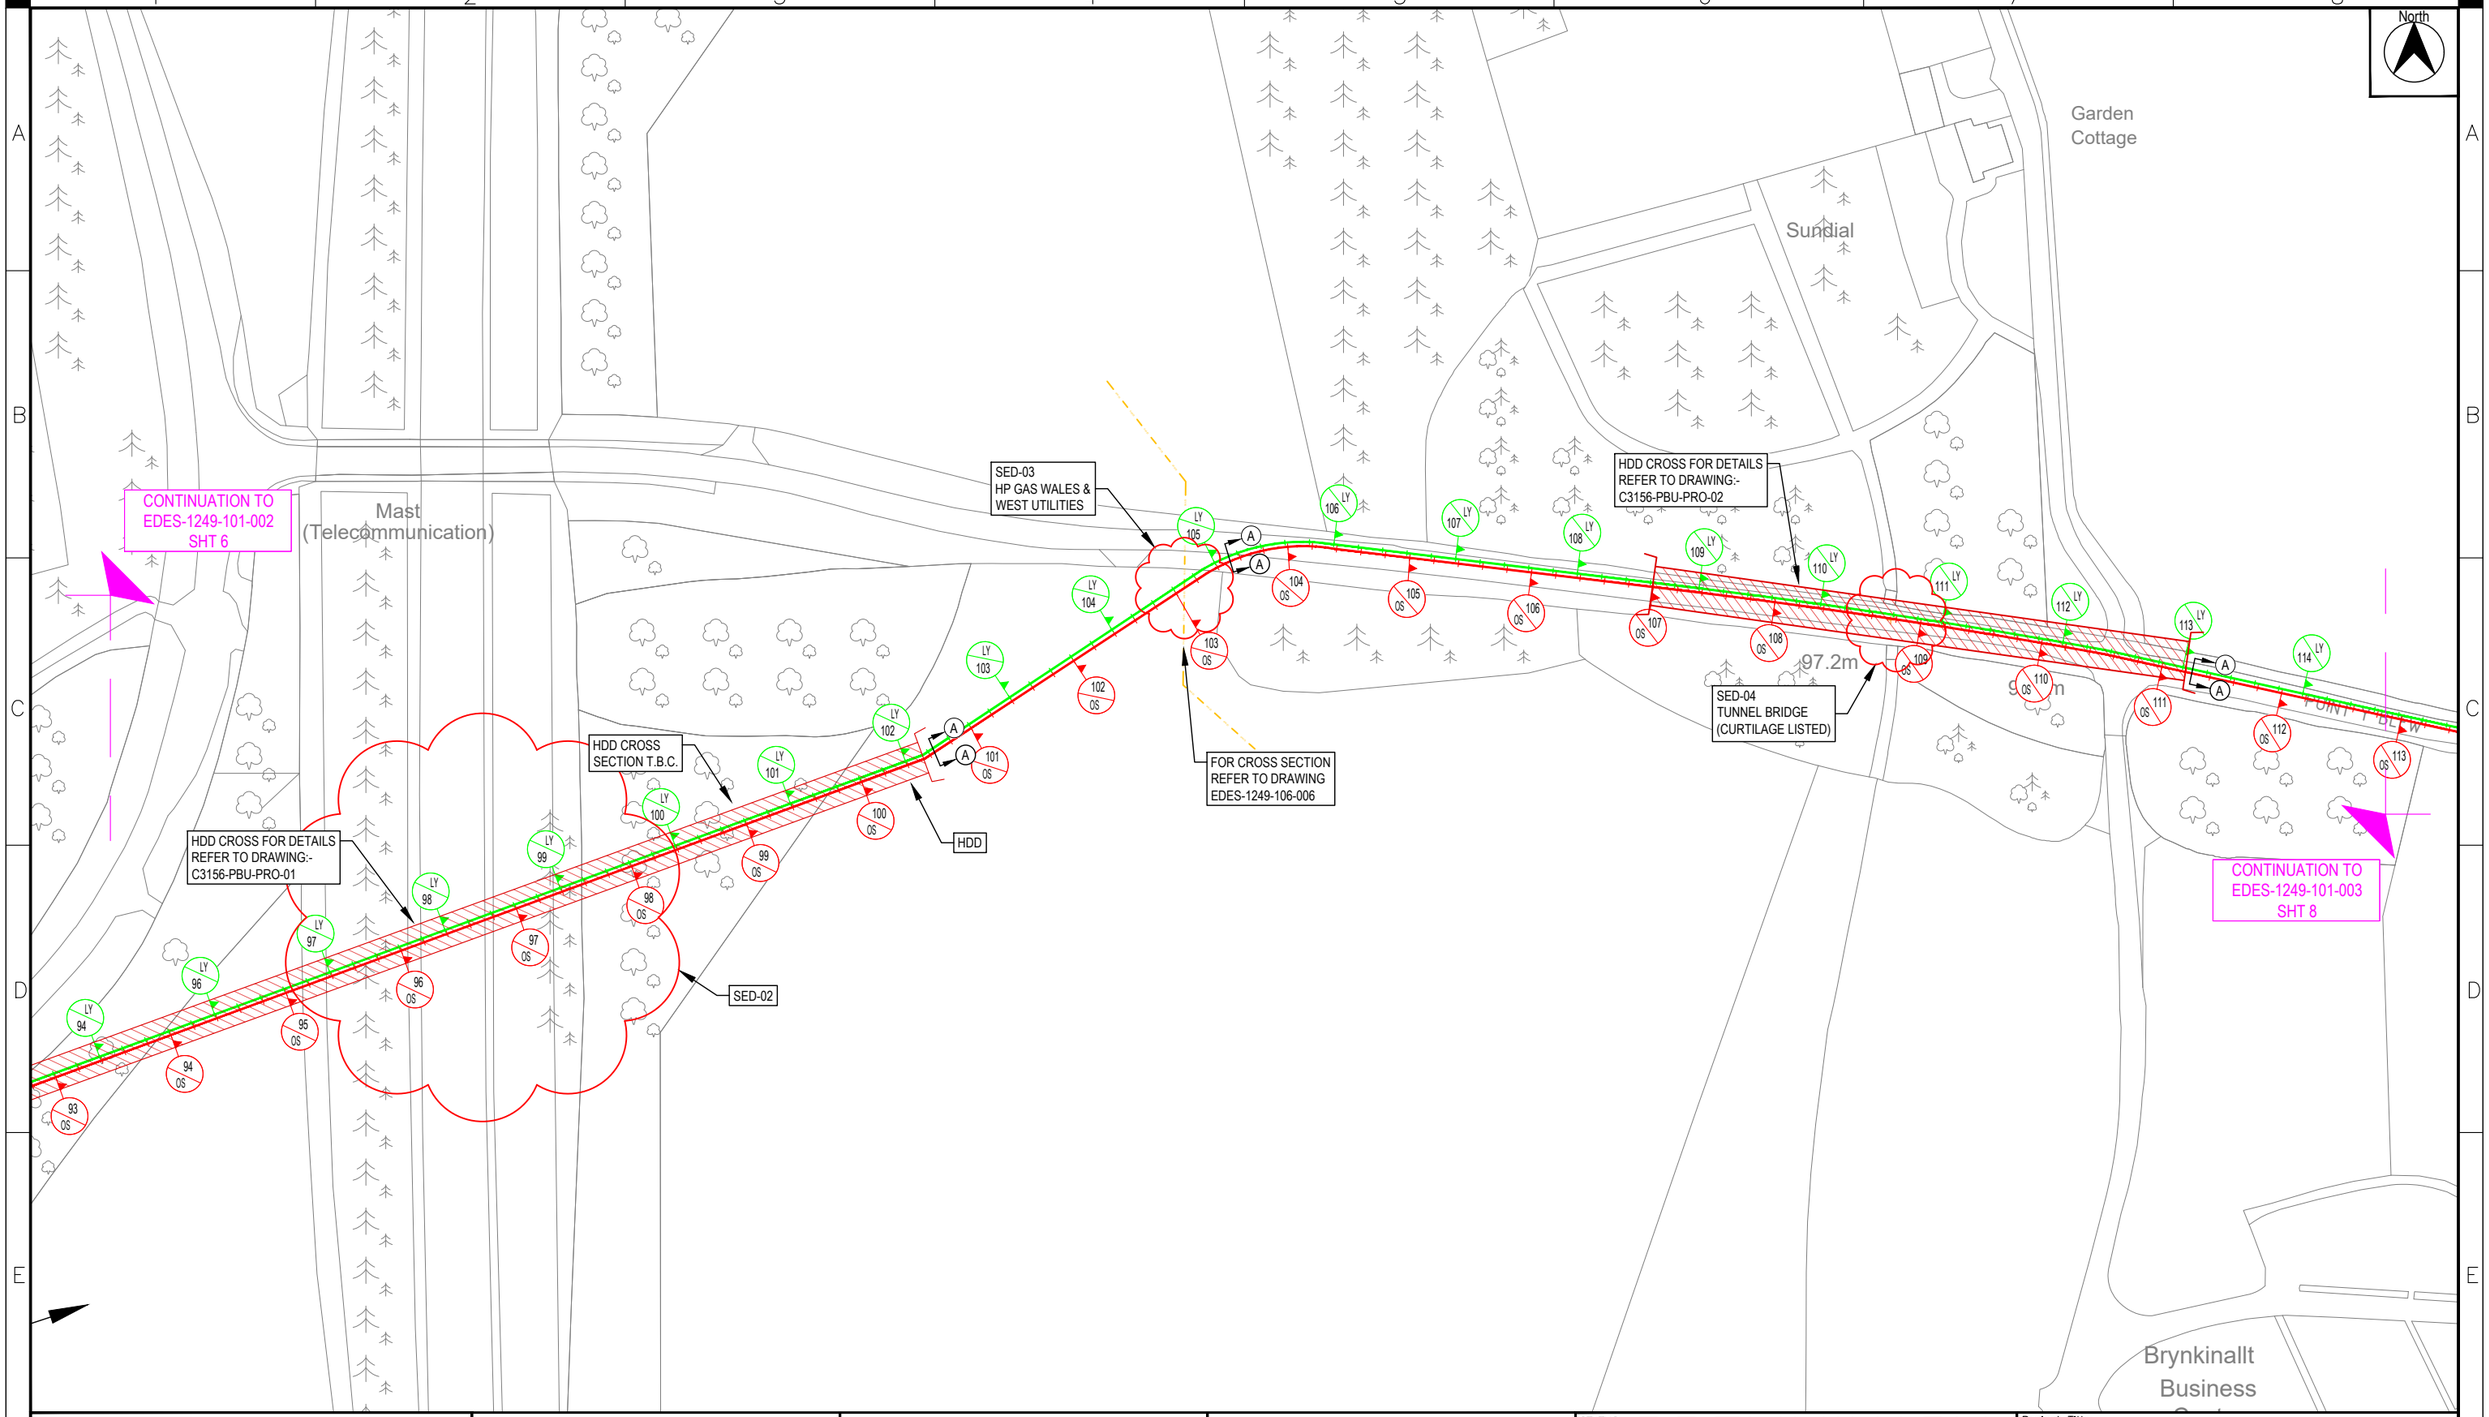

NOT FOR CONSTRUCTION

DRN	CHK	APP	COMMENTS	DATE	REV
ADP	MGR	DC	ROUTE AMENDMENT	12/11/25	P02
ADP	MGR	DC	ISSUED FOR COMMENT ONLY	03/04/25	P01

REVISIONS

OSWESTRY 6T = 4415m
LEGACY 7T = 4850m
LEGACY FIBRE ROUTE = 3308m

FIBRE — OSWESTRY FIBRE CHAMBER LOCATIONS T.B.C. BY SPEN FIBRE ENGINEER

FIBRE — LEGACY 7T FIBRE CHAMBER LOCATIONS T.B.C. BY SPEN FIBRE ENGINEER

kronospan

morson projects

ELECTRICITY DISTRIBUTION ENGINEERING SERVICES LTD
Tel : 0161 872 6123 Web : www.edesltd.com

THIS DRAWING AND ANY INFORMATION OR DESCRIPTIVE MATTER SET OUT HERON ARE THE CONFIDENTIAL AND COPYRIGHT PROPERTY OF EDES LTD AND MUST NOT BE DISCLOSED, LOANED, COPIED OR USED FOR ANY PURPOSE WITHOUT WRITTEN PERMISSION.

STATUS: PRELIMINARY


Grid Ref: 330114, 338198
Drawn By: ADP | Date: 01/04/25
Chek'd By: MGR | Appd: DC
Sheet No: 7 of 19 | Scale: 1:1250 | A3
Client Acc:
Client Ref:

OS MAPPING PROVIDED BY MORSON PROJECTS

Project Title: KRONOSPAN

Drawing Title: ROUTE PLANNING

Drawing No: EDES-1249-101-002 | Rev: P02

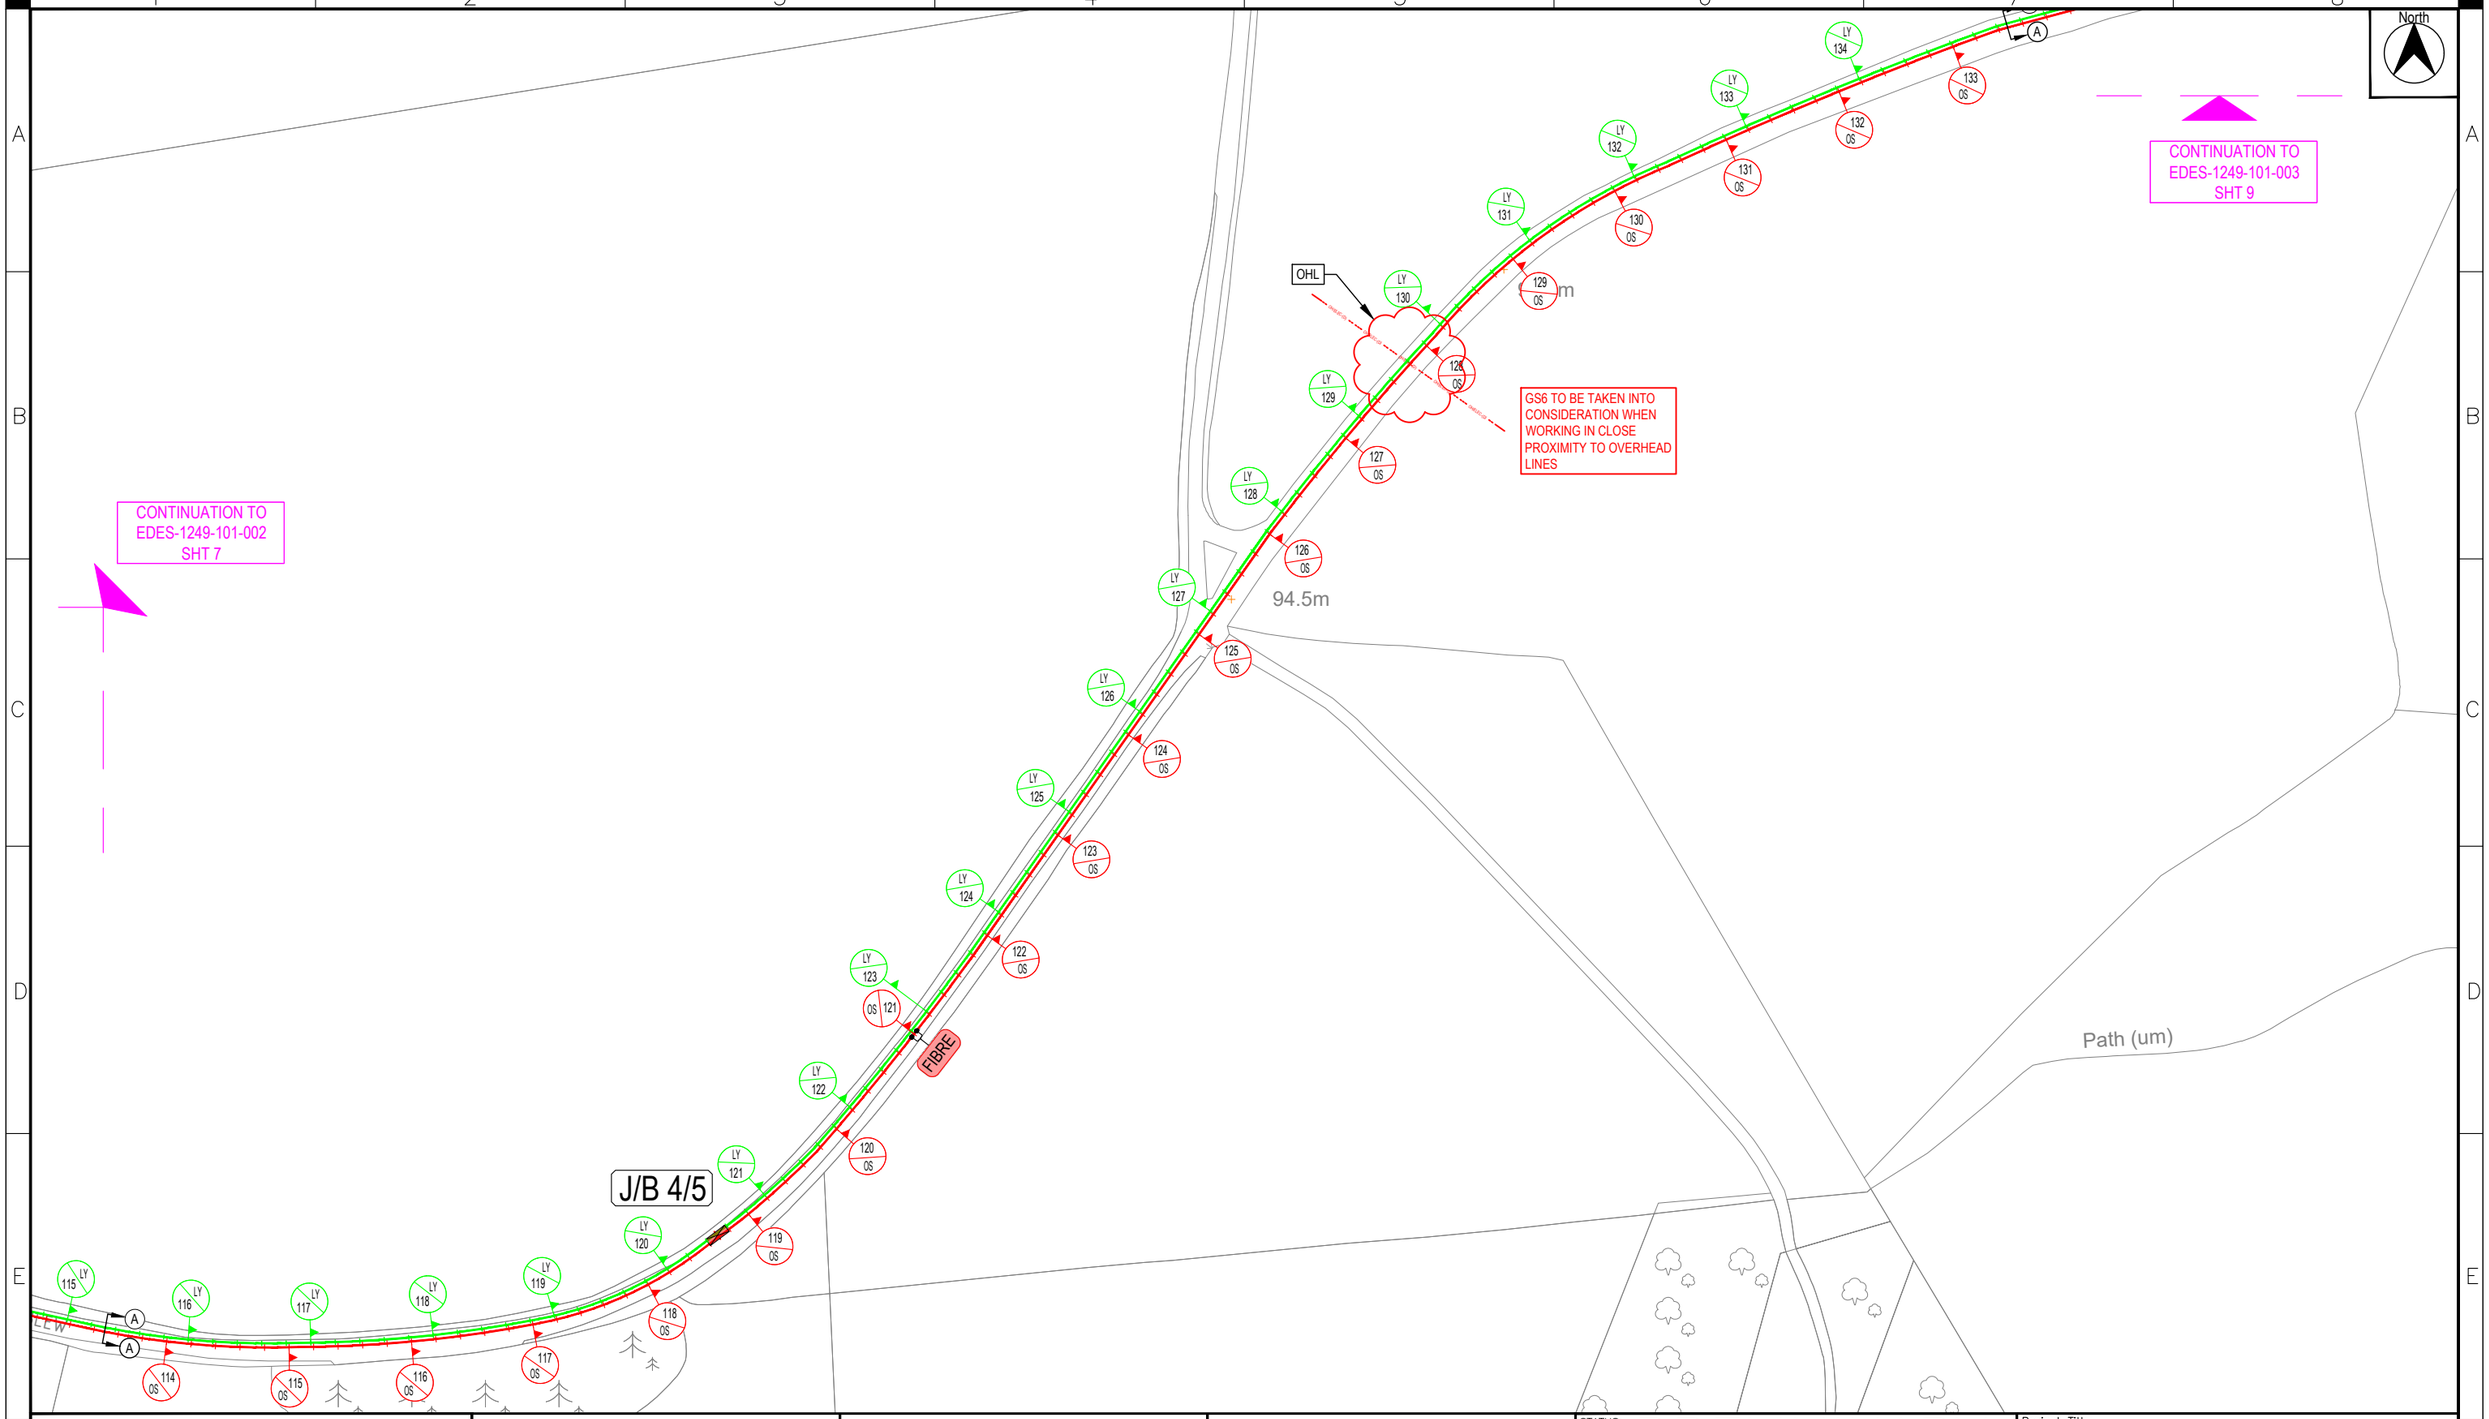

NOT FOR CONSTRUCTION

ADP	MGR	DC	ROUTE AMENDMENT	12/11/25	P02
ADP	MGR	DC	ISSUED FOR COMMENT ONLY	03/04/25	P01
DRN	CHK	APP	COMMENTS	DATE	REV

REVISIONS

OSWESTRY 6T = 4415m
LEGACY 7T = 4850m
LEGACY FIBRE ROUTE = 3308m

FIBRE — OSWESTRY FIBRE CHAMBER LOCATIONS T.B.C. BY SPEN FIBRE ENGINEER

FIBRE — LEGACY 7T FIBRE CHAMBER LOCATIONS T.B.C. BY SPEN FIBRE ENGINEER

kronospan

morson projects

ELECTRICITY DISTRIBUTION ENGINEERING SERVICES LTD
Tel : 0161 872 6123 Web : www.edesltd.com

THIS DRAWING AND ANY INFORMATION OR DESCRIPTIVE MATTER SET OUT HERON ARE THE CONFIDENTIAL AND COPYRIGHT PROPERTY OF EDES LTD AND MUST NOT BE DISCLOSED, LOANED, COPIED OR USED FOR ANY PURPOSE WITHOUT WRITTEN PERMISSION.

STATUS: PRELIMINARY

Grid Ref: 330594, 338320

Drawn By: ADP	Date: 01/04/25	
Chek'd By: MGR	Appd: DC	
Sheet No: 8 of 19	Scale: 1:1250	A3
Client Acc:		
Client Ref:		


OS MAPPING PROVIDED BY MORSON PROJECTS

Project Title: KRONOSPAN

Drawing Title: ROUTE PLANNING

Drawing No: EDES-1249-101-002

Rev: P02

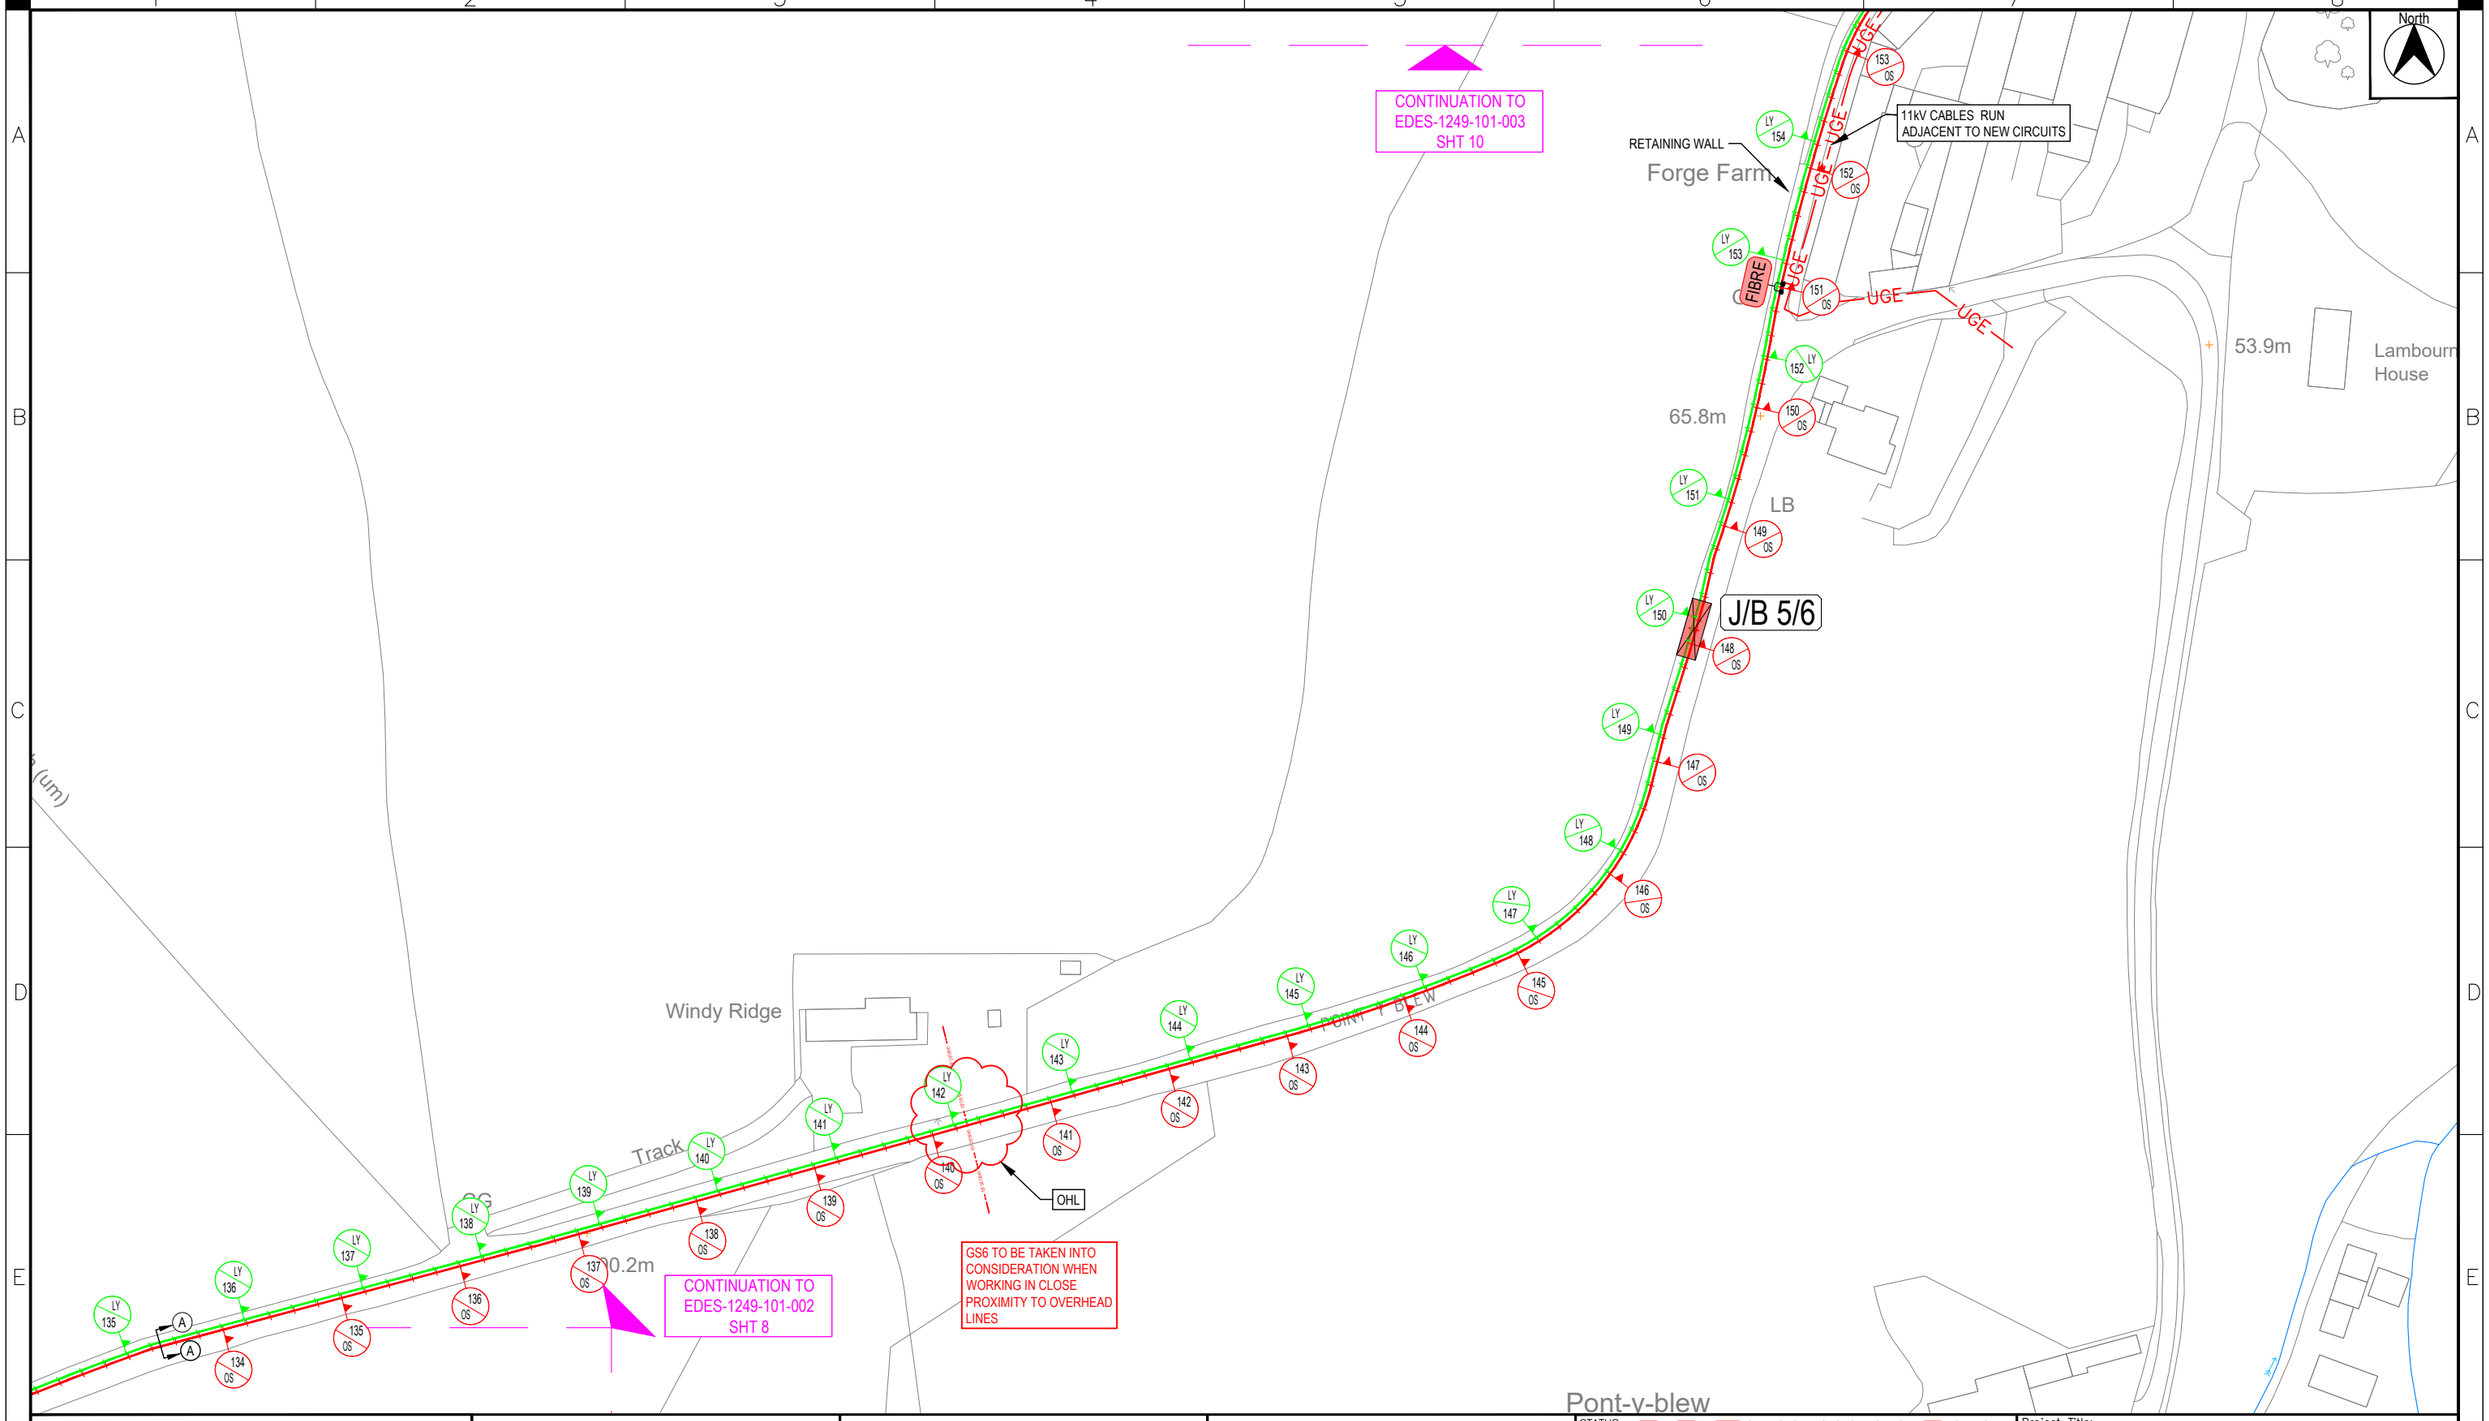

NOT FOR CONSTRUCTION

ADP	MGR	DC	ROUTE AMENDMENT	12/11/25	P02
ADP	MGR	DC	ISSUED FOR COMMENT ONLY	03/04/25	P01
DRN	CHK	APP	COMMENTS	DATE	REV

REVISIONS

OSWESTRY 6T = 4415m
LEGACY 7T = 4850m
LEGACY FIBRE ROUTE = 3308m

FIBRE — OSWESTRY FIBRE CHAMBER LOCATIONS T.B.C. BY SPEN FIBRE ENGINEER

FIBRE — LEGACY 7T FIBRE CHAMBER LOCATIONS T.B.C. BY SPEN FIBRE ENGINEER

kronospan

morson projects

THIS DRAWING AND ANY INFORMATION OR DESCRIPTIVE MATTER SET OUT HERON ARE THE CONFIDENTIAL AND COPYRIGHT PROPERTY OF EDES LTD AND MUST NOT BE DISCLOSED, LOANED, COPIED OR USED FOR ANY PURPOSE WITHOUT WRITTEN PERMISSION.

ELECTRICITY DISTRIBUTION ENGINEERING SERVICES LTD
Tel : 0161 872 6123 Web : www.edesltd.com

STATUS: PRELIMINARY

Grid Ref: 330971, 338588

Drawn By: ADP | Date: 01/04/25

Chek'd By: MGR | Appd: DC

Sheet No: 9 of 19 | Scale: 1:1250 | A3

Client Acc:

Client Ref:


OS MAPPING PROVIDED BY MORSON PROJECTS

Project Title: KRONOSPAN

Drawing Title: ROUTE PLANNING

Drawing No: EDES-1249-101-002

Rev: P02

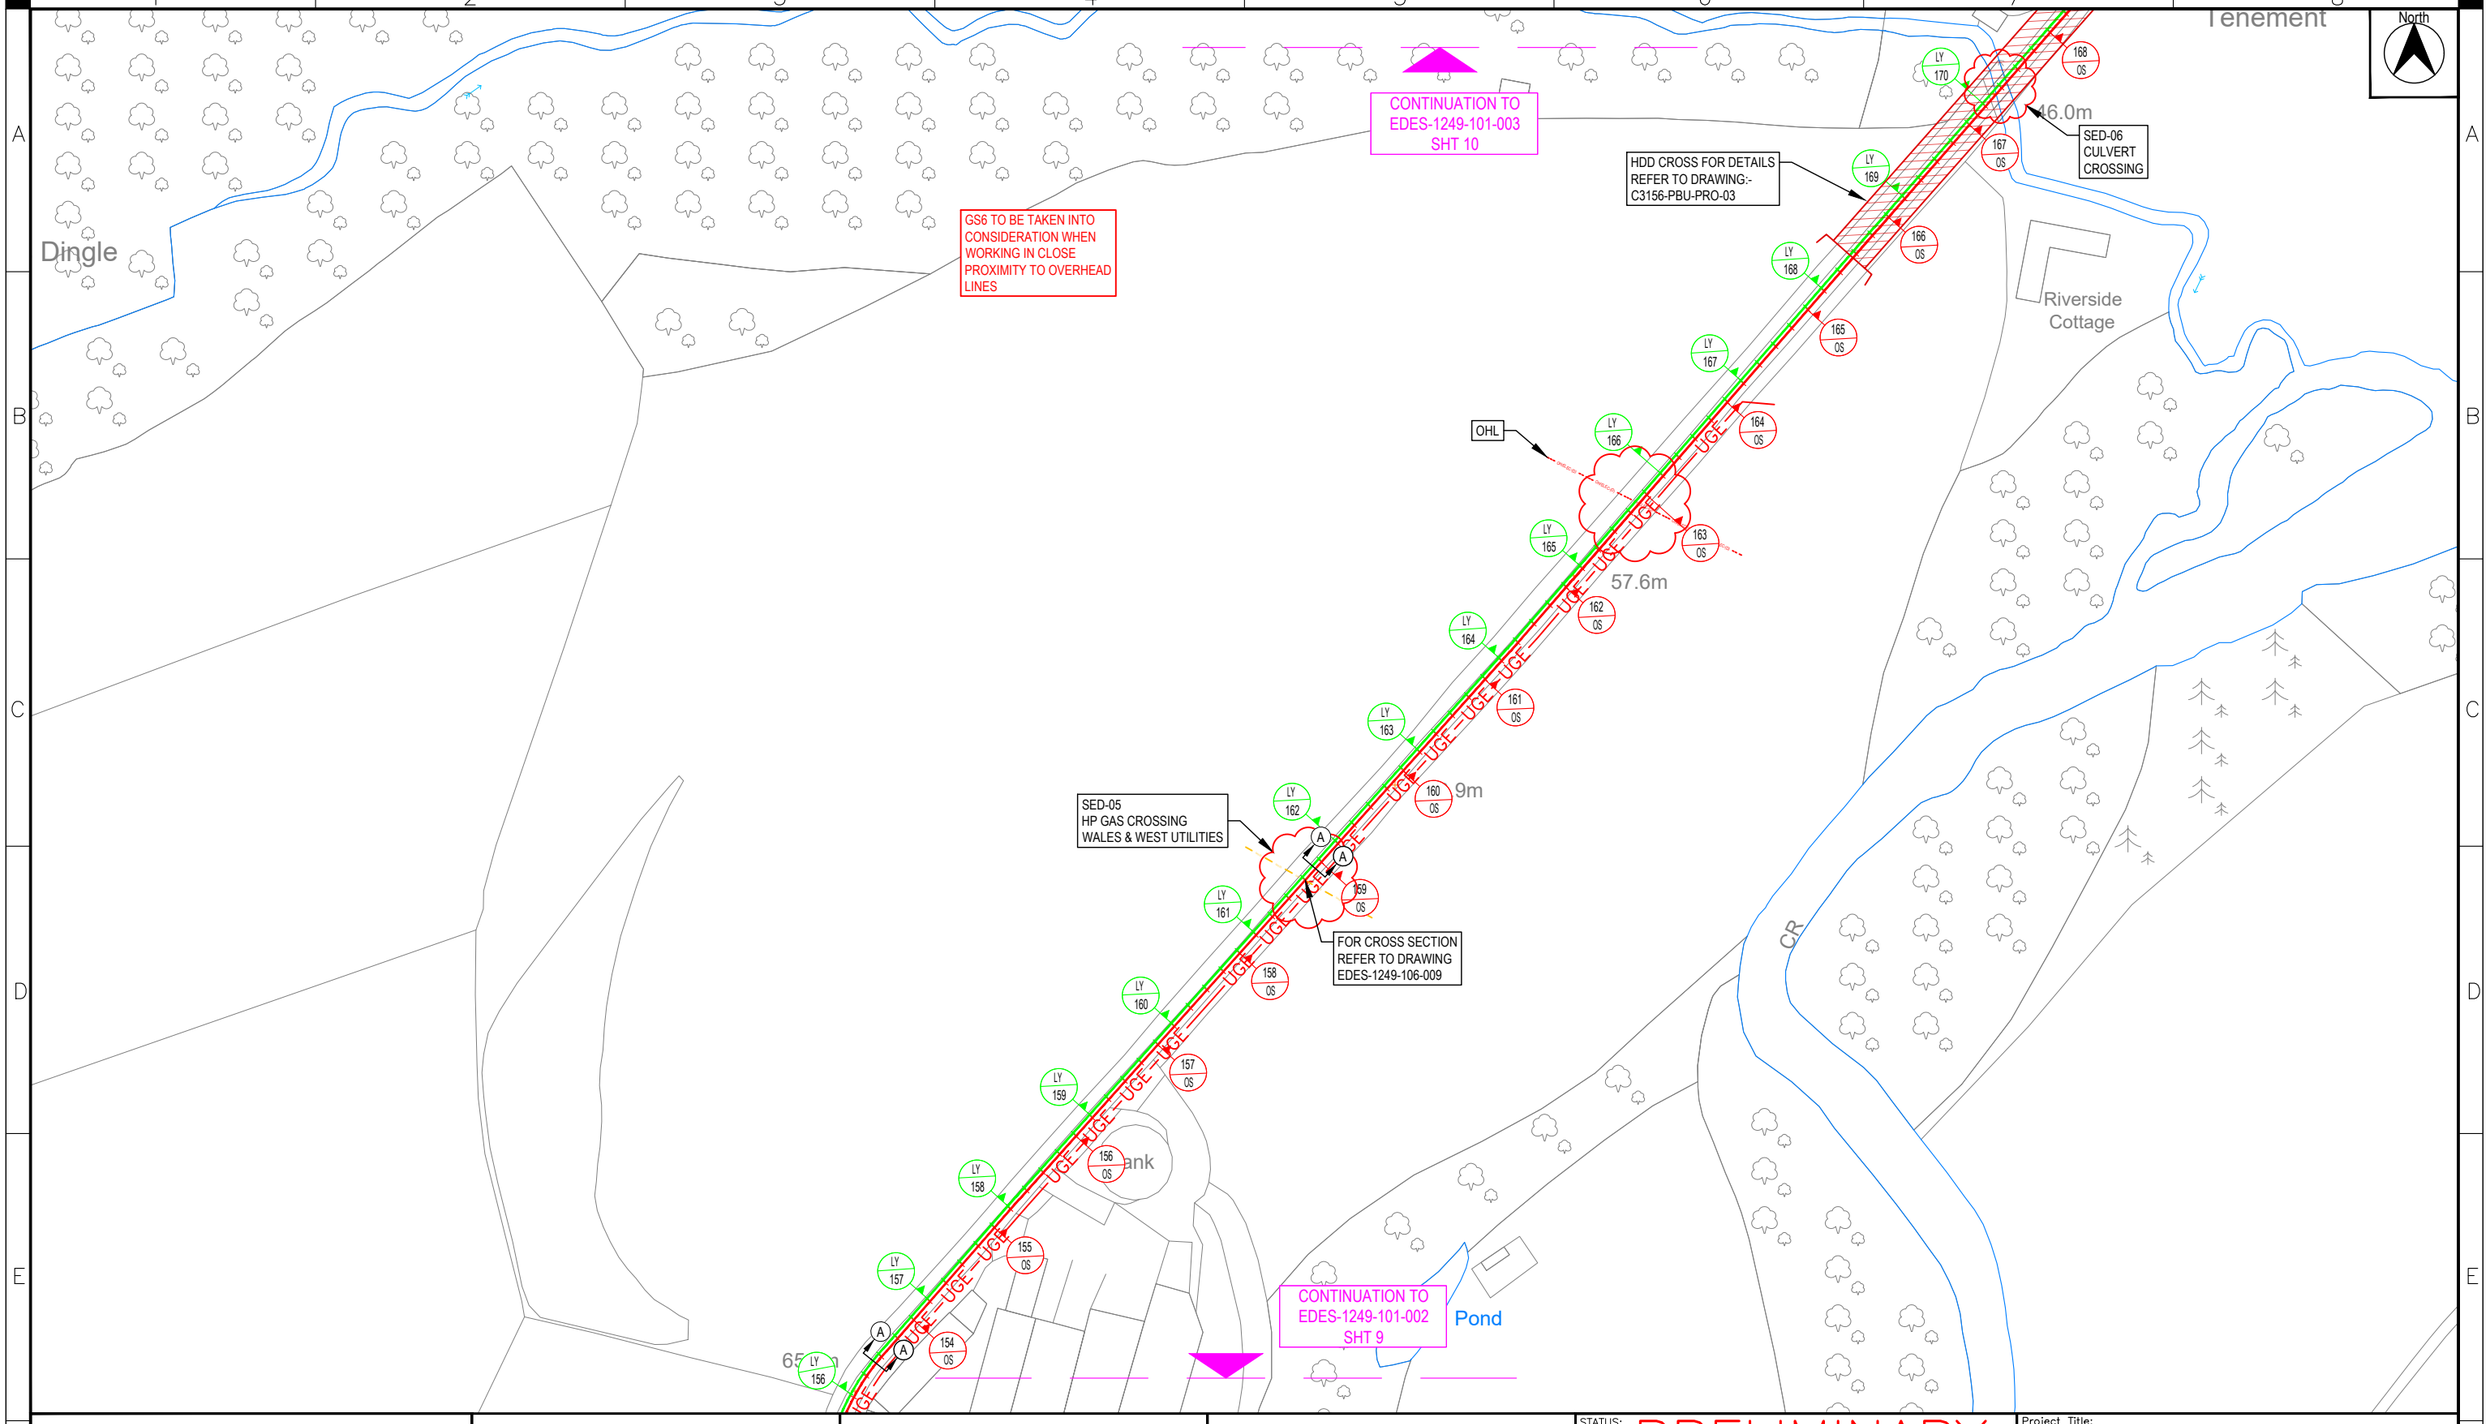

NOT FOR CONSTRUCTION

DRN	CHK	APP	COMMENTS	DATE	REV
ADP	MGR	DC	ROUTE AMENDMENT	12/11/25	P02
ADP	MGR	DC	ISSUED FOR COMMENT ONLY	03/04/25	P01

REVISIONS

- OSWESTRY 6T = 4415m
- LEGACY 7T = 4850m
- LEGACY FIBRE ROUTE = 3308m
- FIBRE — OSWESTRY FIBRE CHAMBER LOCATIONS T.B.C. BY SPEN FIBRE ENGINEER
- FIBRE — LEGACY 7T FIBRE CHAMBER LOCATIONS T.B.C. BY SPEN FIBRE ENGINEER

kronospan

morson projects

ELECTRICITY DISTRIBUTION ENGINEERING SERVICES LTD
Tel : 0161 872 6123 Web : www.edesltd.com

THIS DRAWING AND ANY INFORMATION OR DESCRIPTIVE MATTER SET OUT HERON ARE THE CONFIDENTIAL AND COPYRIGHT PROPERTY OF EDES LTD AND MUST NOT BE DISCLOSED, LOANED, COPIED OR USED FOR ANY PURPOSE WITHOUT WRITTEN PERMISSION.

STATUS: PRELIMINARY

Grid Ref: 331176, 338867

Drawn By: ADP	Date: 01/04/25
Chek'd By: MGR	Appd: DC
Sheet No: 10 of 19	Scale: 1:1250 A3
Client Acc:	
Client Ref:	

OS MAPPING PROVIDED BY MORSON PROJECTS

Project Title: KRONOSPAN

Drawing Title: ROUTE PLANNING

Drawing No: EDES-1249-101-002

Rev: P02