


Historical Tunnel Plan Design
Scale 1:250 @ A1

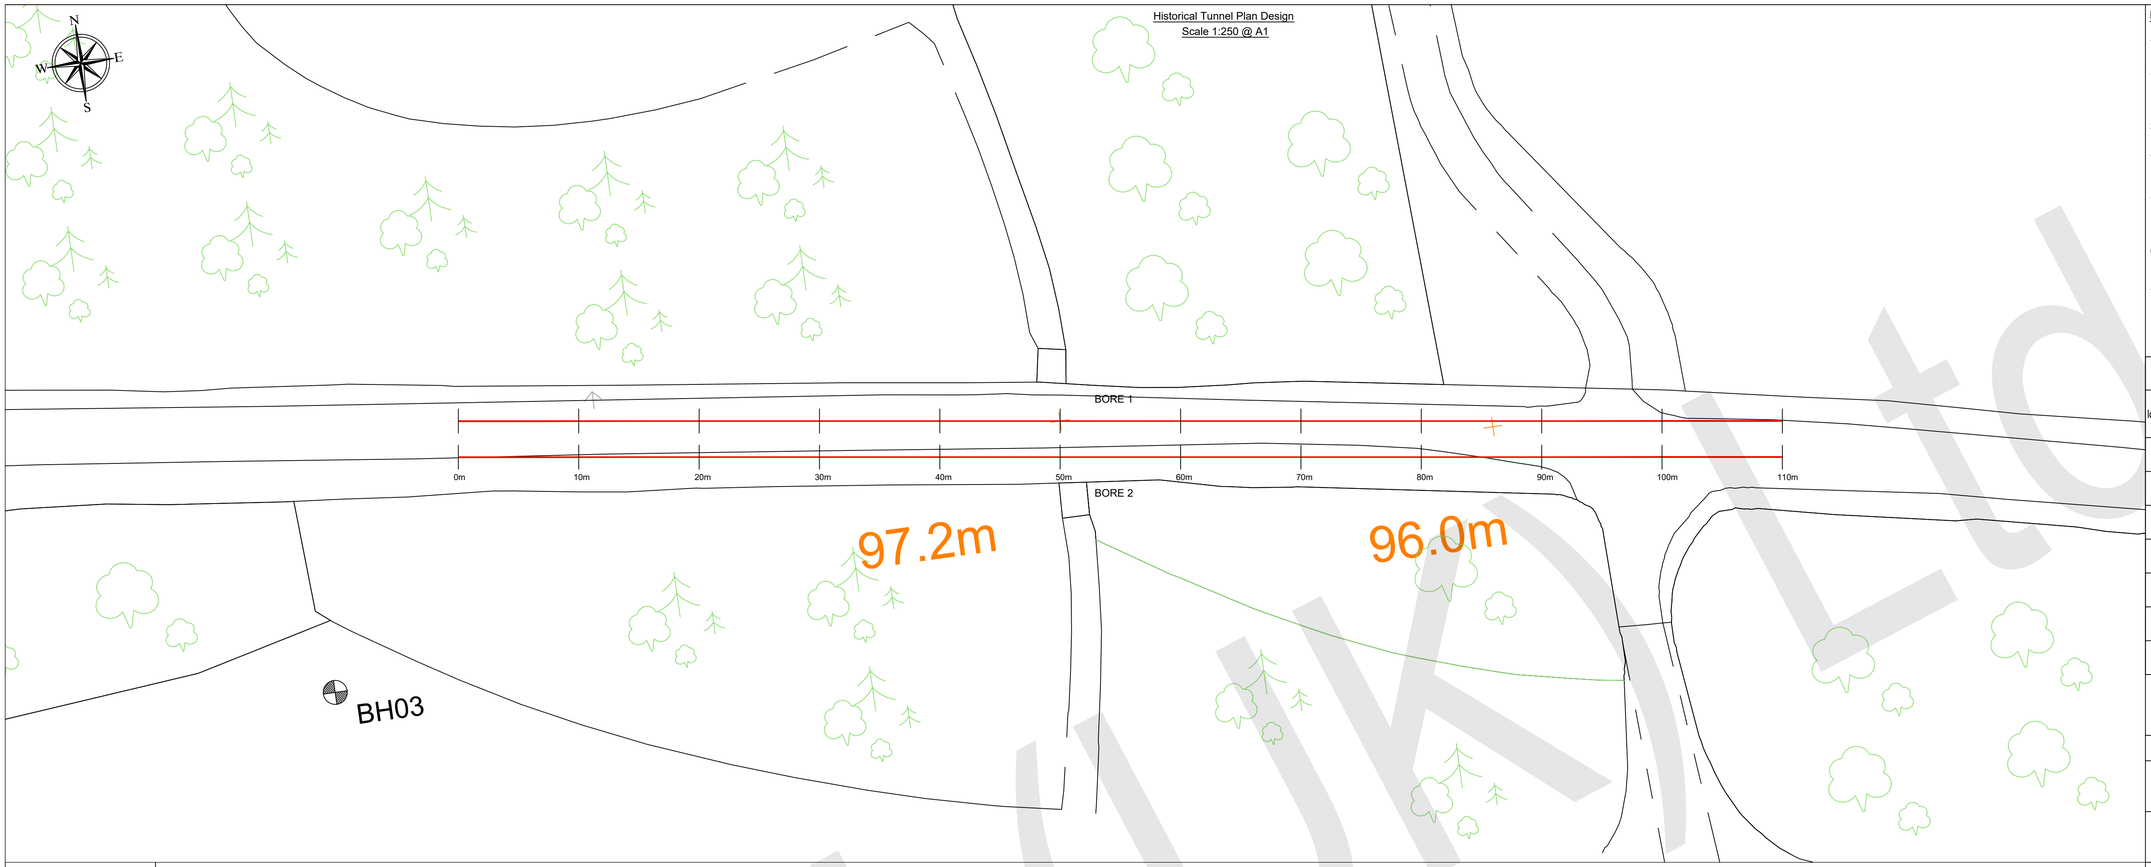

Historical Tunnel Bore Profile Design
Scale 1:350 @ A1

BH03

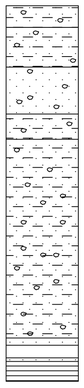

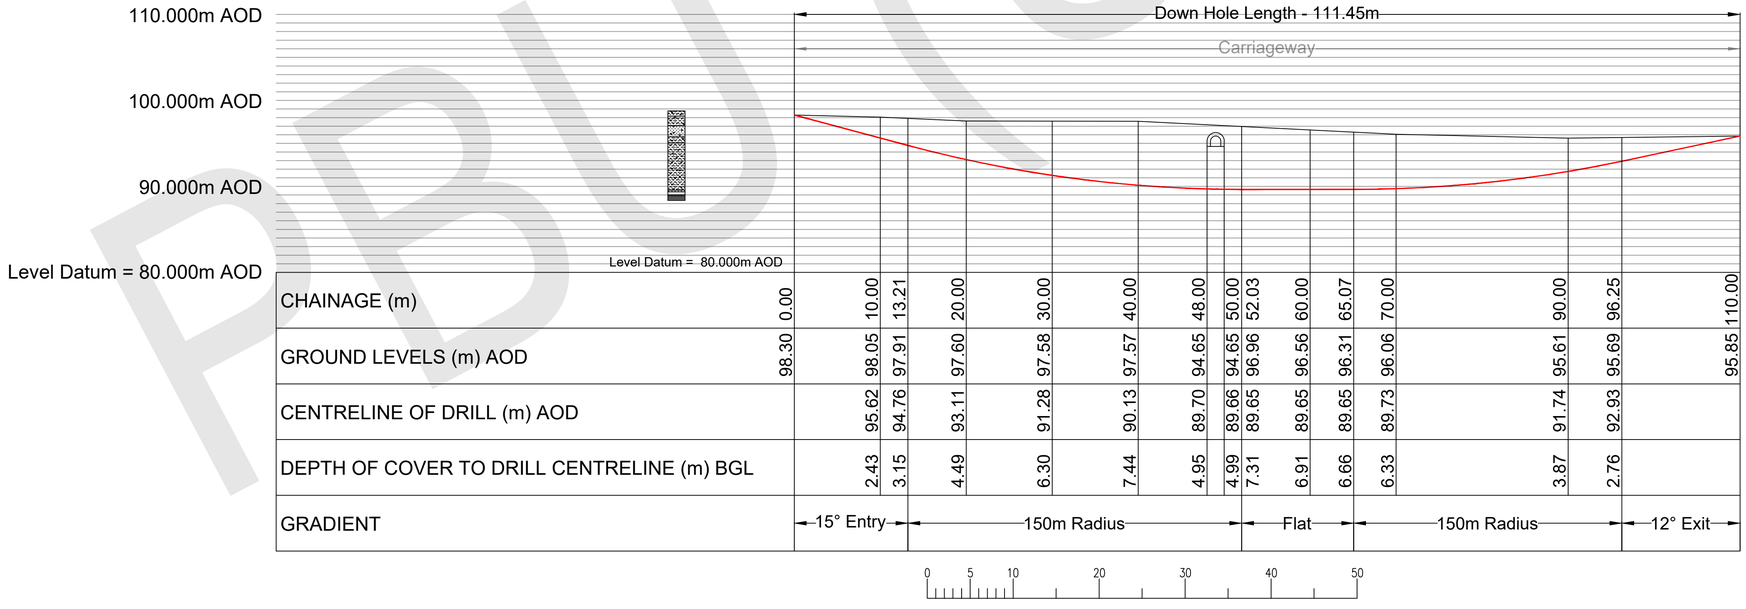

| | | |