
Q:\5151-52005185 Kronospan 132kV Cable Planning Application\Dwgs\CAD\Application\Figure 1 Site Location Plan.dwg

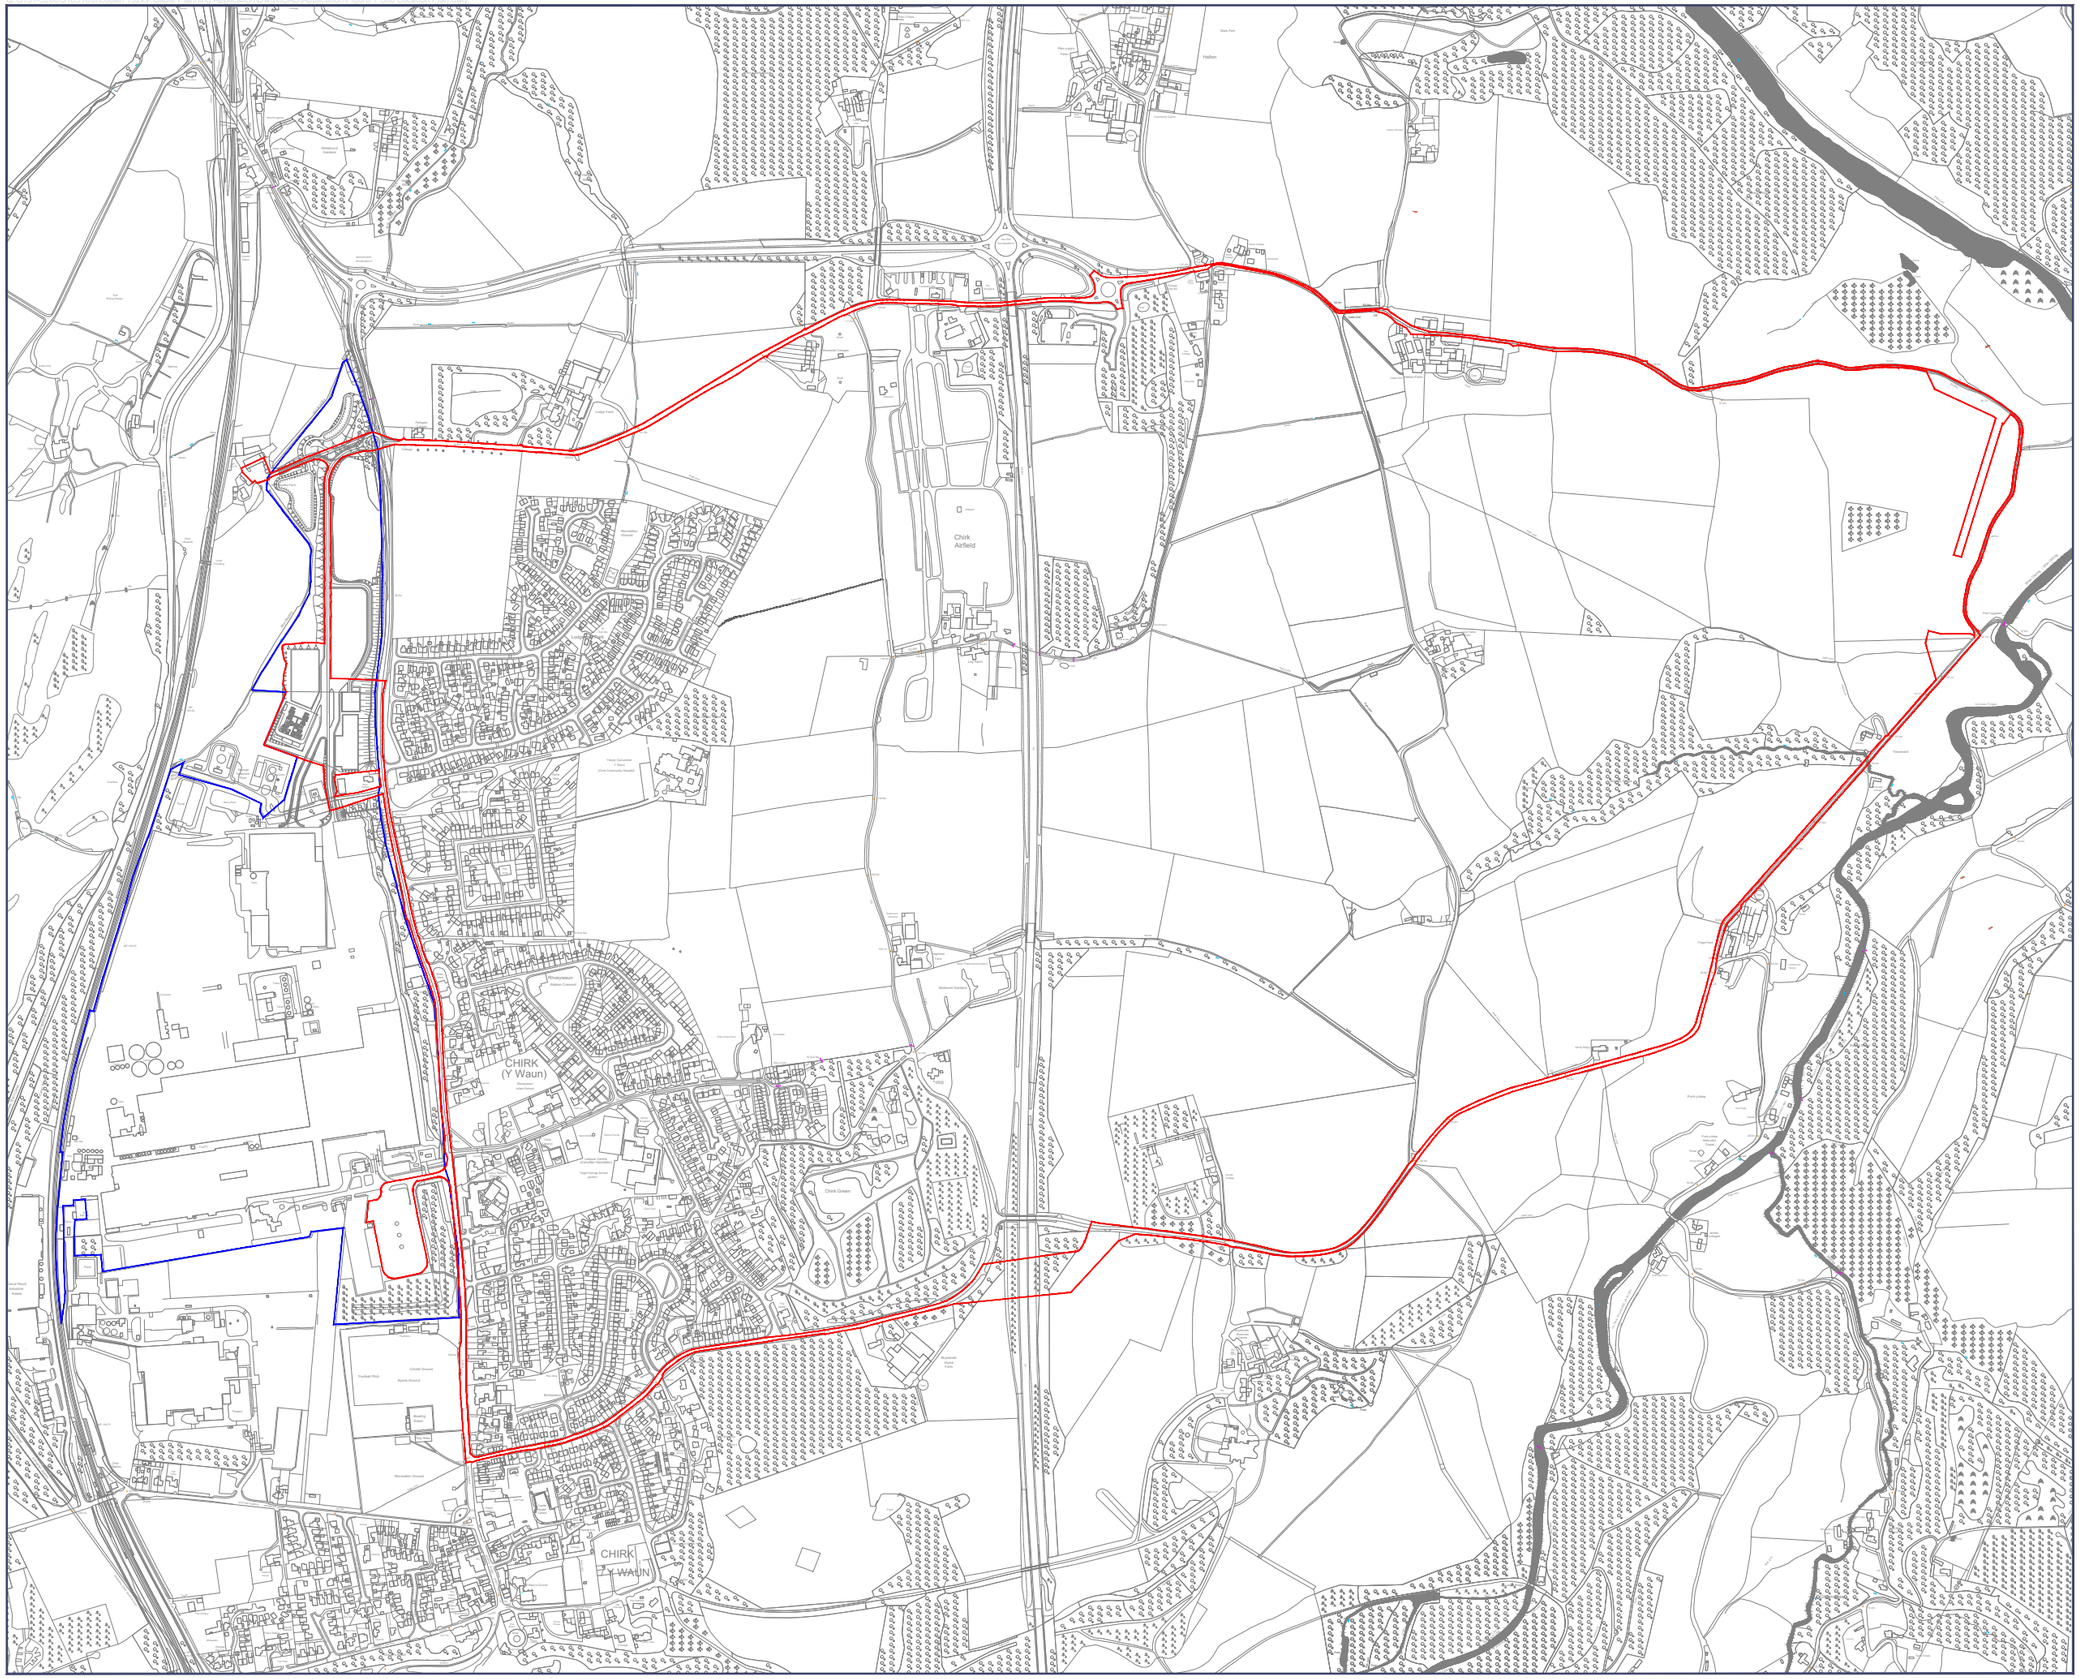

Application Boundary

Land Owned by Applicant

Ordnance Survey data © Crown copyright and database right 2025

0344 8700 007
axis.co.uk

Project

Kronospan 132kV Cables

Figure Number

Figure 1

Figure Title

Site Location Plan

Scale

1:10,000 @A3

Date

November 2025