
Symbol Guide

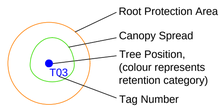

BS5837:2012 - Tree Category


- Category A Trees High Quality
- Category B Trees Moderate Quality
- Category C Trees Low Quality
- Category U Trees Poor Quality/ Remove

KEY

- Indicative Red Line Boundary

TREE 21
Tree Surveys & Consultancy Services

Project Name:	Kronospan Cable Routes
Drawing Title:	Tree Constraints Plan Sheet 11 of 13
Drawing Number:	250408-1.1-KCR-TCP-MH-11
Client:	Kronospan
Agent:	Axis
Date:	October 2025
Scale:	1:1000 @ A1

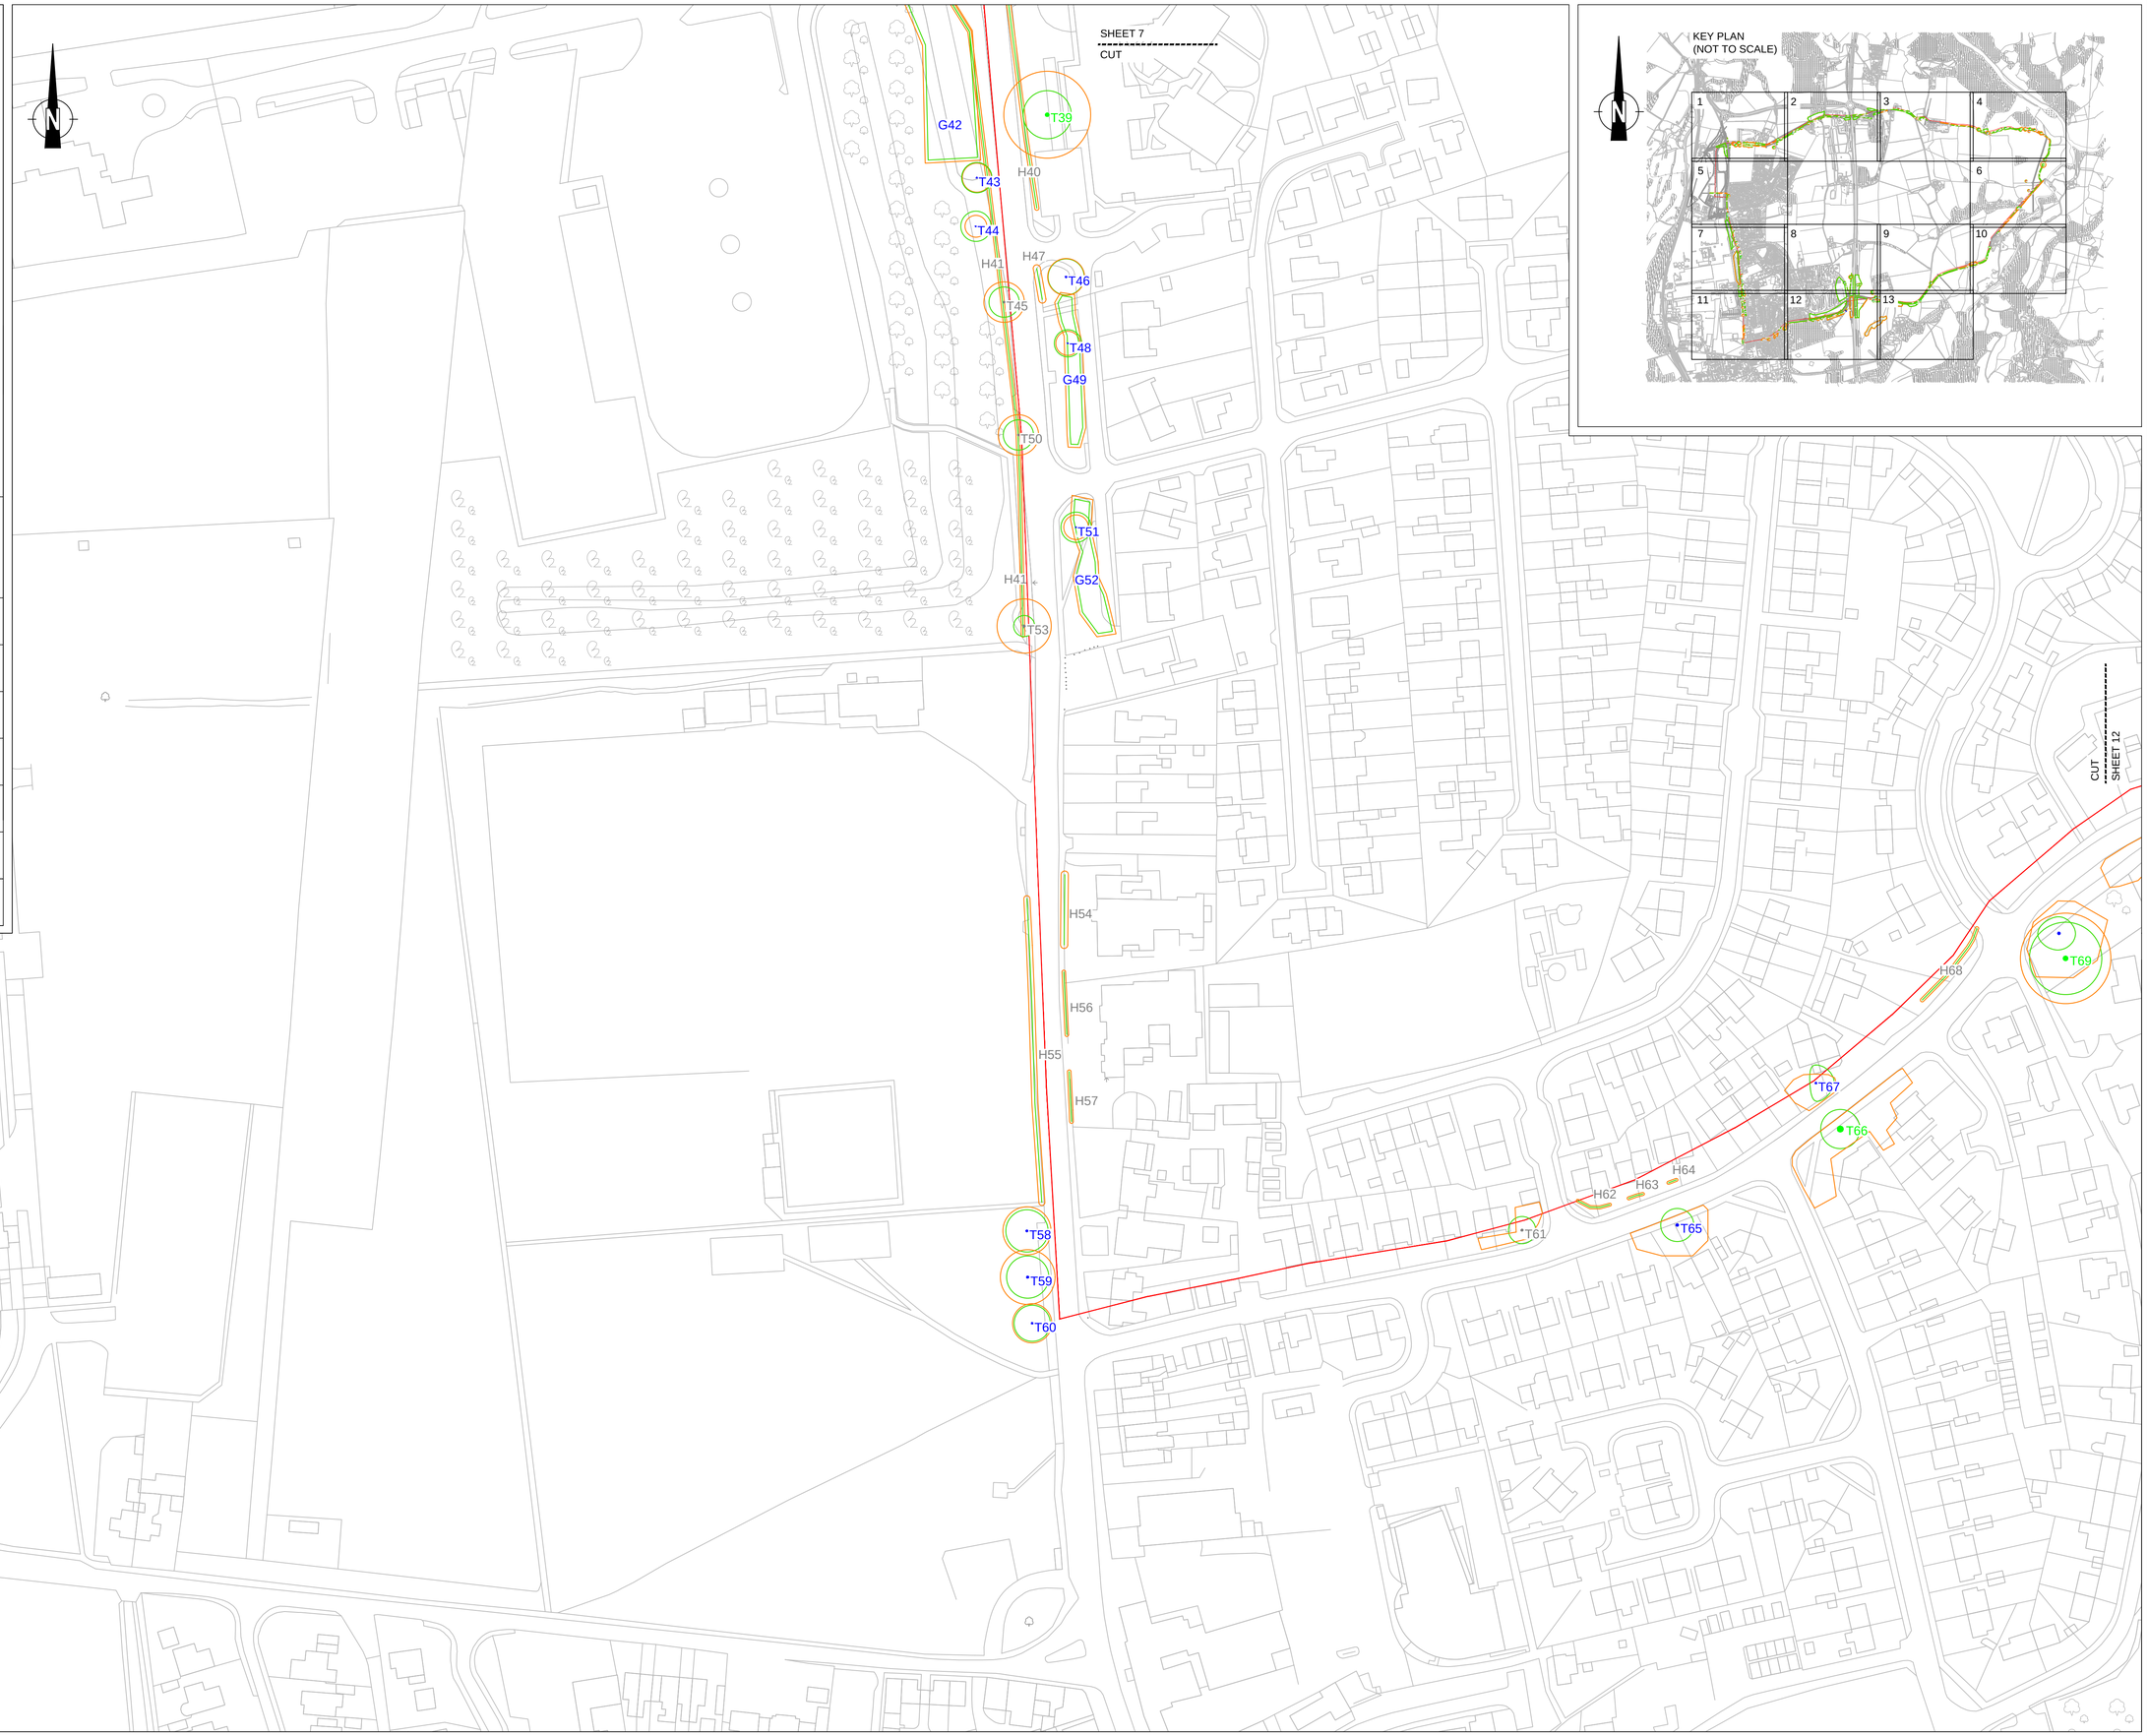


SHEET 8
CUT

SHEET 11
CUT

CUT
SHEET 13

W81
W74
G100
G104
G105
G98
G101
G90
G275
G108
T75
T82
T83
T84
T85
T86
T87
T88
T89
T92
T93
T94
T73
T72
T71
T70
T130
T128
T129
T109
T110
T111
T273
H274
H97
H91
H95

Symbol Guide

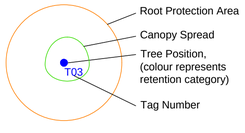


BS5837:2012 - Tree Category

- Category A Trees High Quality
- Category B Trees Moderate Quality
- Category C Trees Low Quality
- Category U Trees Poor Quality/ Remove

TREE 21
Tree Surveys & Consultancy Services

	Client: Kronospan
Project Name: Kronospan Cable Routes	Agent: Axis
Drawing Title: Tree Constraints Plan Sheet 12 of 13	Date: October 2025
Drawing Number: 250408-1.1-KCR-TCP-MH-12	Scale: 1:1000 @ A1

KEY PLAN
(NOT TO SCALE)

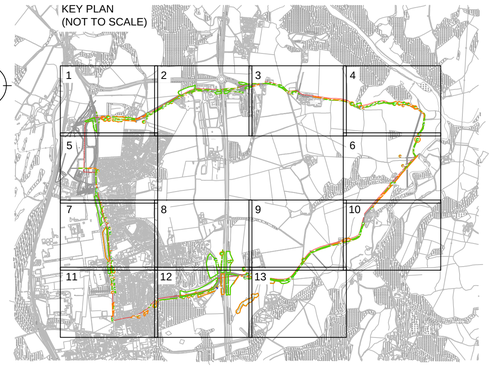


SHEET 9
CUT

SHEET 12
CUT

T127
T126
T124
T123
T122
T121
T112
H274
H274
G125
G113
G114
G115
G108
T132
H120
H118
T117
T119
T116

Symbol Guide

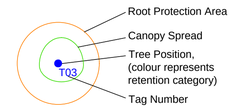

BS5837:2012 - Tree Category

- Category A Trees High Quality
- Category B Trees Moderate Quality
- Category C Trees Low Quality
- Category U Trees Poor Quality/ Remove

KEY

- Indicative Red Line Boundary

TREE 21
Tree Surveys & Consultancy Services

Project Name:
Kronospan Cable Routes

Drawing Title:
Tree Constraints Plan
Sheet 13 of 13

Drawing Number:
250408-1.1-KCR-TCP-MH-13


Client:
Kronospan

Agent:
Axis

Date:
October 2025

Scale:
1:1000 @ A1

KEY PLAN
(NOT TO SCALE)

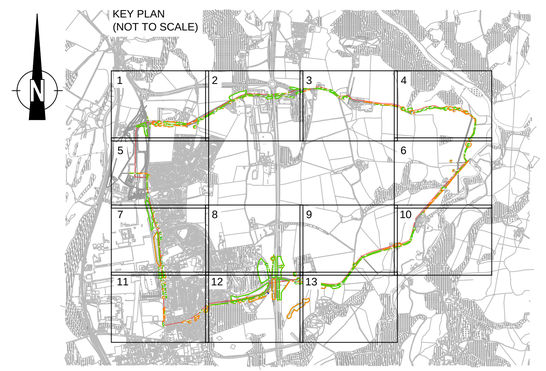

Appendix C

Tree Protection Retention & Removal Plan

Plan showing Trees Proposed for Removal and General Arrangement with Notes on Tree Protection.