

HEAD ON VIEW SCALE 1:100 FROM ABBEY FIELD

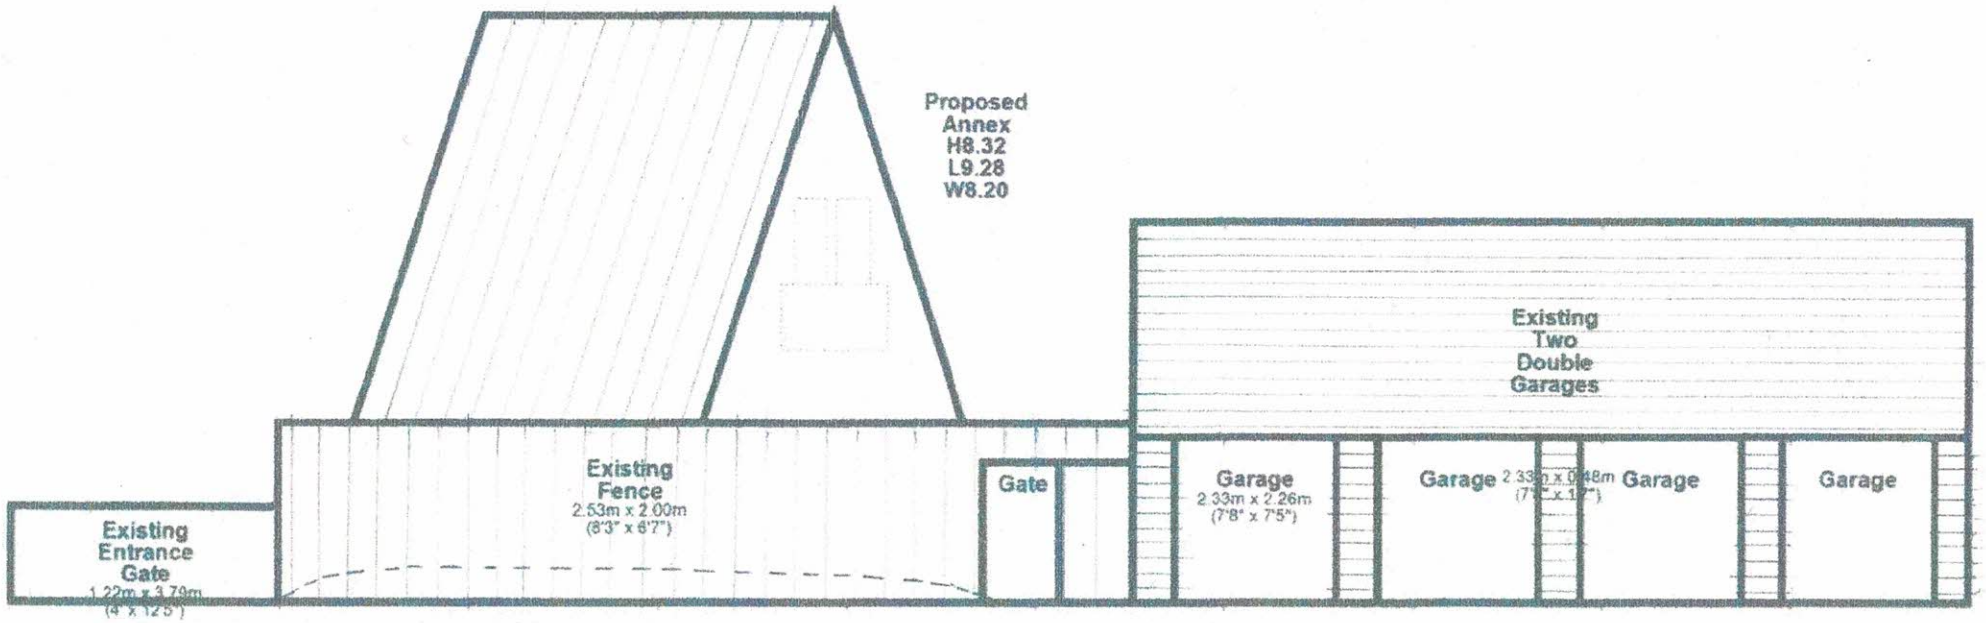

VIEW FROM REAR OF SITE.

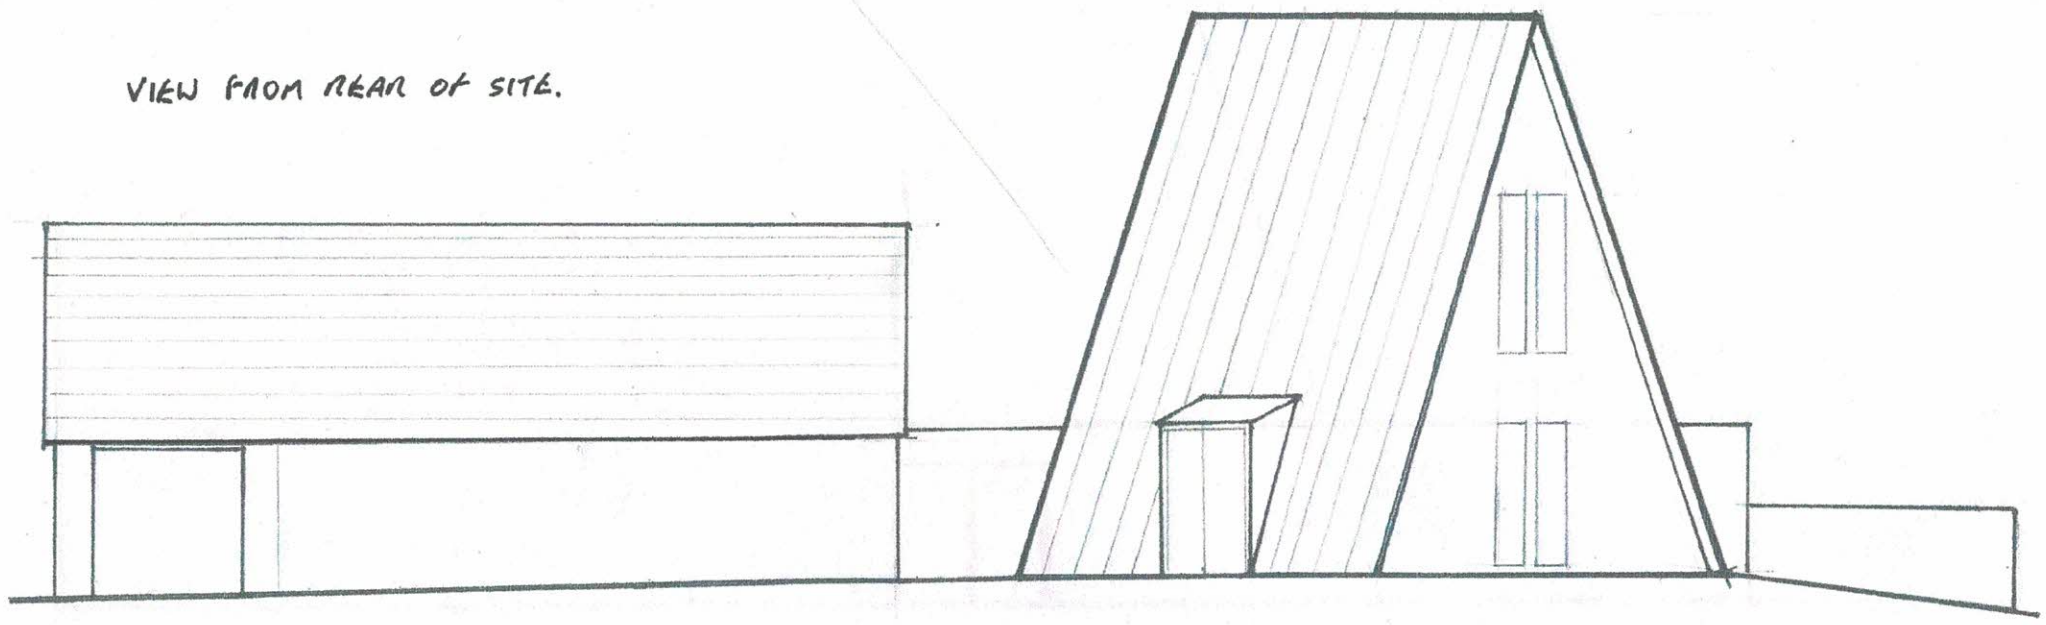

Scale 1:100 on A3

No.	Date	Revision	Initial

Project ABBEY FIELD ANNEX

Client DOG GATES

Drawing VIEW FROM ABBEY FIELD

Scale 1:100 1: Drawn


ON A3

Checked Date


Drawing No.

This drawing and design is copyright and must not be reproduced in part or in whole without prior written consent. Contractors must verify all dimensions on site before commencing work or preparing shop drawings.


consultPNF

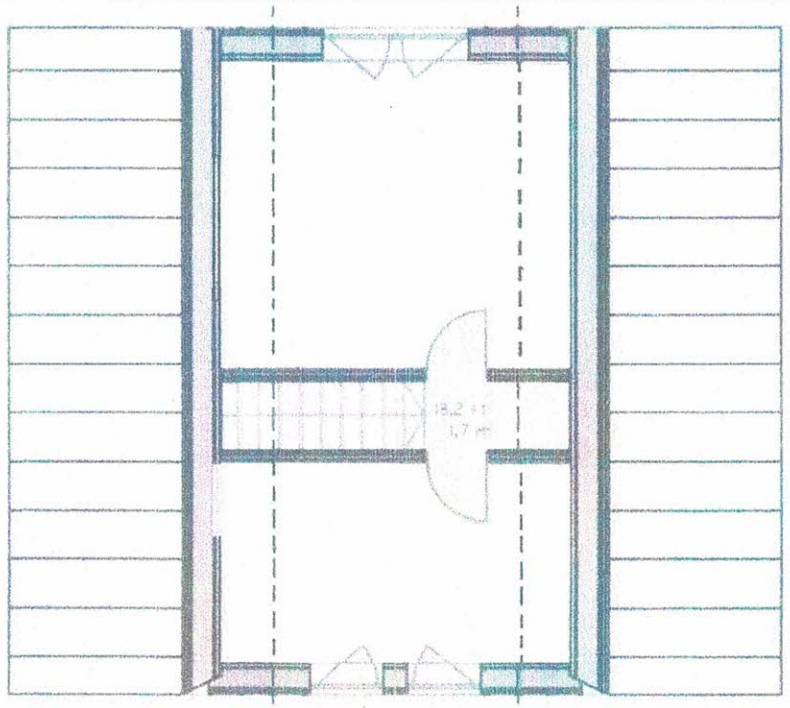

II FLOOR

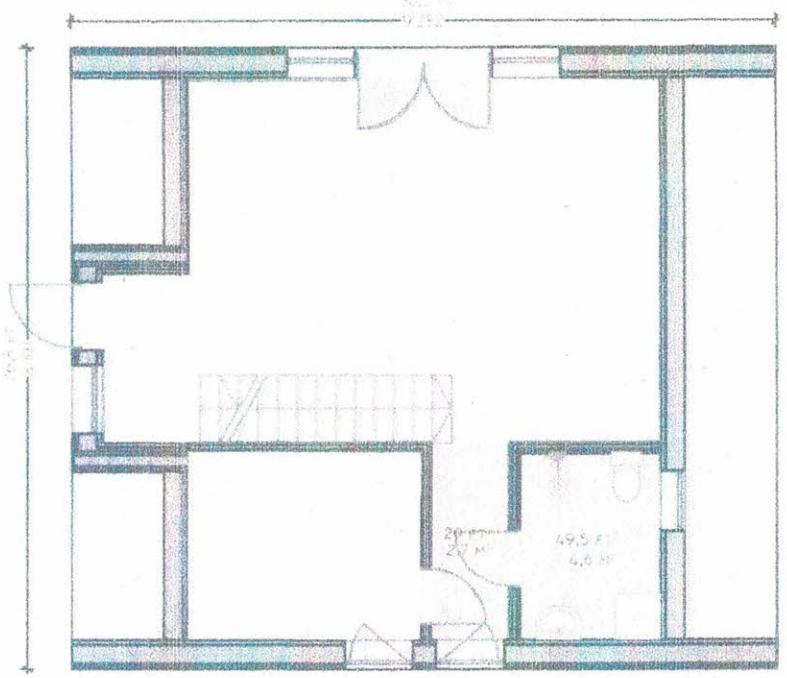

1:100

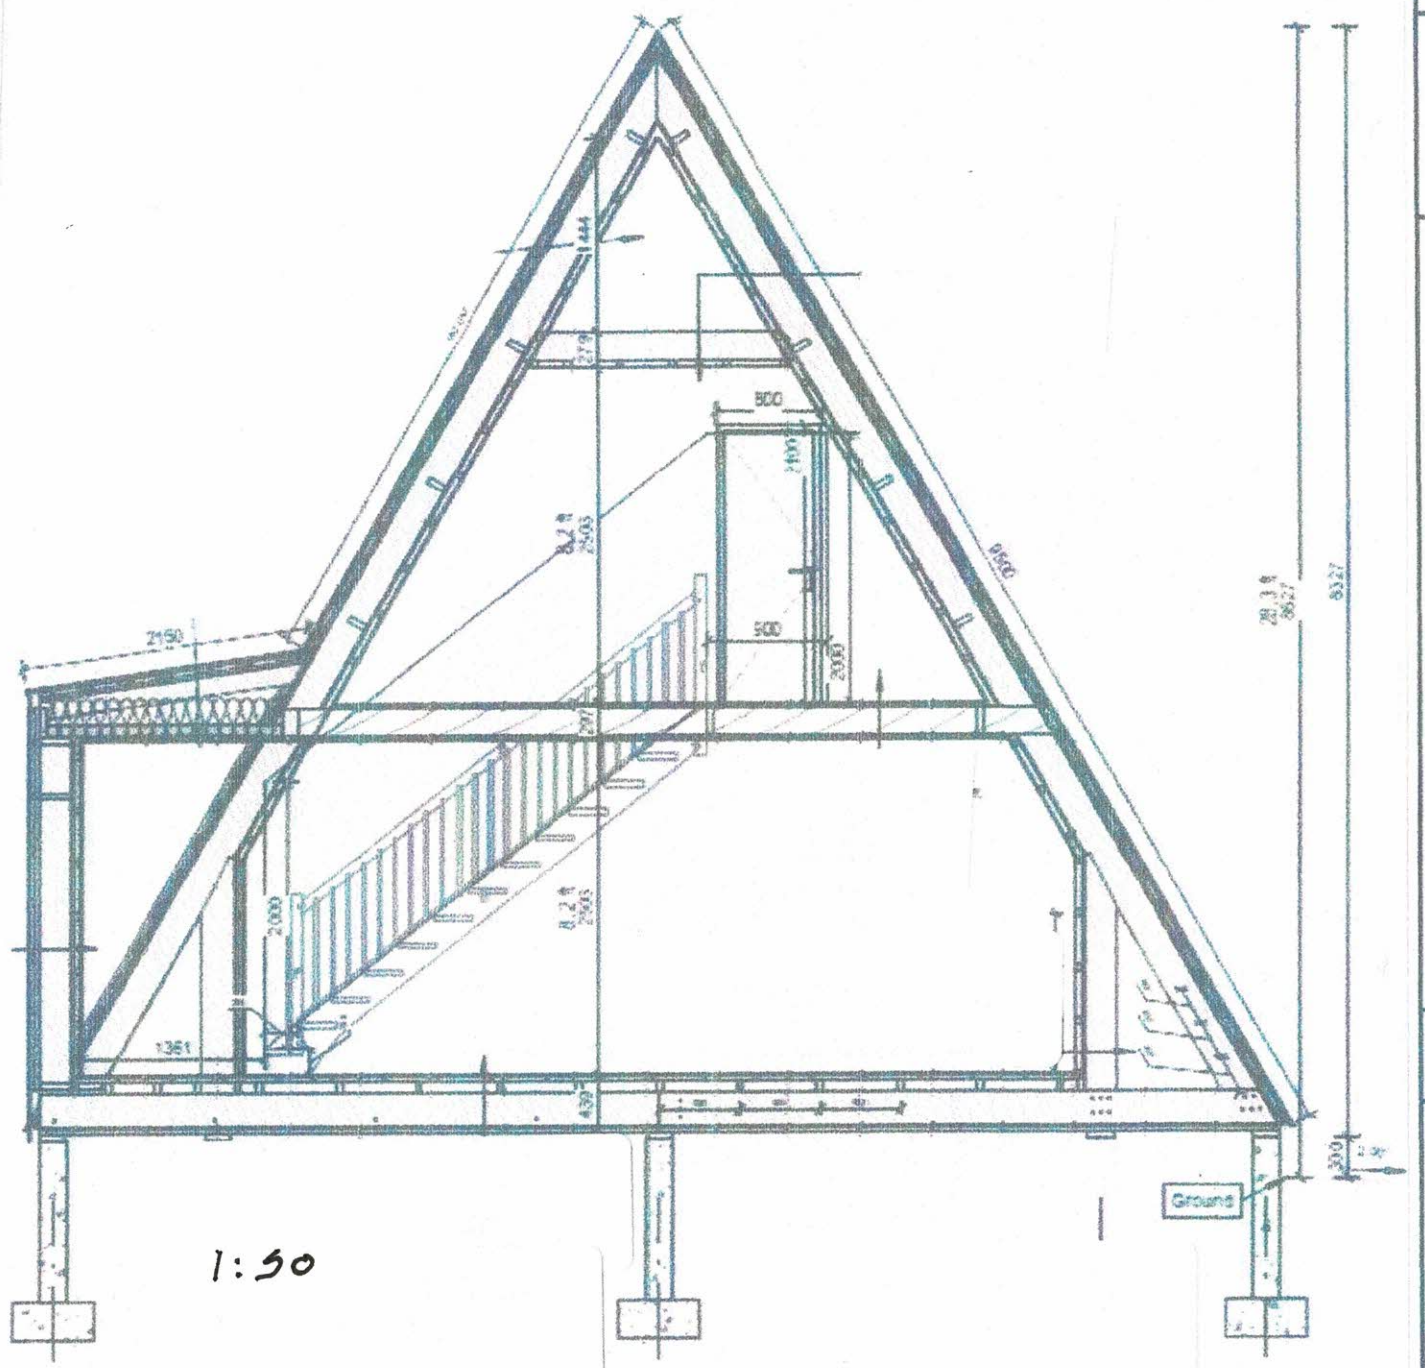

1:50

No.	Date	Revision	Initial

Project ABBEY FIELD ANNEX

Client ROB GATES

Drawing

Scale 1:50 ~~Drawn~~ ON A3
1:100 ON A3

Checked Date

Drawing No.


This drawing and design is copyright and must not be reproduced in part or in whole without prior written consent. Contractors must verify all dimensions on site before commencing work or preparing shop drawings.

consultPNF

TRIO 75


GROSS BUILDING AREA: 74,5 M2/ 801,9 FT2

NET AREA: 77,6 M2/ 835,2 FT2

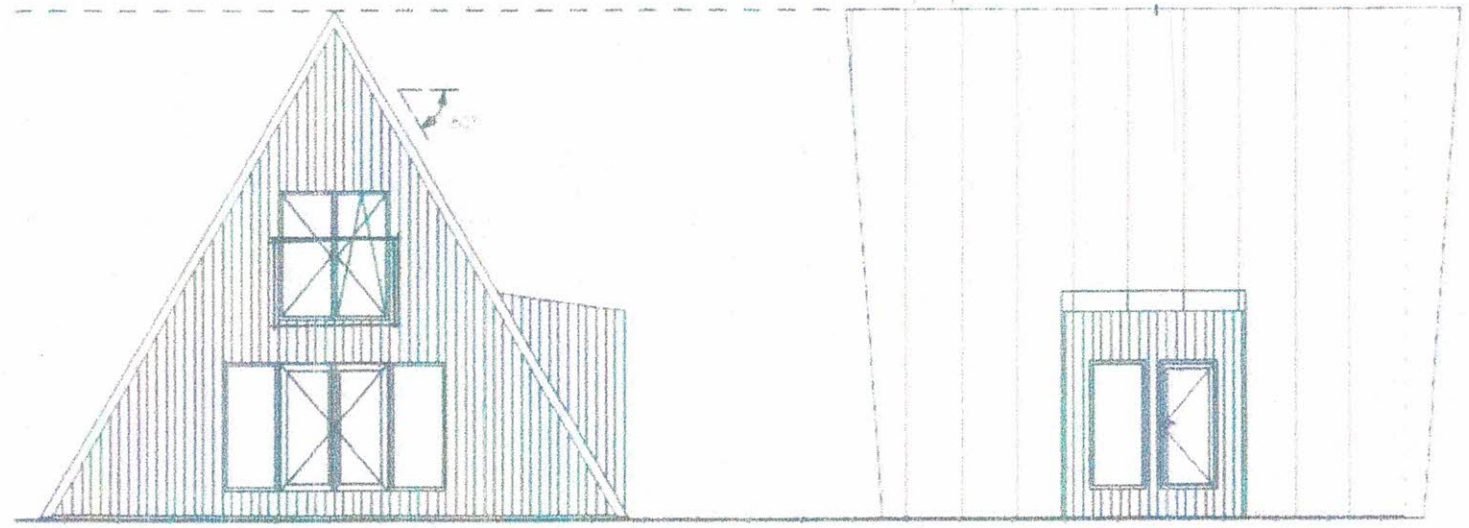

VIEW A

VIEW B

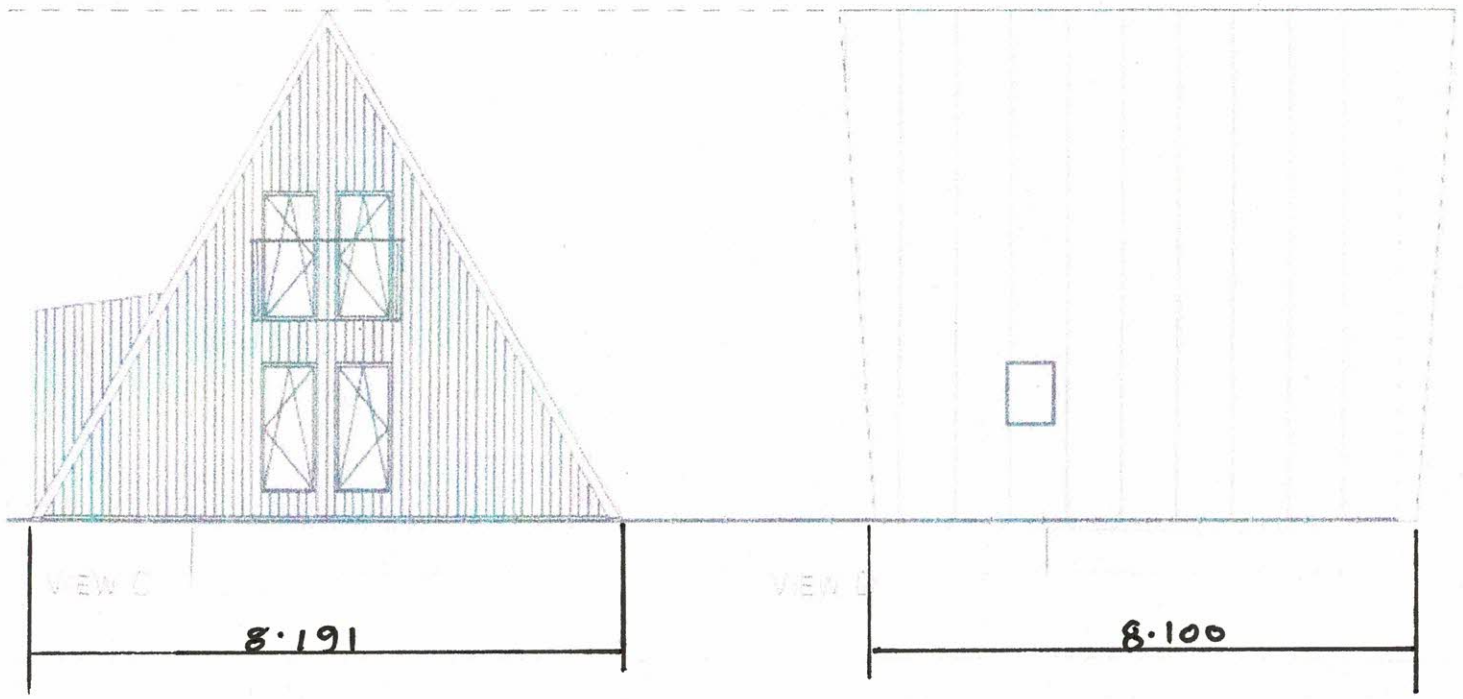

VIEW C

VIEW D

VIEW A+C

TIMBER FRONTS TO BE STAINED BLACK IN KEEPING WITH 2X No. DOUBLE GARAGES (EXISTING) FRONTING PROPOSED ANNEX. THIS WILL MAINTAIN THE FEEL OF AN AGRICULTURAL BUILDING.

WINDOWS TO BE TRIPLE GLAZED.
DOORS TO BE TRIPLE GLAZED.
FRAMES TO BE WHITE UPVC TIMBER EFFECT.

VIEW B.

TO BE ROOFED IN ZINC/ ALUMINIUM.
FULL USE OF SITE/POSITION FOR SOLAR PANELS (INSET) TO COVER AS MUCH OF ROOF AS POSSIBLE.
WINDOWS TO BE TRIPLE GLAZED
DOORS TO BE TRIPLE GLAZED
FRAMES TO BE WHITE UPVC TIMBER EFFECT.

VIEW D

TO BE ROOFED IN ZINC/ ALUMINIUM
VELUX WINDOW TO BE DOUBLE GLAZED.

Scale 1:100 on A3

No.	Date	Revision	Initial

Project ABBEYFIELD ANNEX

Client ROB GATES

Drawing SIDE ELEVATIONS

Scale 1·100 1: Drawn

Checked Date

Drawing No.

This drawing and design is copyright and must not be reproduced in part or in whole without prior written consent. Contractors must verify all dimensions on site before commencing work or preparing shop drawings.

consultPNF