

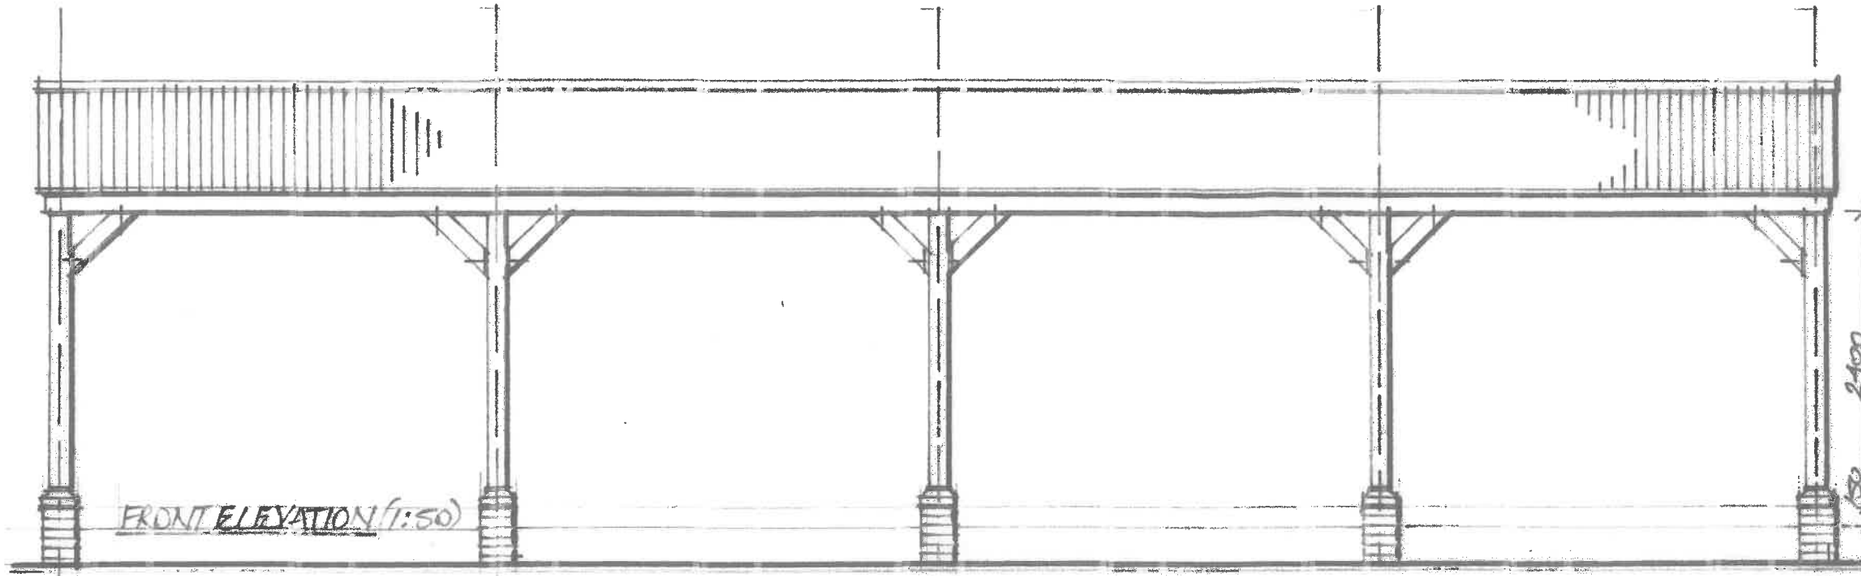


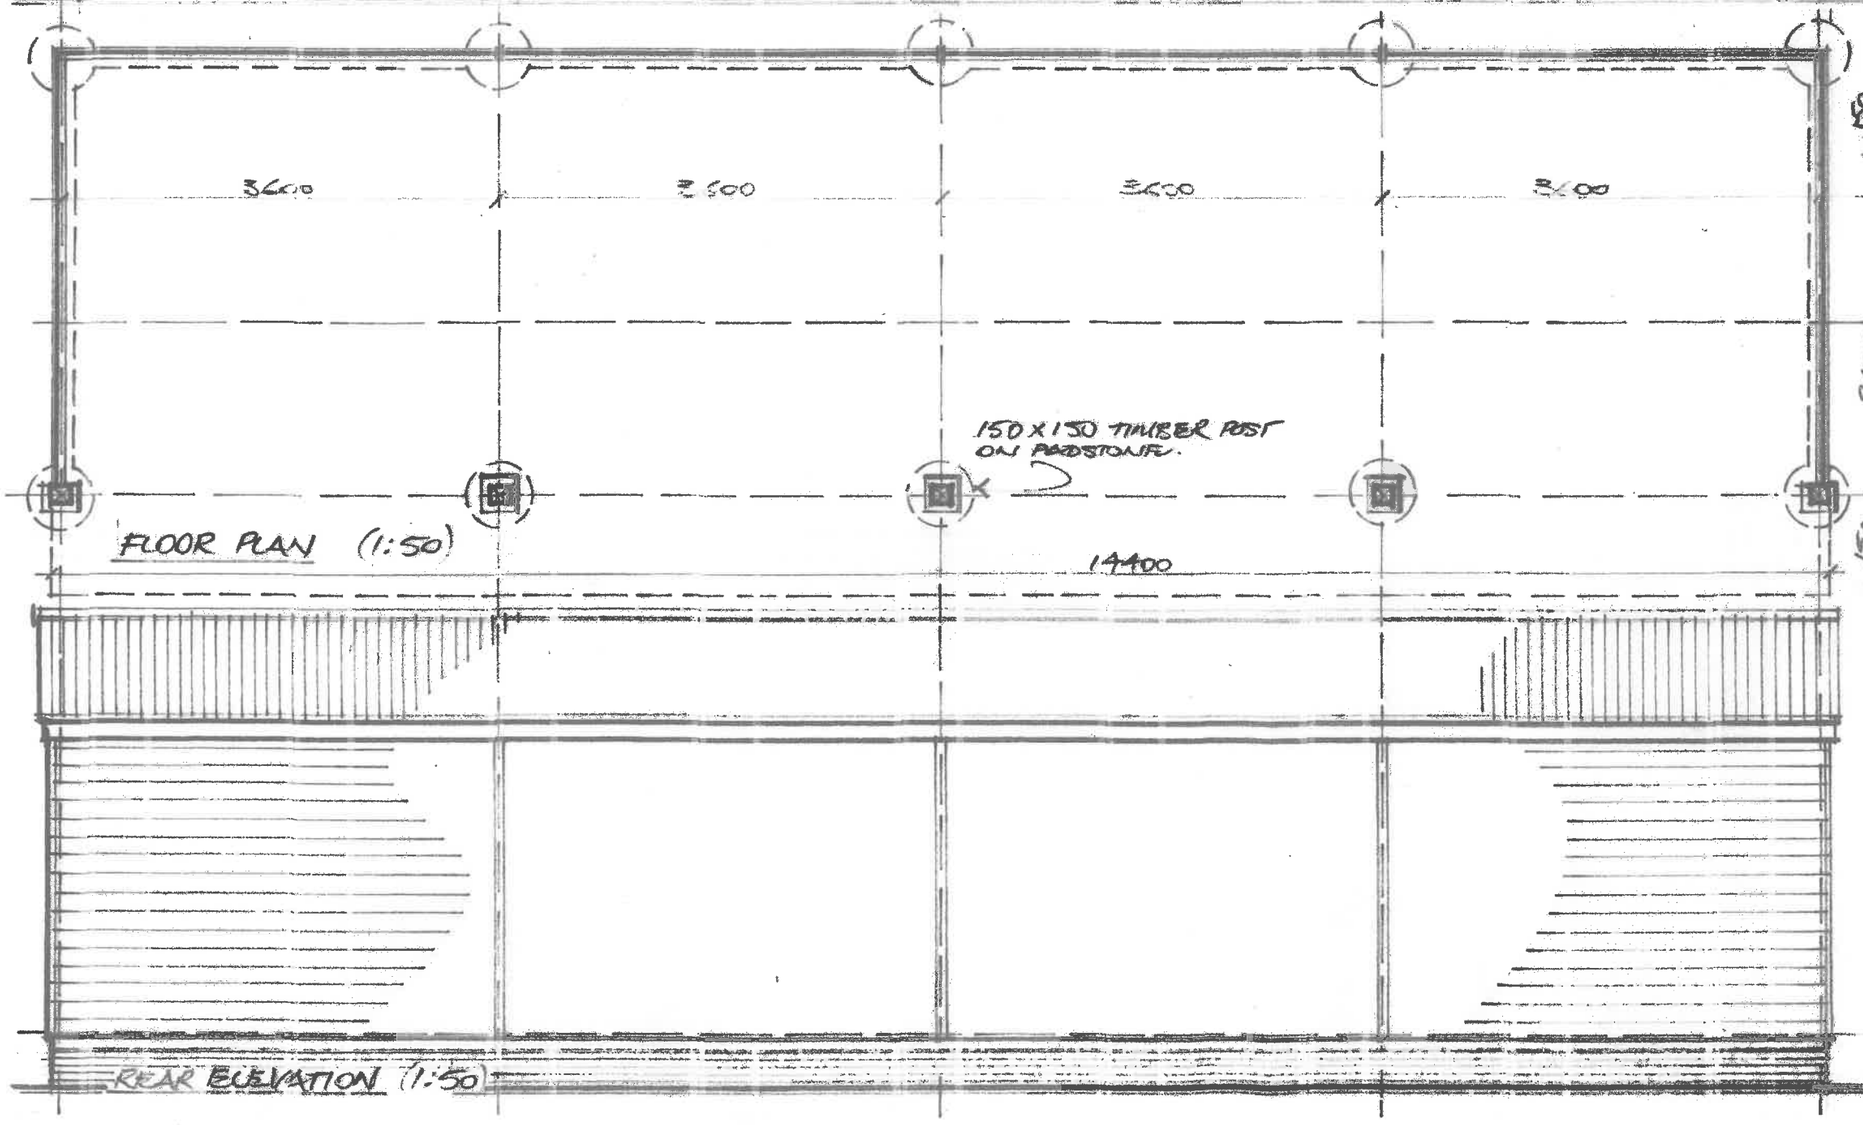

Notes: -


- This drawing and the design is protected by copyright law.
- Do not scale from this drawing, refer any query.
- Contractor to check all dimensions on site and to report any discrepancy prior to construction or off-site fabrication commencing.
- All structural components / alterations shown are indicative and must be verified by a Structural Engineer.

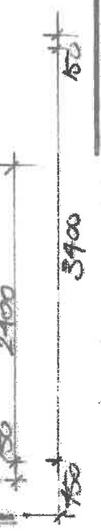

EXTERNAL MATERIALS :-

WALLS : TREATED HORIZ. WEATHER-LAP BOARDING ON TIMBER FRAME.
ROOF : CORRUGATED BLACK BITUMEN FELT ROOFING SHEETS.
FLOOR : COMPACTED STONE.
SUPPORT STRUCTURE / FRAMING : TIMBER SUPPORT COLUMNS ON STONE CAPPING TO BRICK PILLARS / INFILL.

GABLE ELEVATION (1:50)

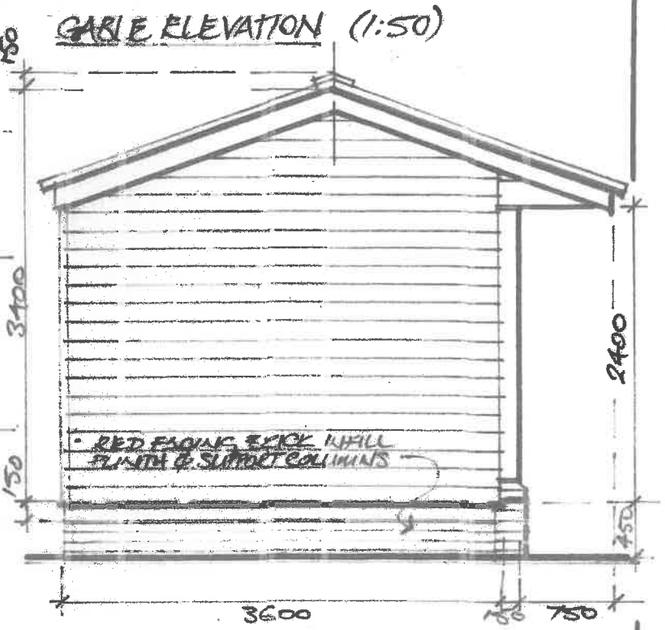

ADS: ARCHITECTURAL DESIGN SERVICES.

MR. A. D. STORE /.
LITTLE CLOYFARM, CLOYCA. OWECTOON.
PROP. NEW HAY/STORAGE BARN.
PLAN & ELEVATIONS.

DRG. 324/F.B. / PD03 : JAN. 2026.