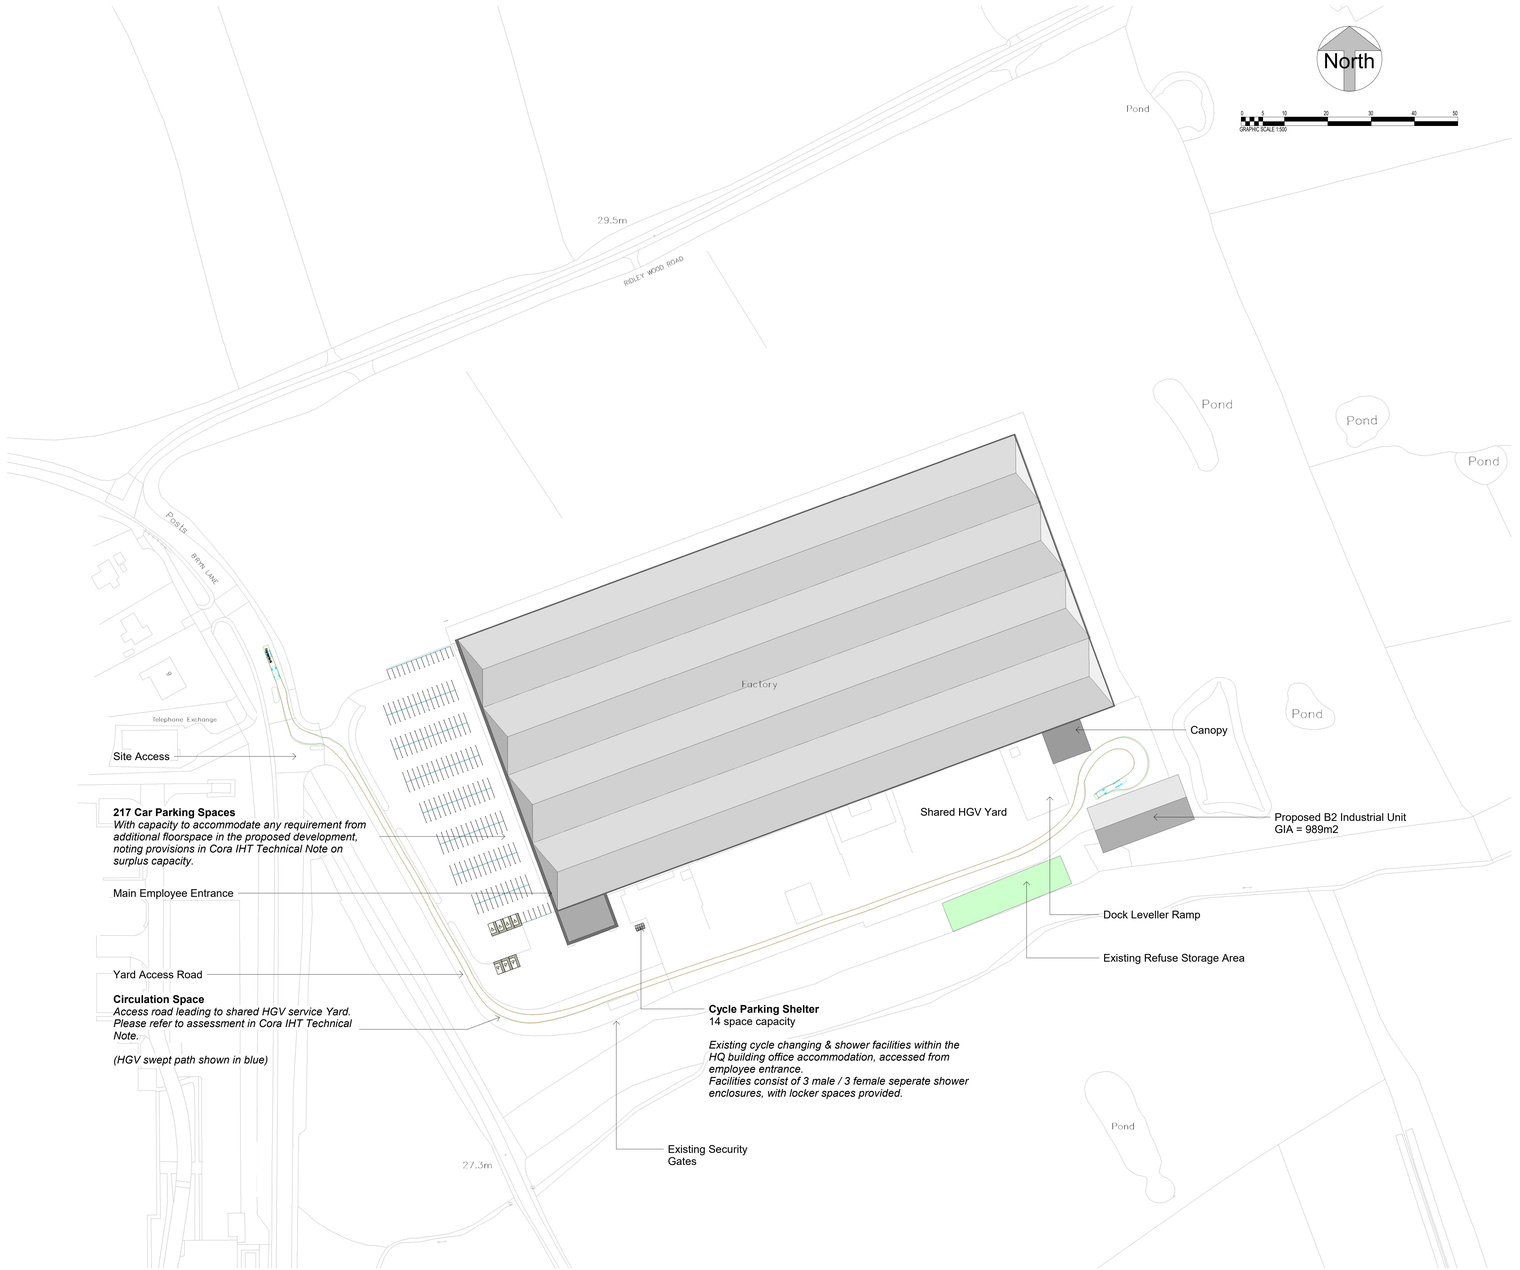


REV.	NOTES	DATE
A	LER & LEB removed as requested by Highways Consultee	02.02.26

CODE	SUITABILITY DESCRIPTION
STATUS	PURPOSE OF ISSUE

NET WORLD SPORTS

PROJECT

PROCESS UNIT

TITLE

PROPOSED BLOCK PLAN

CLIENT

NET WORLD SPORTS

DRAWN BY	CHECKED BY	DATE
nc	ac	07.08.25

SCALE (@A0)	PROJECT NUMBER
1 : 1000	2011A

DRAWING NUMBER	REV
2011A . P . 005(A)	

02/02/2026 11:50:08