



LOCATION PLAN
SCALE 1:50


0 1 2 3 4 5M

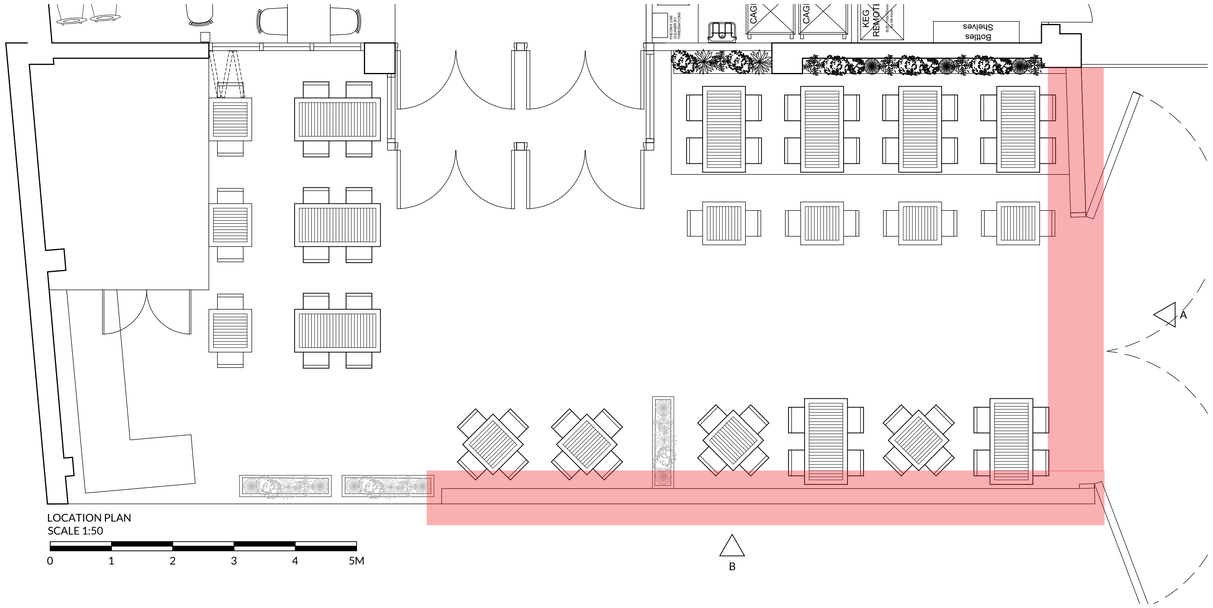

Existing site photograph showing location of proposed garden.

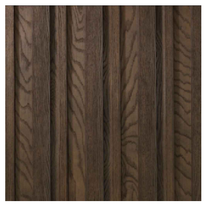

Millboard Antique oak.

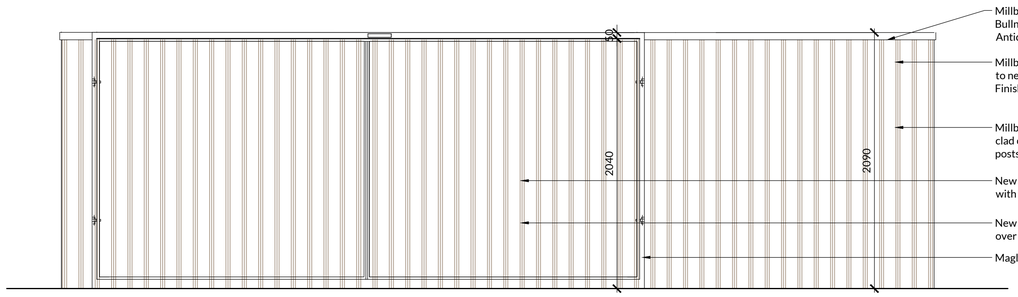

ELEVATION A
SCALE 1:25

0 0.25 0.50 0.75 1.0 1.25 1.50 1.75 2.0M



ELEVATION B
SCALE 1:25

0 0.25 0.50 0.75 1.0 1.25 1.50 1.75 2.0M

JOB NO	DWG NO	REV
2003	302	C

REVISION		DATE	DWN	CHK
A	Fencing design updated to a more durable solution.	30.05.25	MA	XX
B	The gate size has been increased to allow a service van to enter the garden when required for maintenance.	05.12.25	MA	XX
C	2x Tables removed as requested by planning.	10.02.26	MA	XX

This drawing is the property of DVA Ventures Limited. Copyright and design rights are reserved by them and the drawing is issued on the condition that it is not copied either wholly or in part without the written consent of DVA Ventures Limited.

DO NOT SCALE DRAWINGS. Figured dimensions to take preference over those scaled. All dimensions to be checked on site before commencement of any work or shop drawings. This drawing is to be read in conjunction with the specification when existing. Any discrepancies should be brought to the attention of the Architect / Designer.

D|V Architects
Interiors | Design | Delivery
RIBA
Hallcourt House, 8 Hallcourt Crescent,
Cannock, Staffordshire WS11 0AB
Telephone: 01543 547 877
Email: studio@dv-architects.co.uk

CLIENT
wetherspoon

PROJECT
THE ELIHU YALE
WREXHAM
(PN0386)

DRAWING TITLE
PROPOSED GARDEN
FENCING

SCALE
As Noted @ A1

DATE	DRAWN BY	CHECKED BY
06.05.25	MA	

STATUS
PRELIMINARY

JOB NO	DWG NO	REV
2003	302	C